
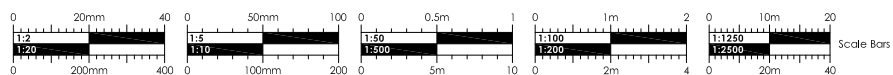


REV	DETAIL OF REVISION	BY	DATE
-----	--------------------	----	------

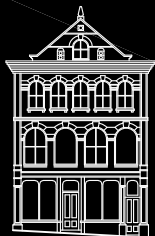

 CLARK & MASLIN Unit 5, Charlton Business Park Crudwell Road, Malmesbury Wiltshire, SN16 9RU Telephone: 01666 822911 Planning Architecture Conservation	Client MR PAUL BRIDGMAN	Document Type SURVEY DRAWING		
	Project PROPOSED NEW HOUSE AT: LAND OFF MILL LANE, CORSTON, MALMESBURY, SN16 0HH	Scale 1:1250	PG Size A4	
	Description SITE LOCATION PLAN	Date AUG '26	Drawn -	
	Drawing No 5971/01		Revision -	