



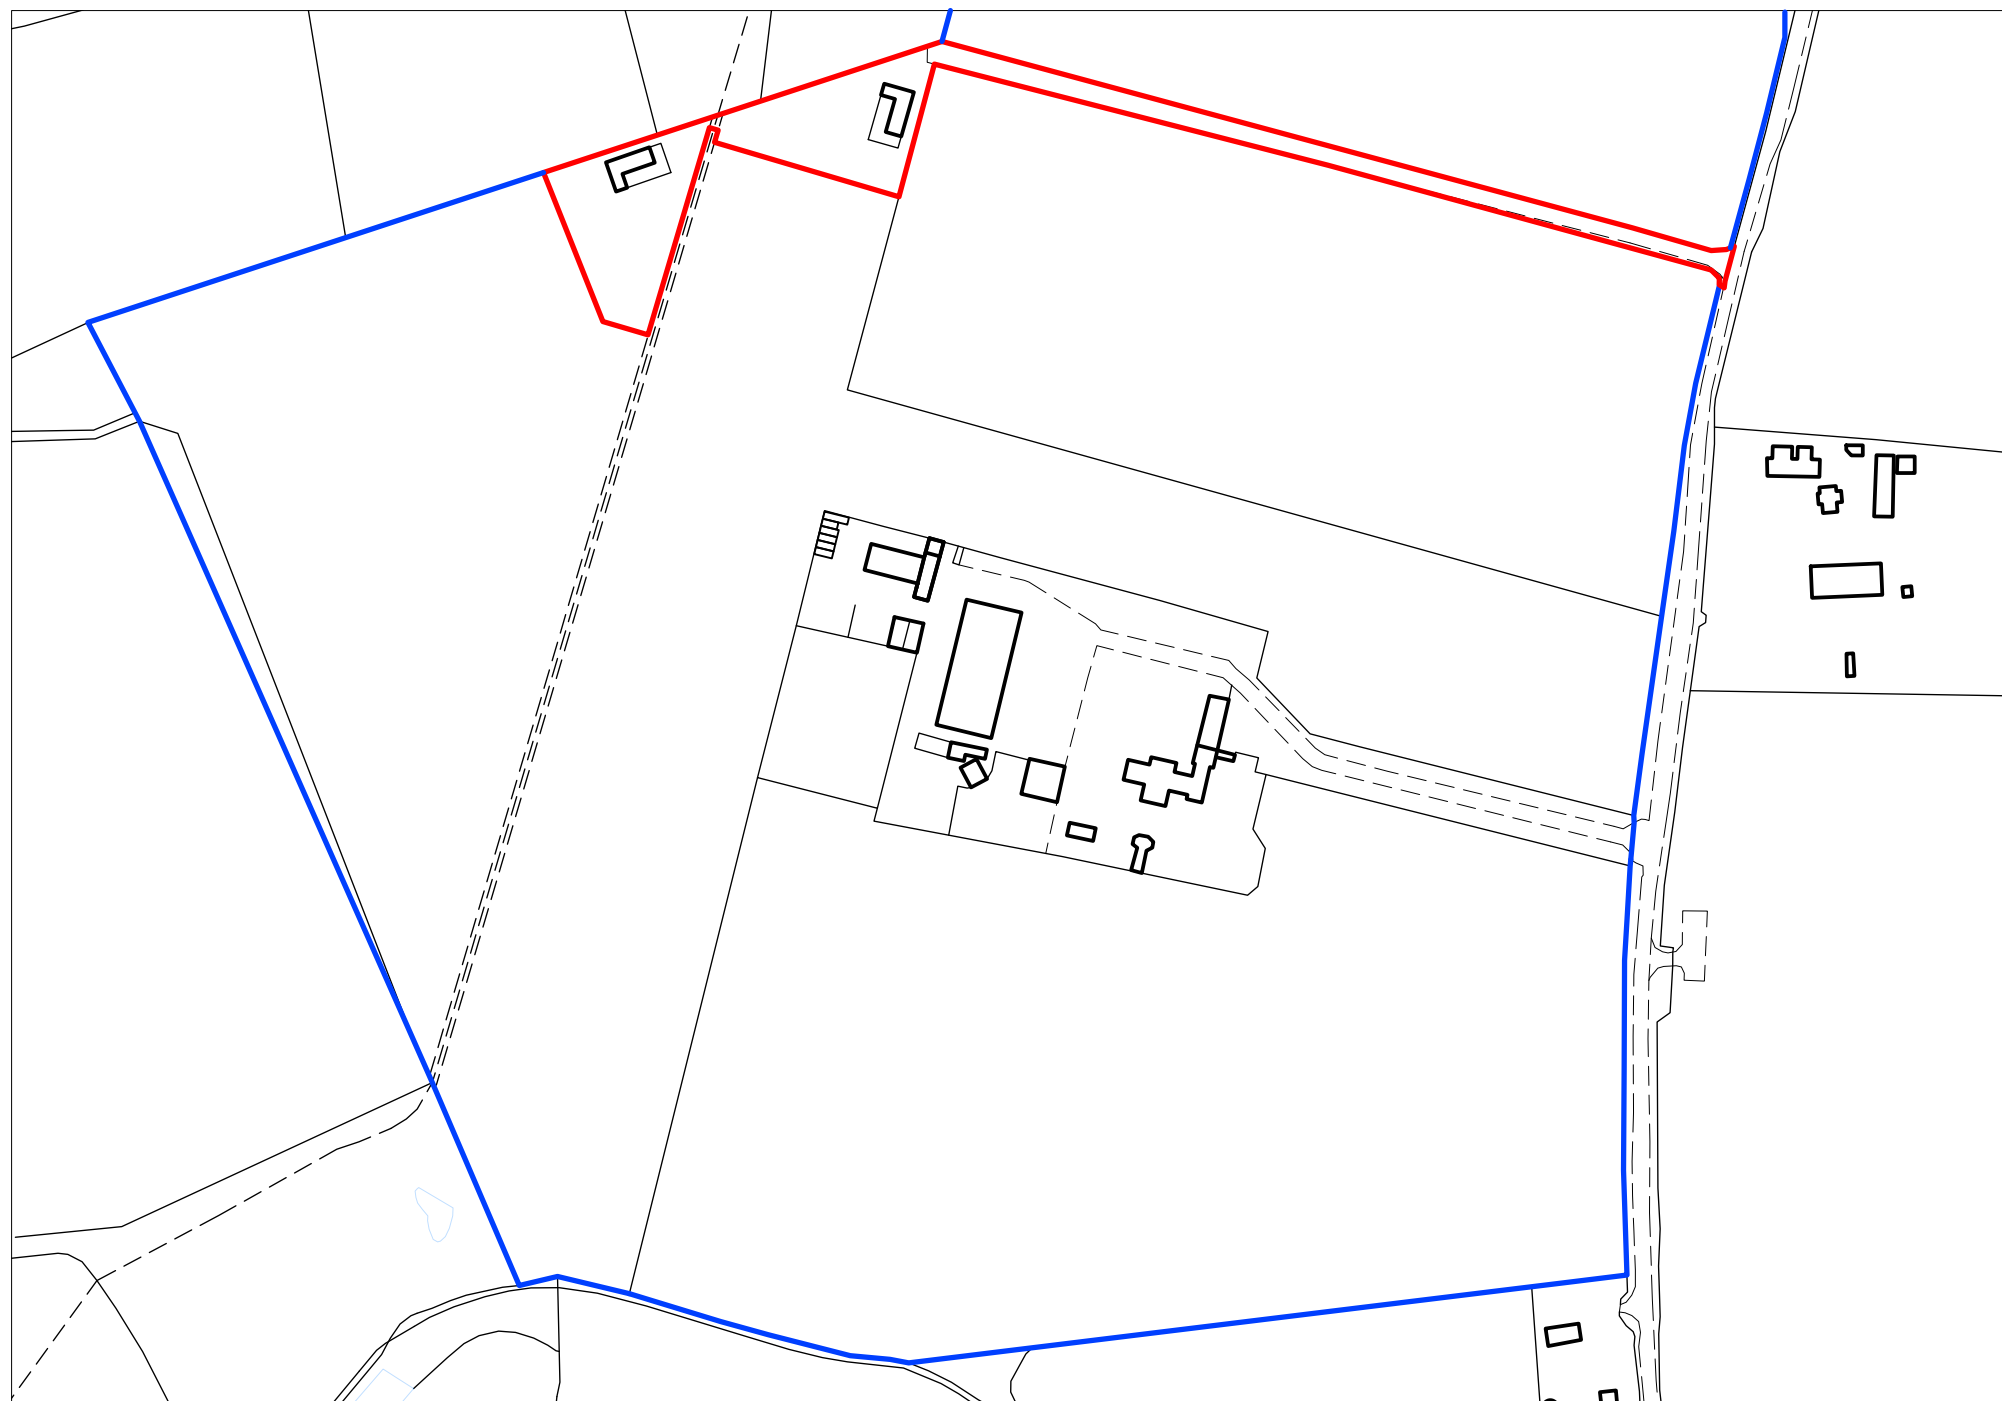

LOCATION PLAN 1:2500

Ordnance Survey Licence No: 100037384

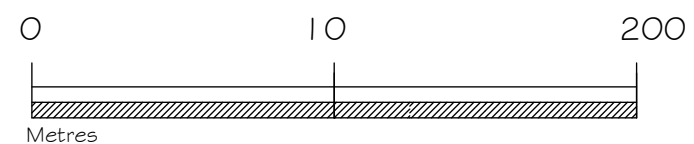

Rev	Date	Notes
A	18.7.26	Revision following LA comment



TOWN AND
COUNTRY
PLANNING
DEVELOPMENT
CONSULTANTS

LPC (TRULL) LTD.,
TRULL, TETBURY, GLOUCESTERSHIRE GL8 8SQ
Tel: 01285 841433 email: admin@lpctrull.com

Client
Mr B Andrews

Project
Manor Hill Farm,
Purton SN5 4EG

Drawing
LOCATION PLAN

Date: March 2026 Scale: 1:2500 @ A3

Drawing Number
LPC 678 EX 100 A