



PROPOSED GROUND FLOOR LAYOUT

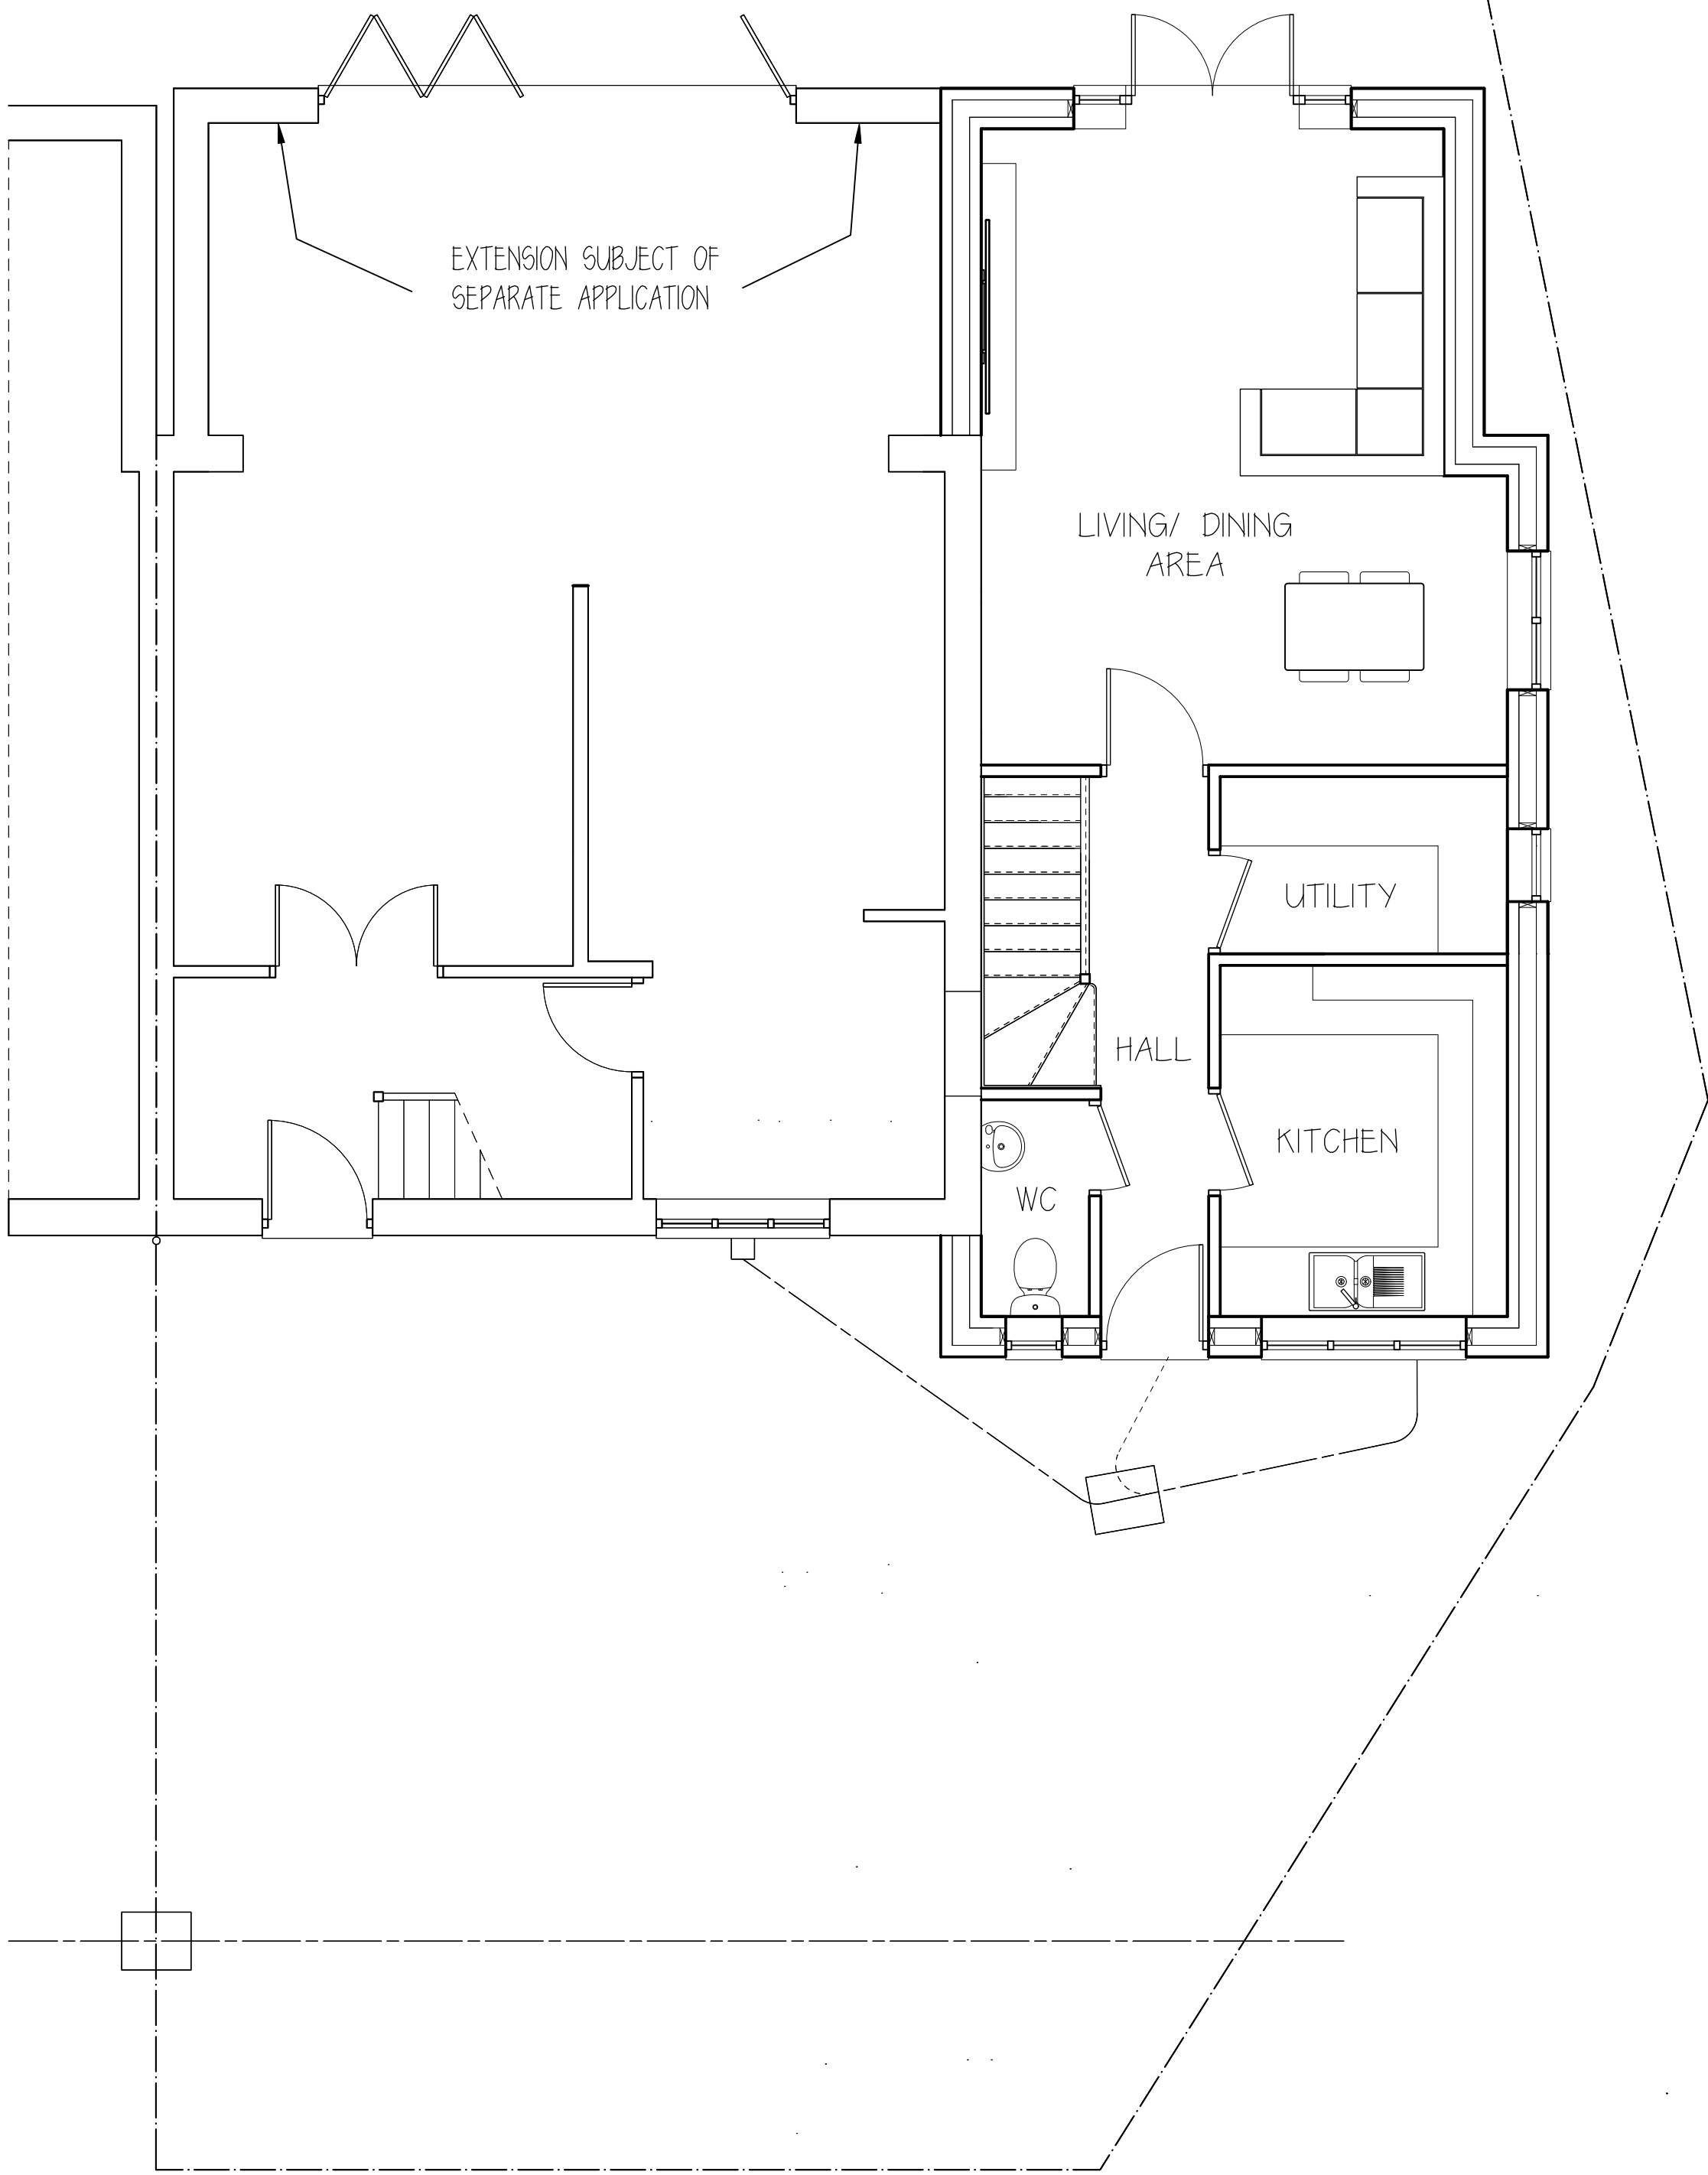

PROPOSED FIRST FLOOR LAYOUT

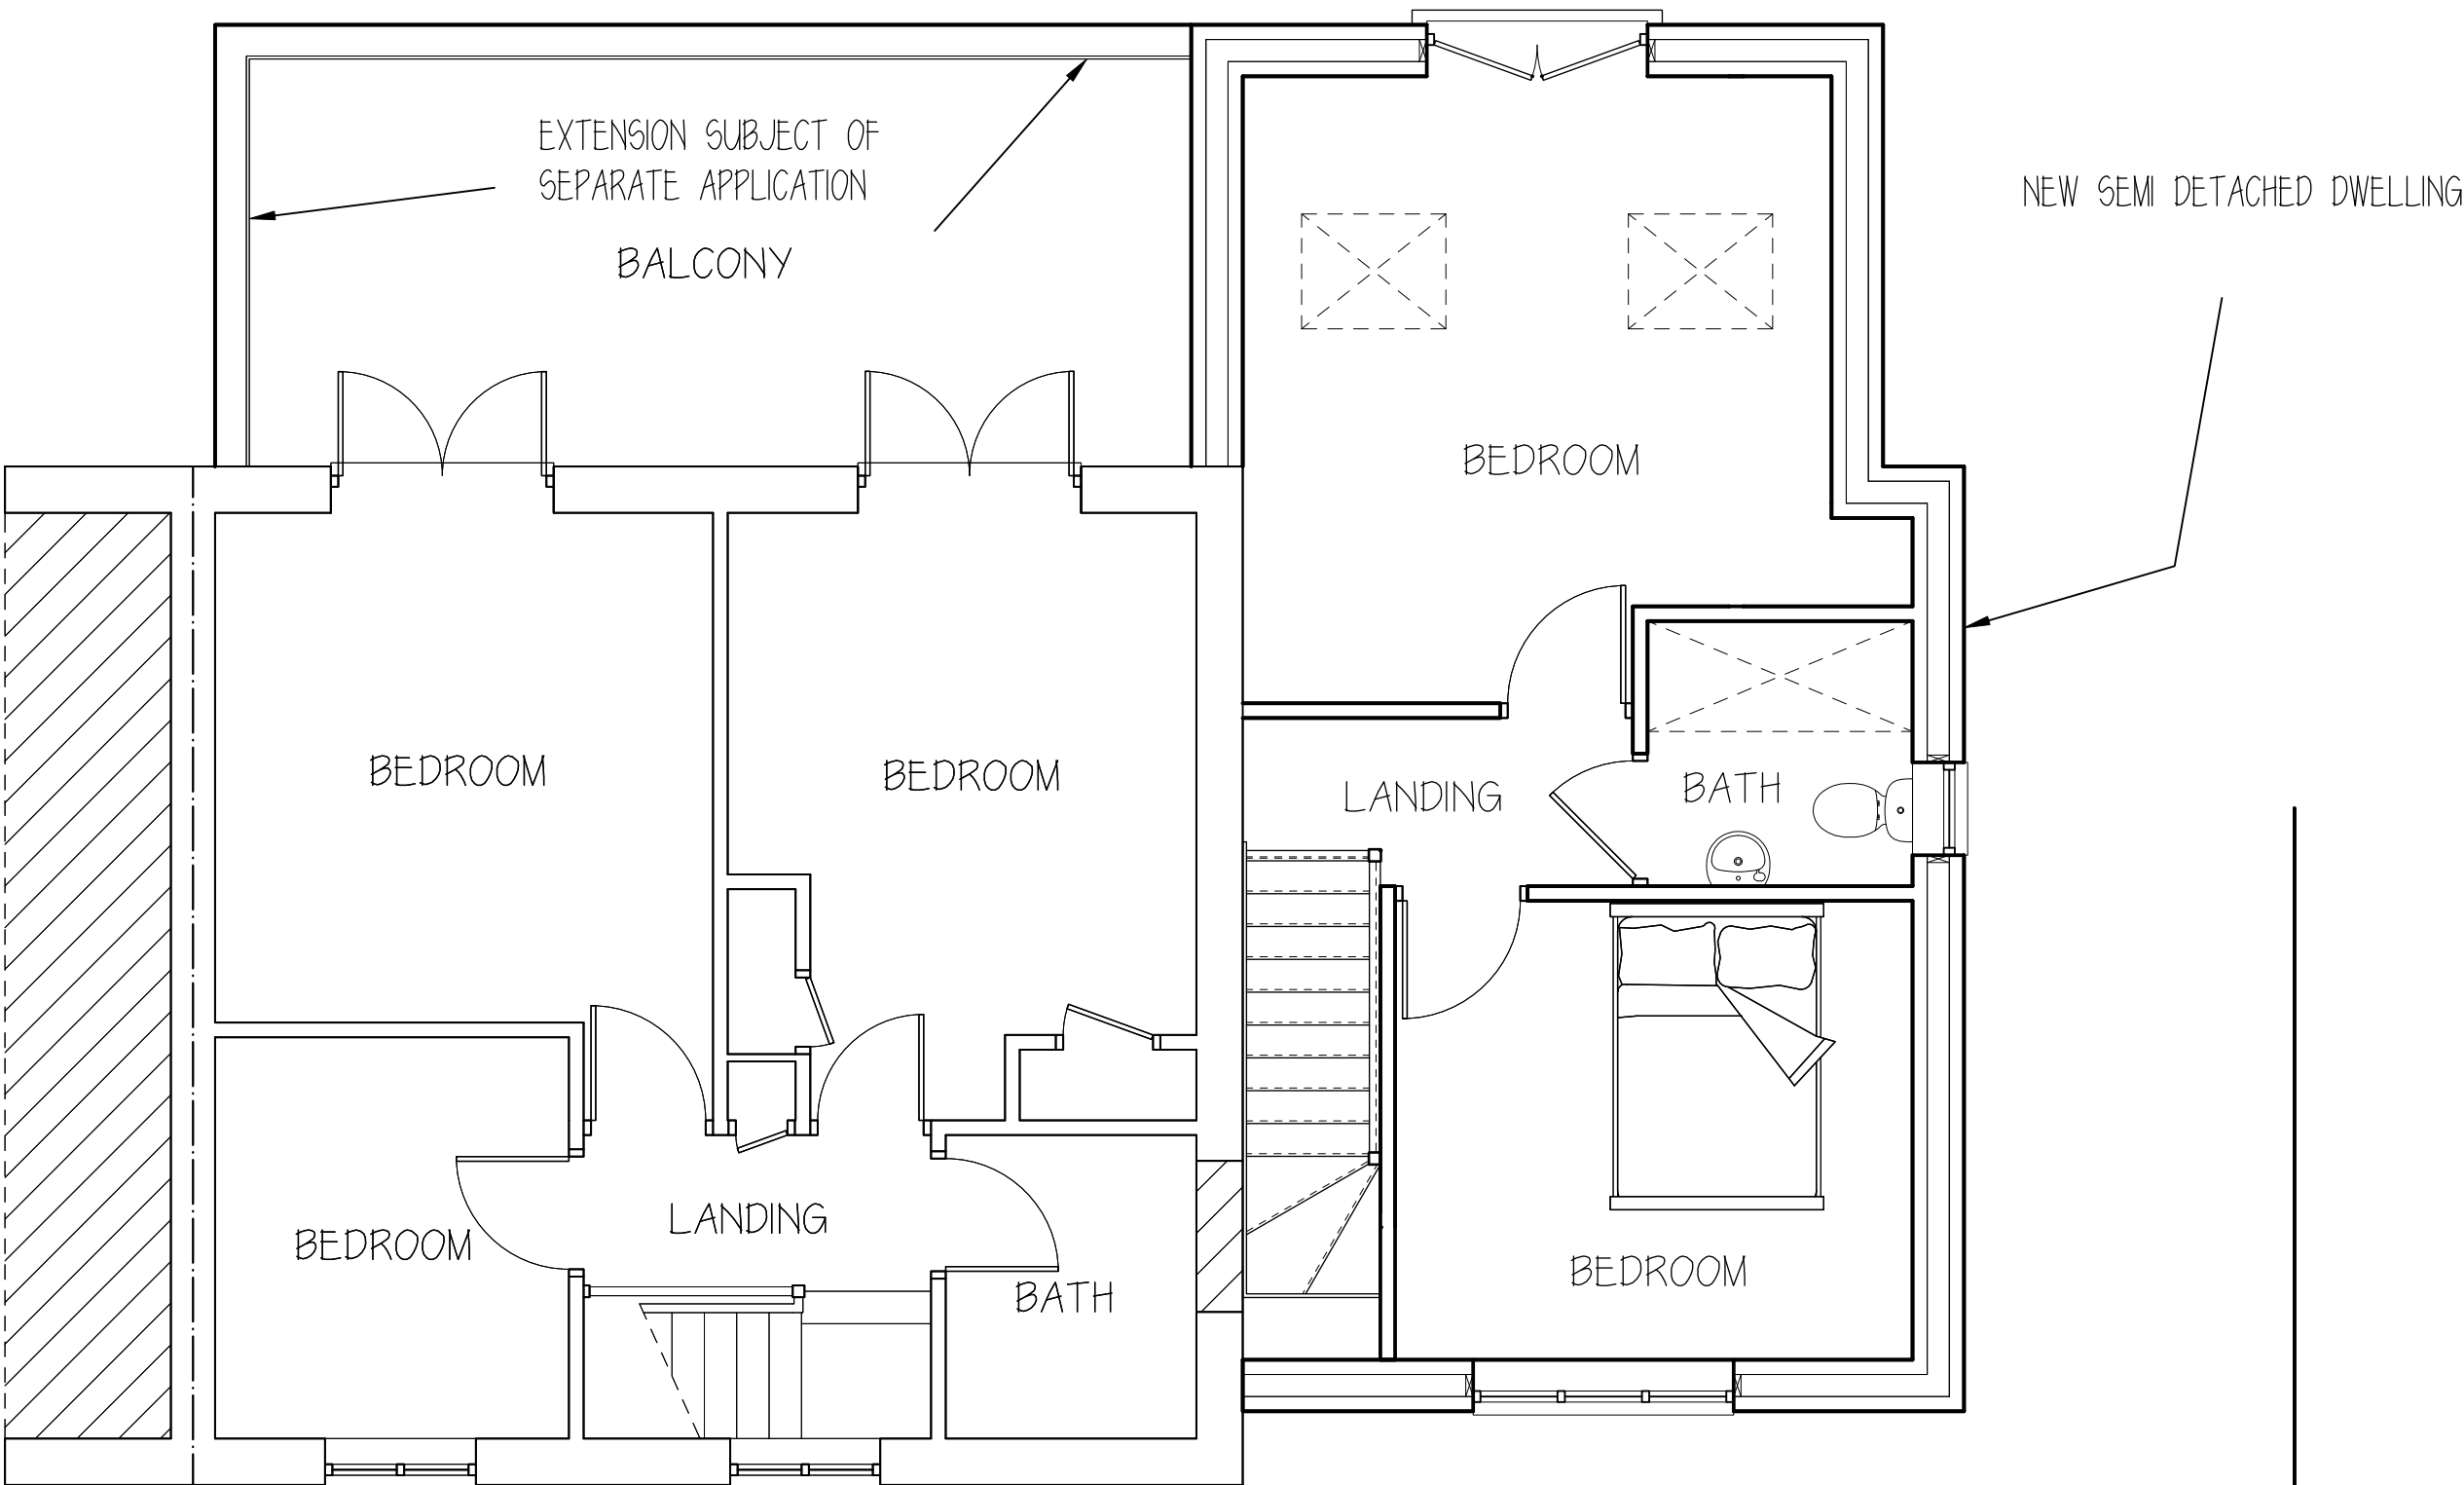

NEW SEMI DETACHED DWELLING

Rev.	Date	Description	By	Chk	App
------	------	-------------	----	-----	-----

Client/Project	SARAH HUDD
----------------	------------

Drawing Title	PROPOSED ATTACHED DWELLING AT 4 SCOTTS CLOSE, HEDDINGTON
---------------	--

Designed	SK	Drawn	KK	Date	1 OCT 25	Scale	1:50
CAD Reference						Size	A1

Stephen Kingshott MCABE Katie Kingshott ACABE
--

Stephen Kingshott Building Consultancy Ltd 54 Springdale Ave Bournemouth, Dorset BH10 9EX Tel. 07973638931

0197/25 E	
-----------	--