



PROPOSED GROUND FLOOR LAYOUT

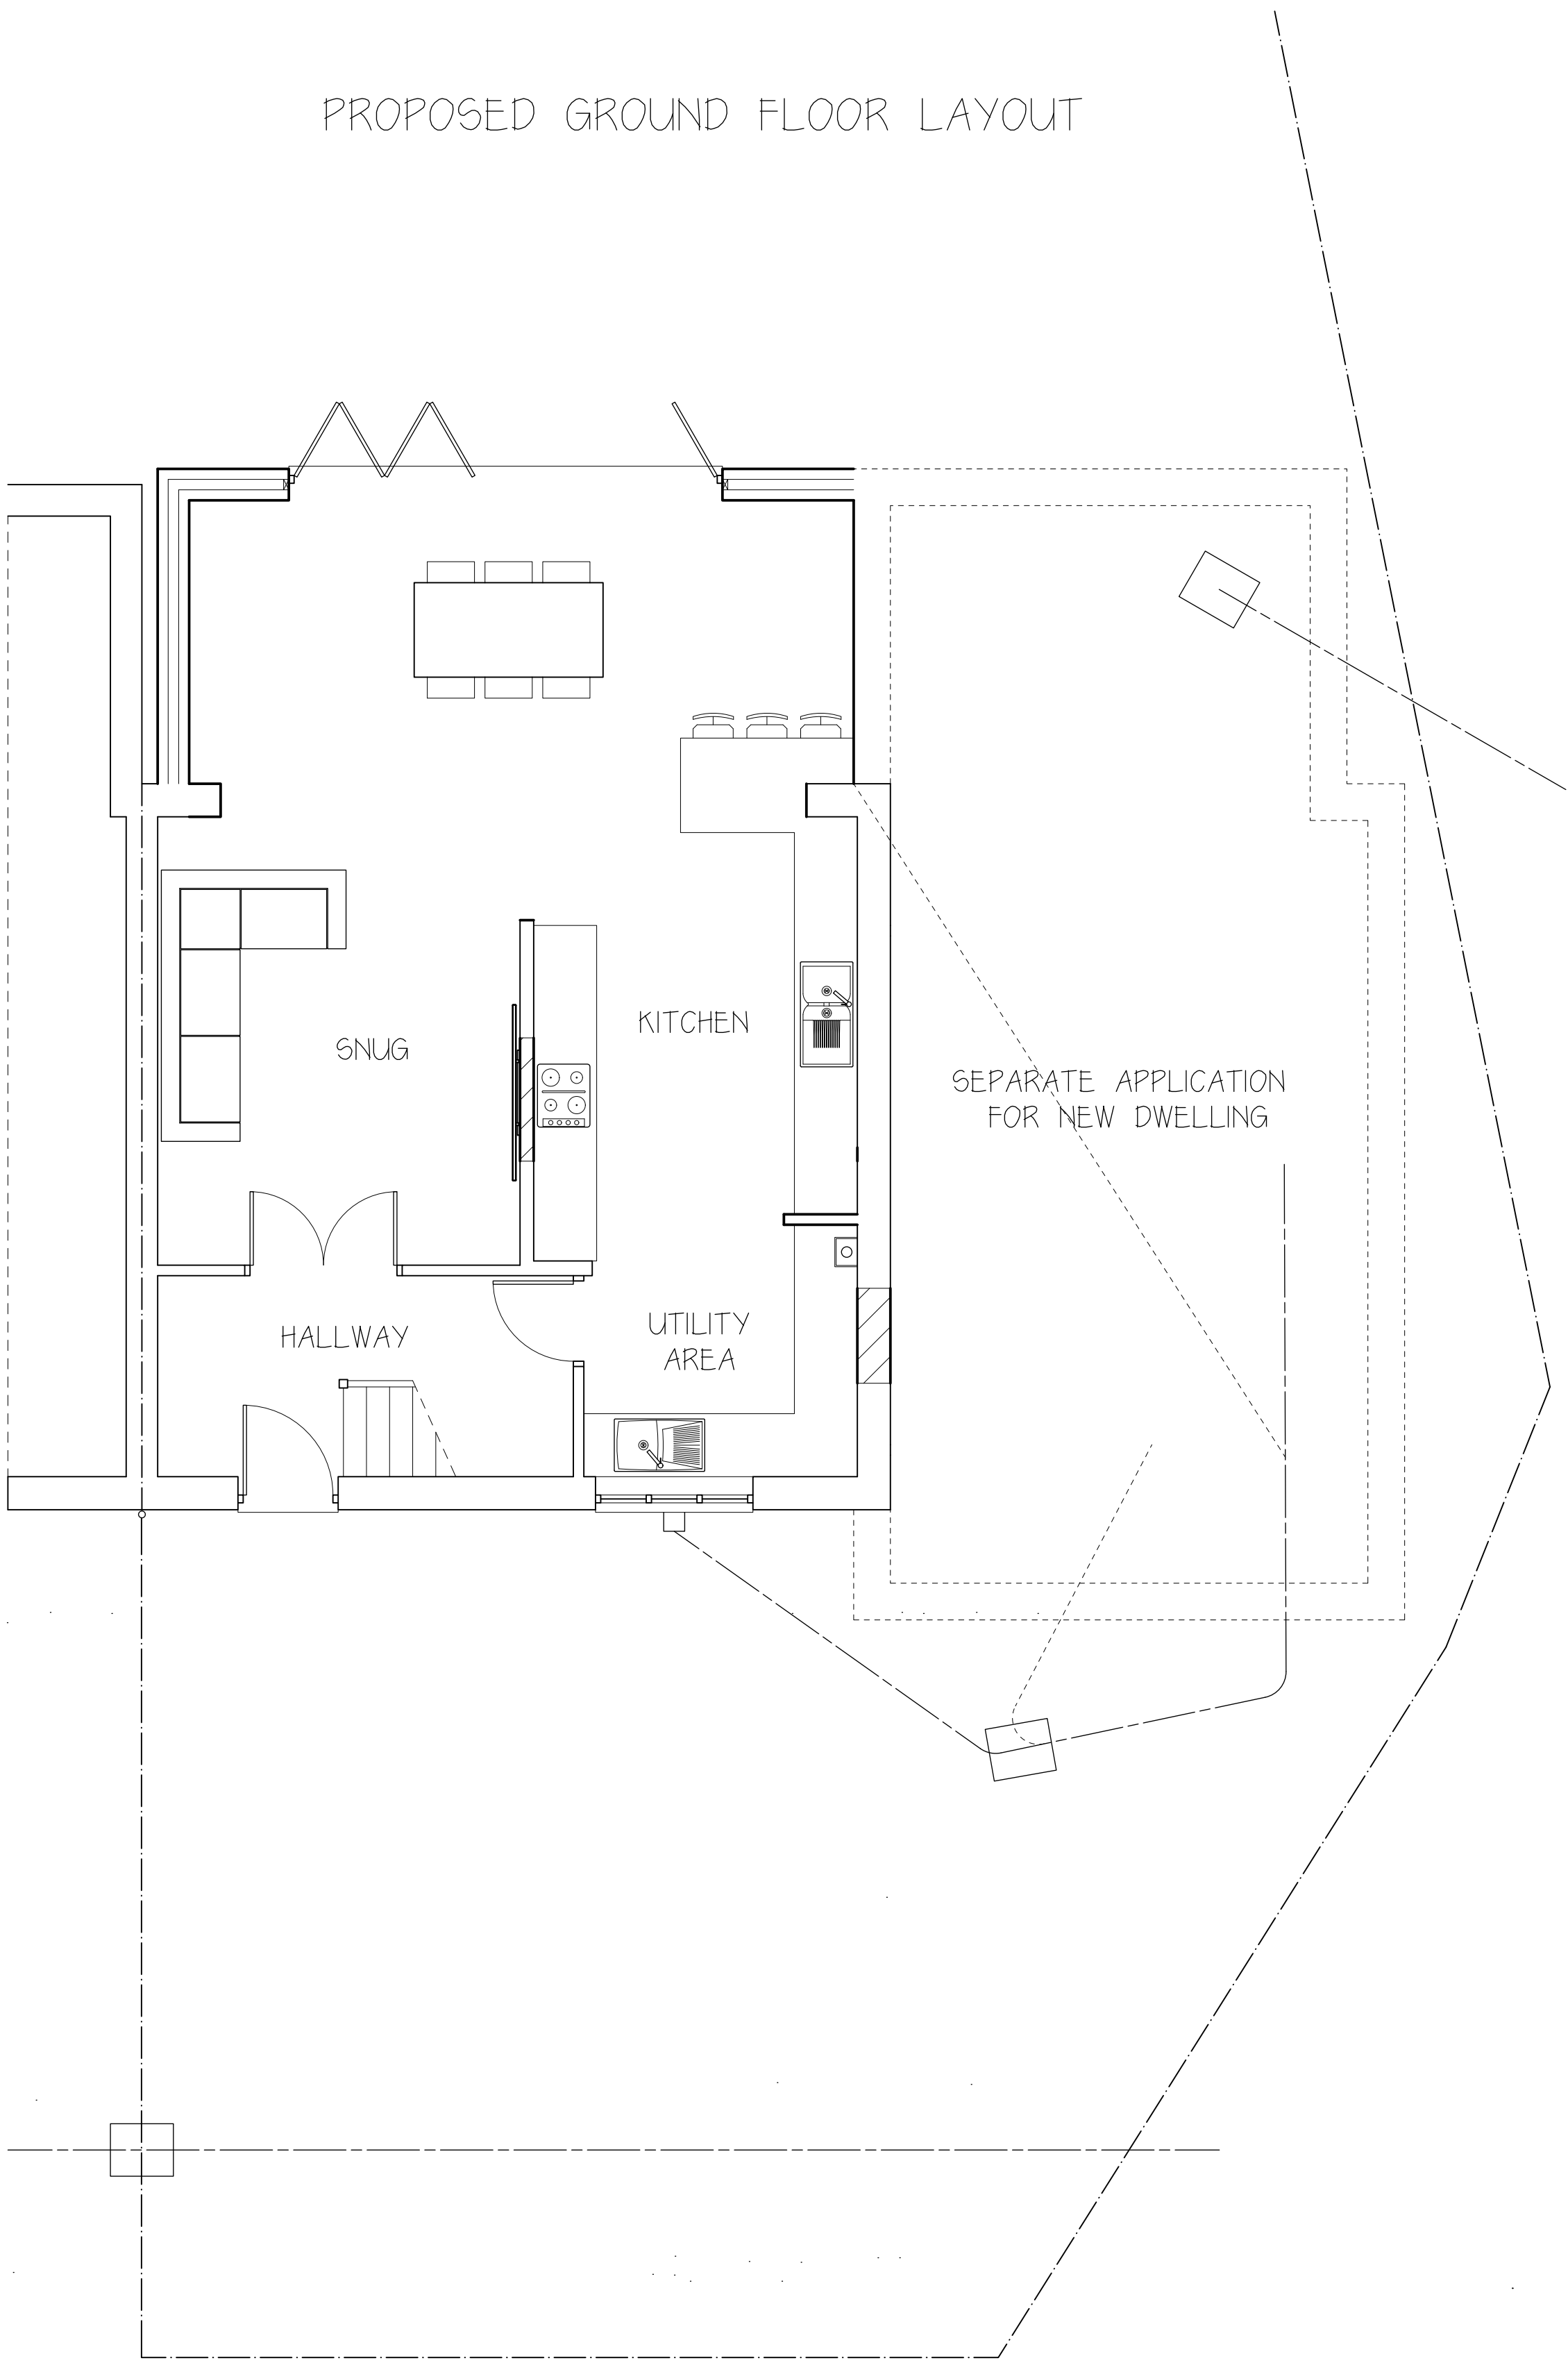

PROPOSED FIRST FLOOR LAYOUT

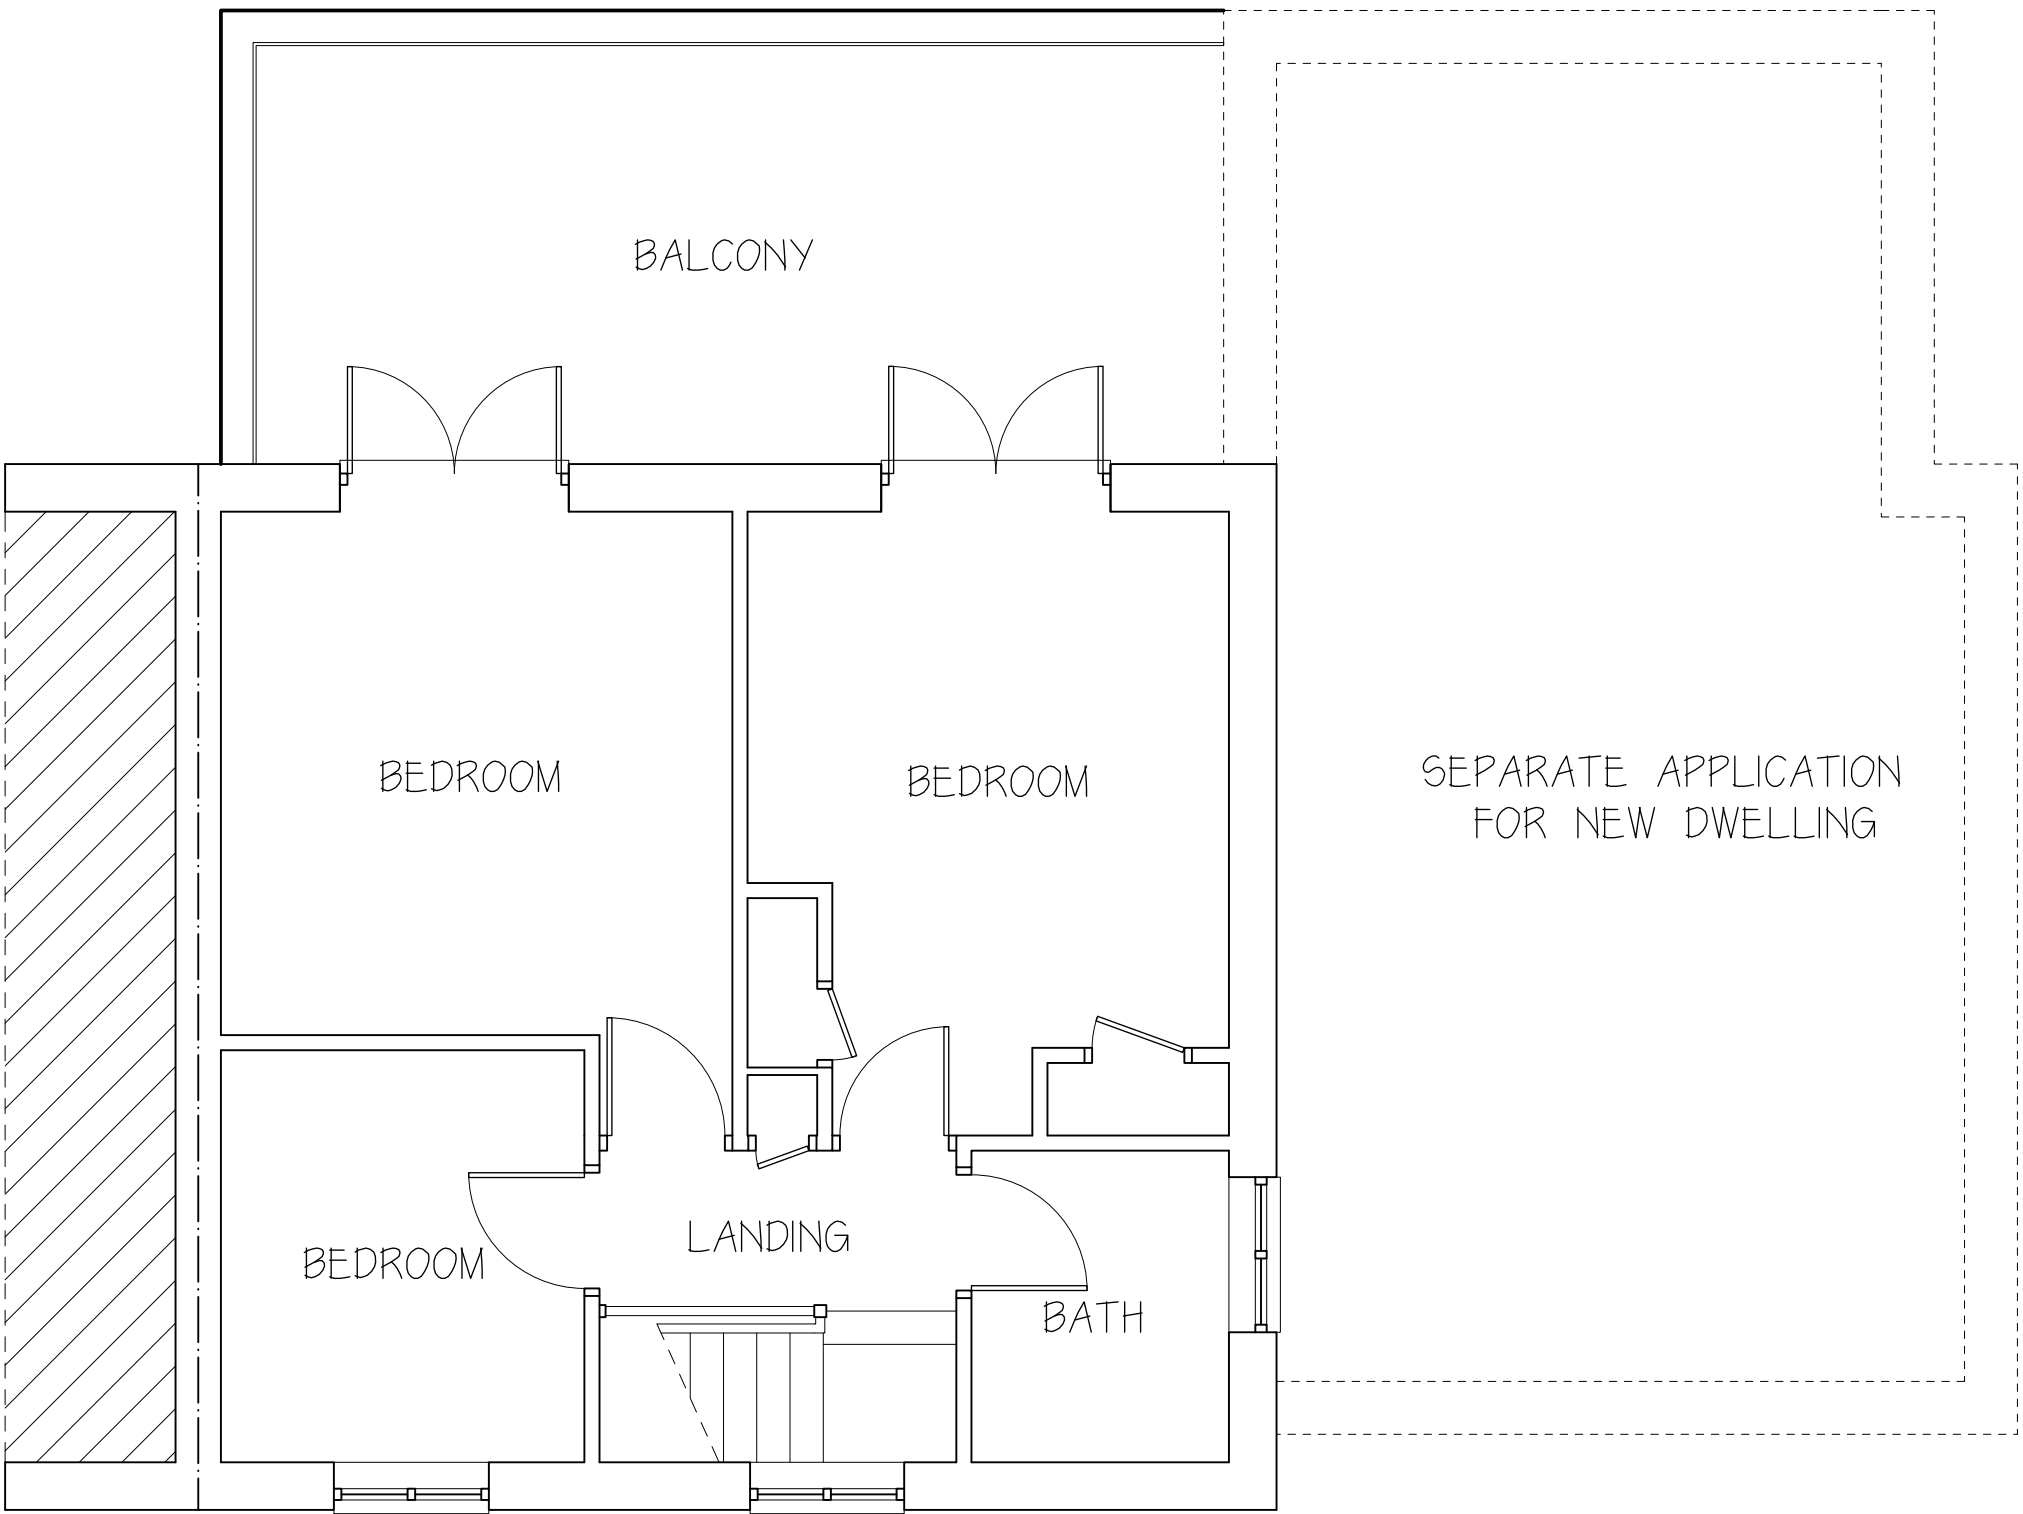

Rev.	Date	Description	By	Chk	App
------	------	-------------	----	-----	-----

Client/Project	SARAH HUDD
----------------	------------

Drawing Title	PROPOSED EXTENSION AT 4 SCOTTS CLOSE , HEDDINGTON WILTSHIRE
---------------	---

Designed SK	Drawn KK	Date 1 OCT 25	Scale 1:50
CAD Reference			Size A1

Stephen Kingshott MCABE Katie Kingshott ACABE
--

Stephen Kingshott Building Consultancy Ltd 54 Springdale Ave Broadstone, Poole Dorset BH18 9EX Tel. 07973638931

DRAWING NUMBER 0196/25 B	REVISION
-----------------------------	----------