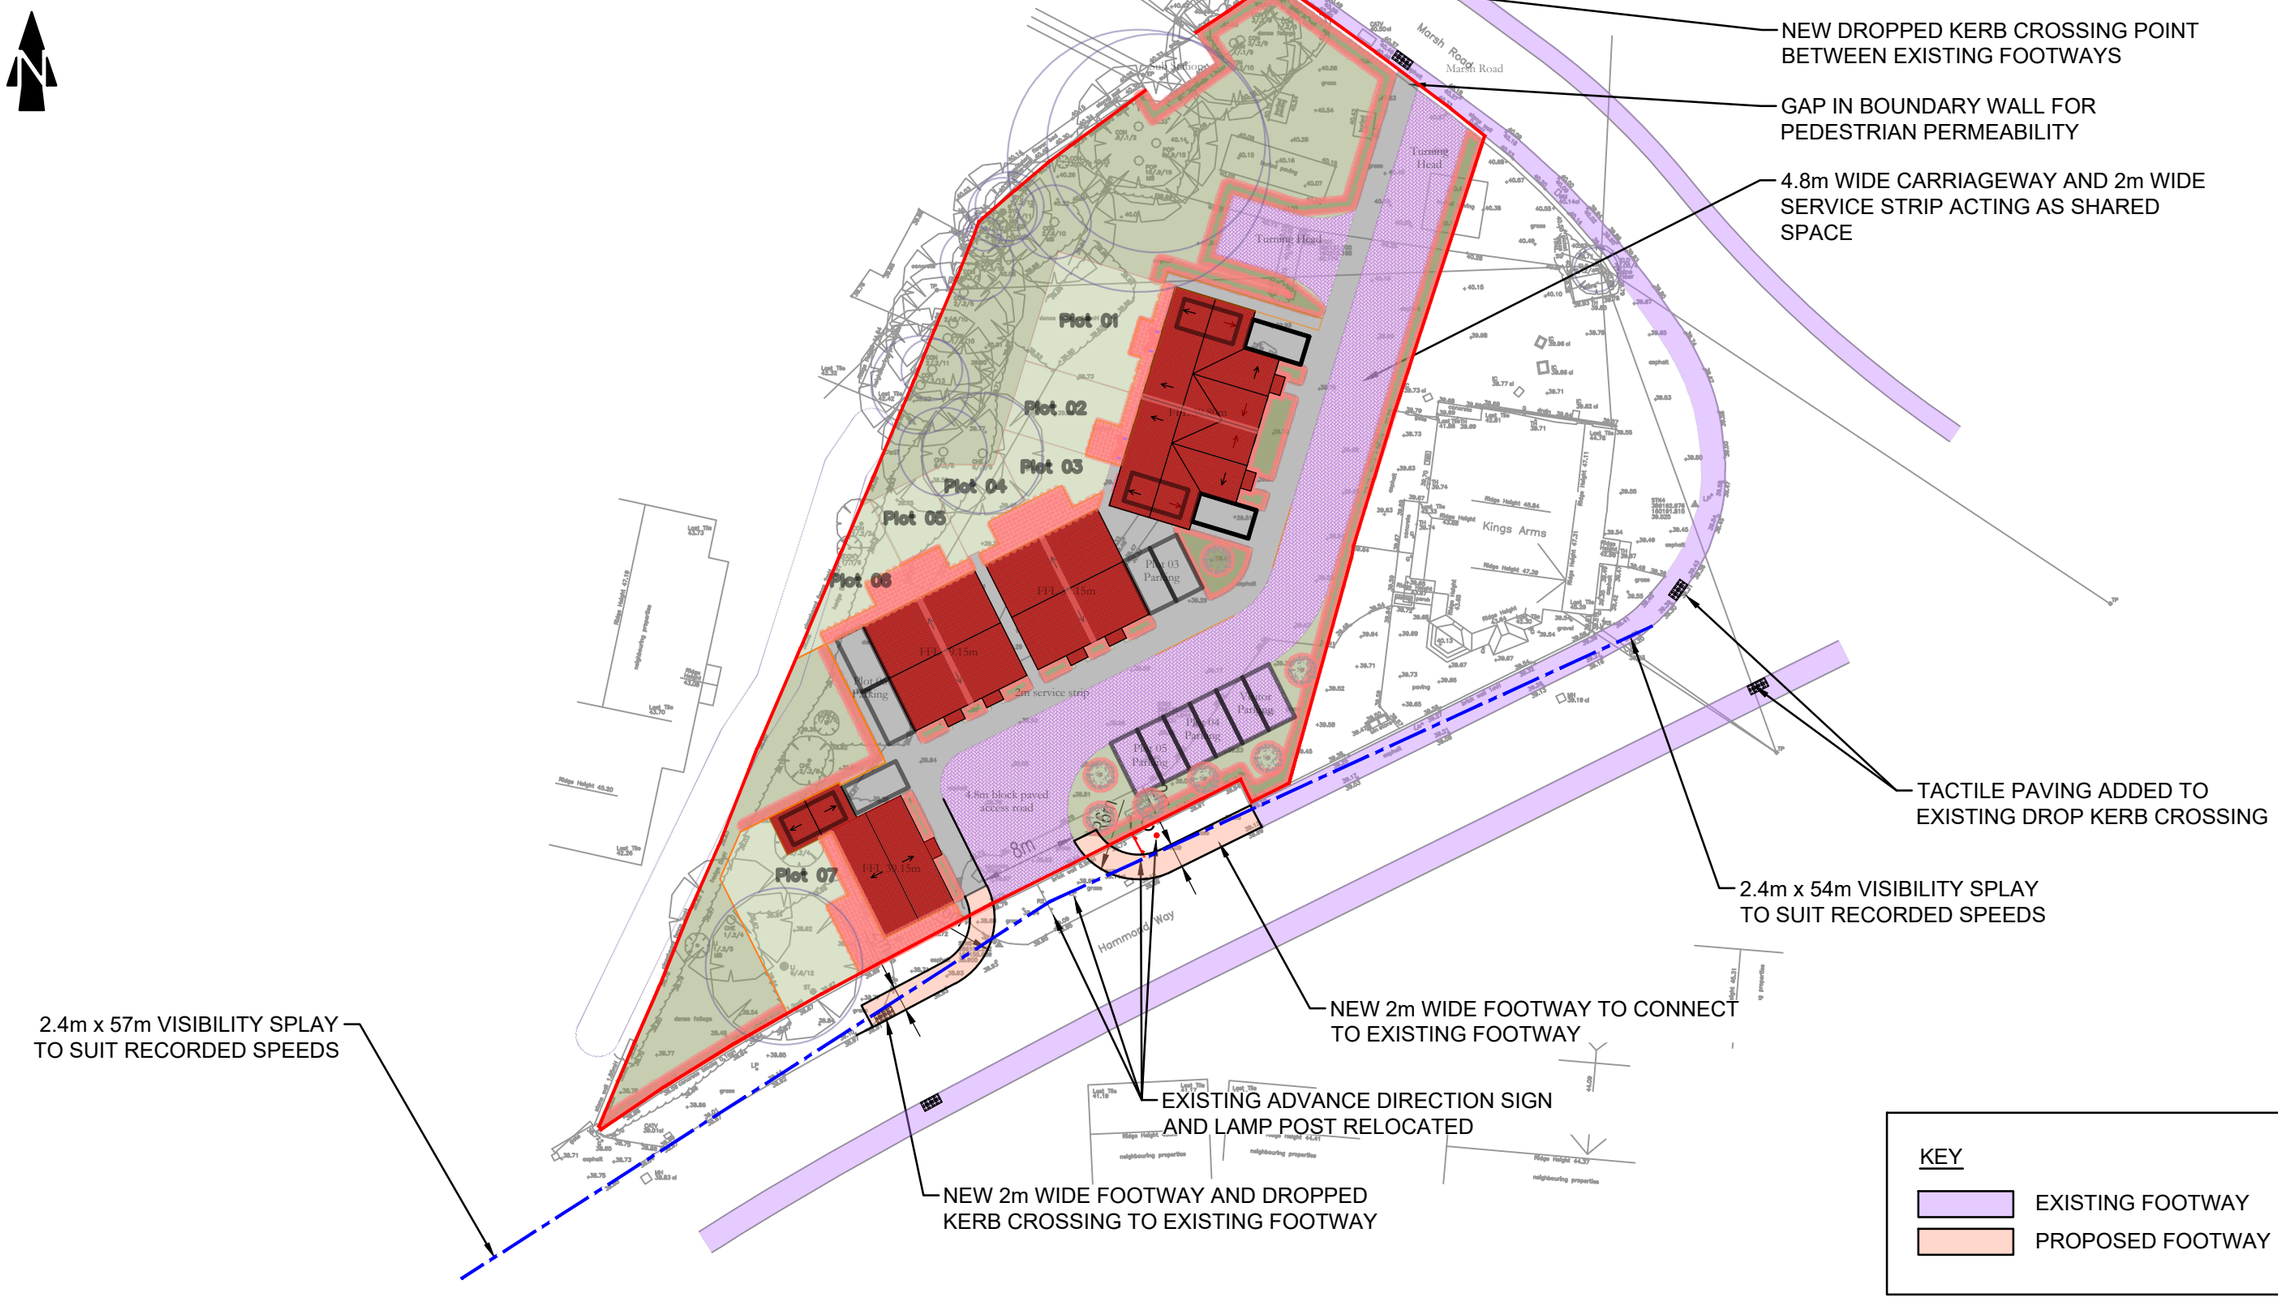

REV	DETAILS	DRAWN	CHECKED	DATE
A	PLAN REVISED TO SUIT LATEST ARCHITECT'S LAYOUT	SLW	CDM	23.06.2026

NOTES:
1. This drawing is for illustrative purposes only and not for construction.
2. This drawing is to be read and printed in colour.

0 5 10 25 50m

SCALE 1:500

PROJECT: LAND TO THE REAR OF KINGS ARMS, HILPERTON

CLIENT: DORIC DEVELOPMENTS (BATH) LTD

DRAWING TITLE: PROPOSED SITE ACCESS ARRANGEMENTS

MILES WHITE TRANSPORT

DRAWN:	CHECKED:	DATE:	SCALES:	SHEET SIZE:	DRAWING NUMBER:	REVISION:
SLW	CDM	03.12.2025	1:500	A3	25112-GA01	A

NOTE: THE PROPERTY OF THIS DRAWING AND DESIGN IS VESTED IN MILES WHITE TRANSPORT LTD. IT MUST NOT BE COPIED OR REPRODUCED IN ANY WAY WITHOUT THEIR PRIOR WRITTEN CONSENT.