


Site Location Plan

Scale: 1:1250

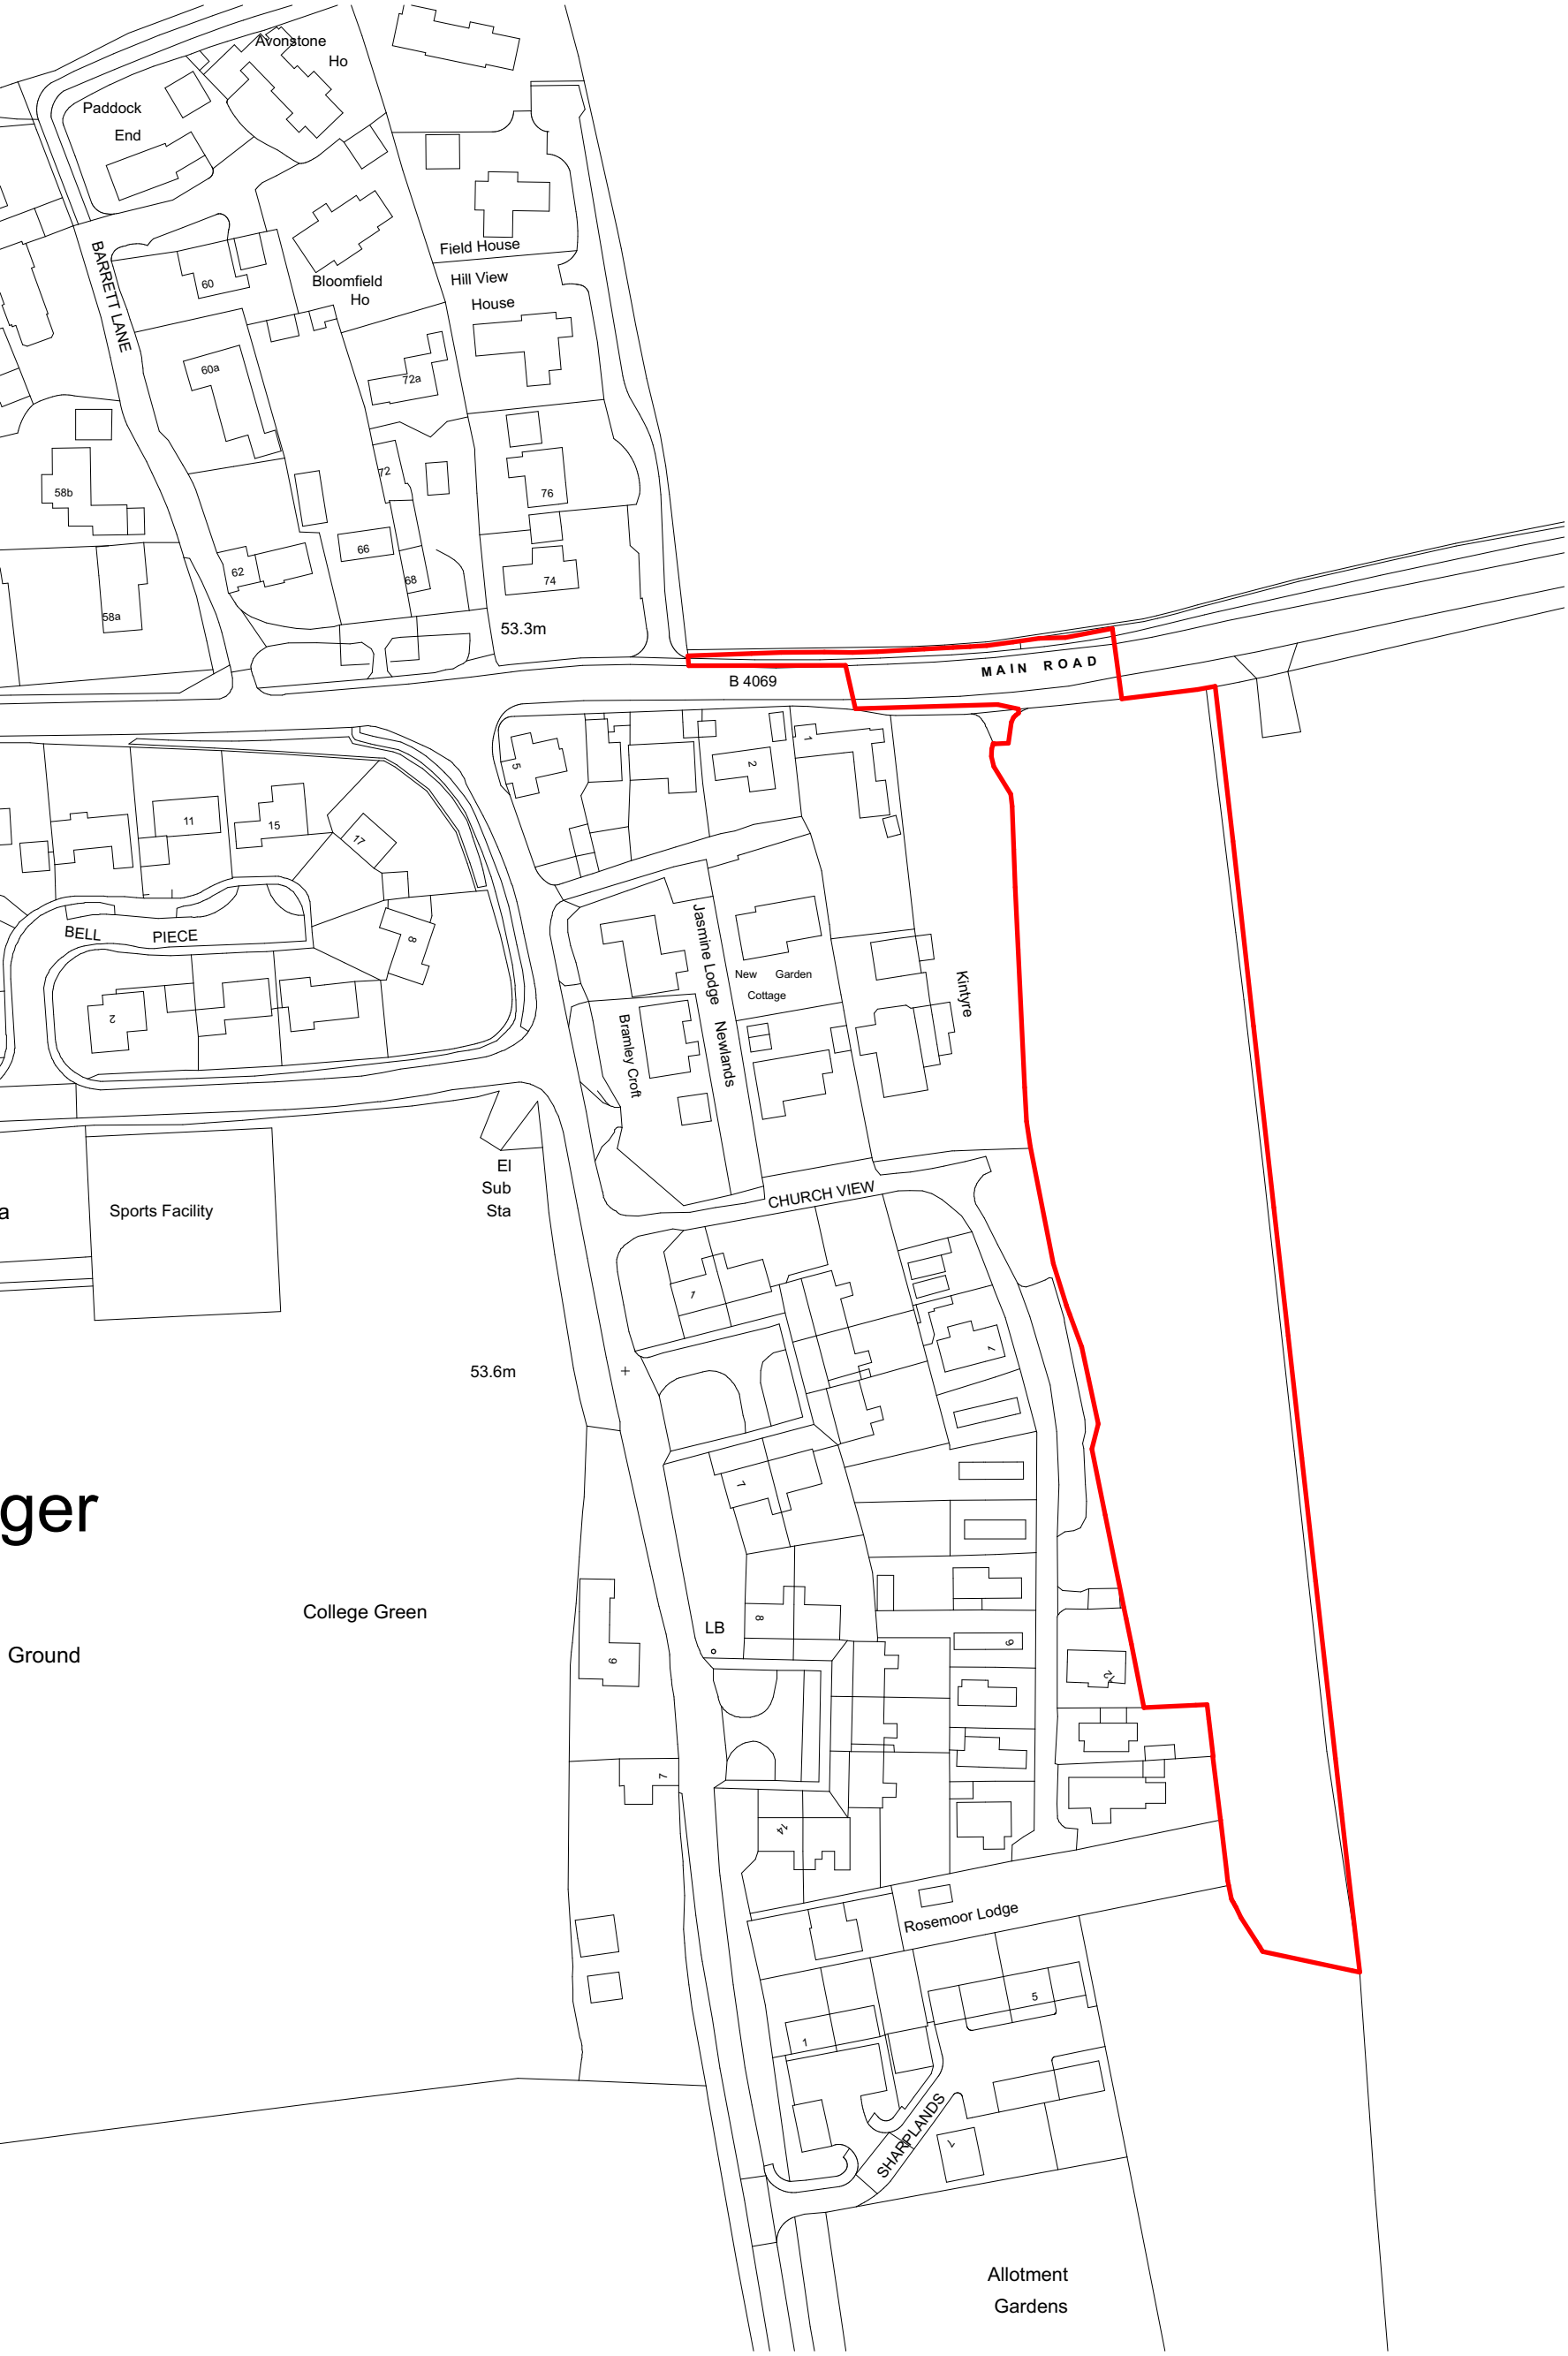

Disclaimer: This document and its design content is copyright protected ©. It shall be read in conjunction with all other associated project information including models, specifications, schedules and related consultants documents. Do not scale from documents. All scales noted correct at original paper size. All dimensions to be checked on site. Immediately report any discrepancies, errors or omissions on this document to the originator. If in doubt ask.

Source File:
22072 Model.pln

Rev	Date	Drawn	Note
P02	26/10/2023	JKG	Updated following comments from End User.
P03	08/11/2023	JKG	Drawing status updated to 'Planning'.

ger
Ground



MINSTER
PROPERTY GROUP



James Garner
Architecture

e: hello@jga-a.co.uk t: 01858 437449

Client
Minster Property Group (Sutton Benger) Ltd & Curo Finance Limited

Project Title
Proposed Residential Development at Land off Main Road, Sutton Benger

Drawing Title
Site Location Plan

Drawing Status
Planning

Scale(s)
1:1250

Drawn
JKG

Project Number
22072

Original Paper Size
A3

Date
13.10.23

Revision
P03

