


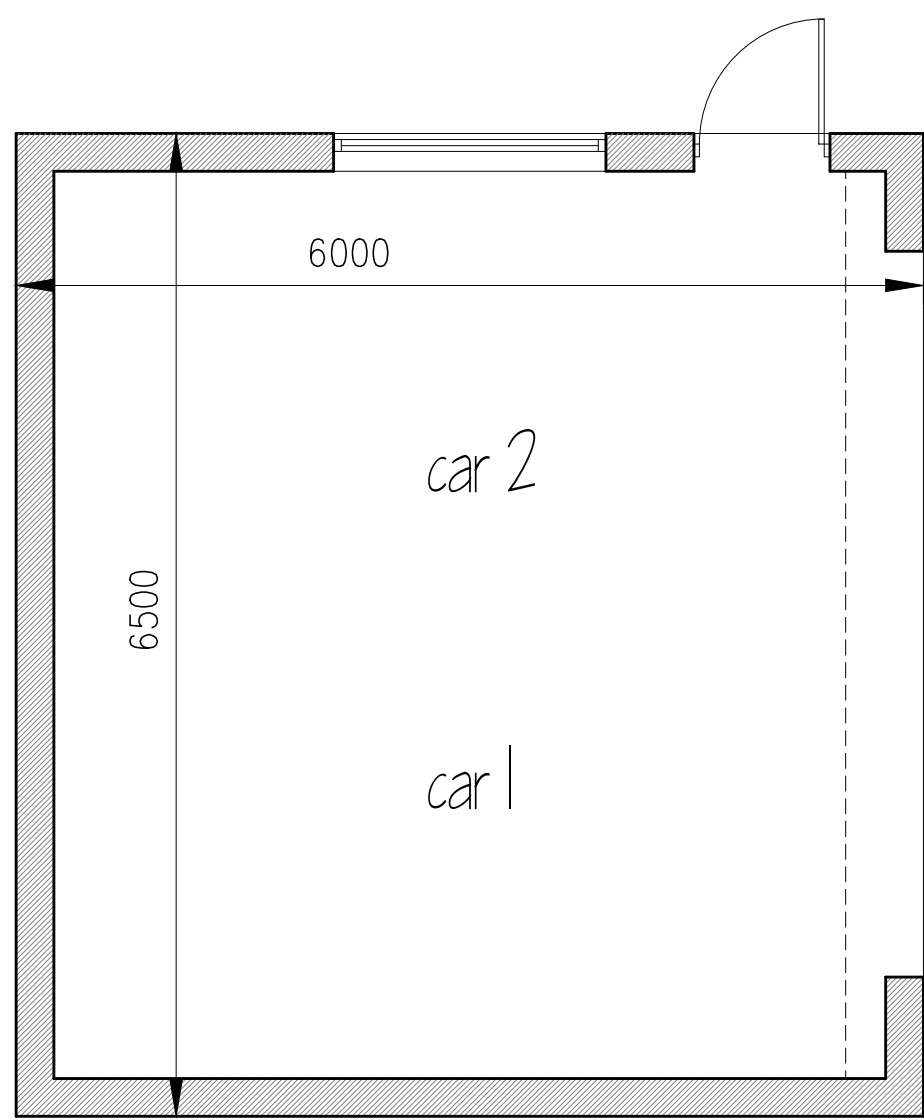


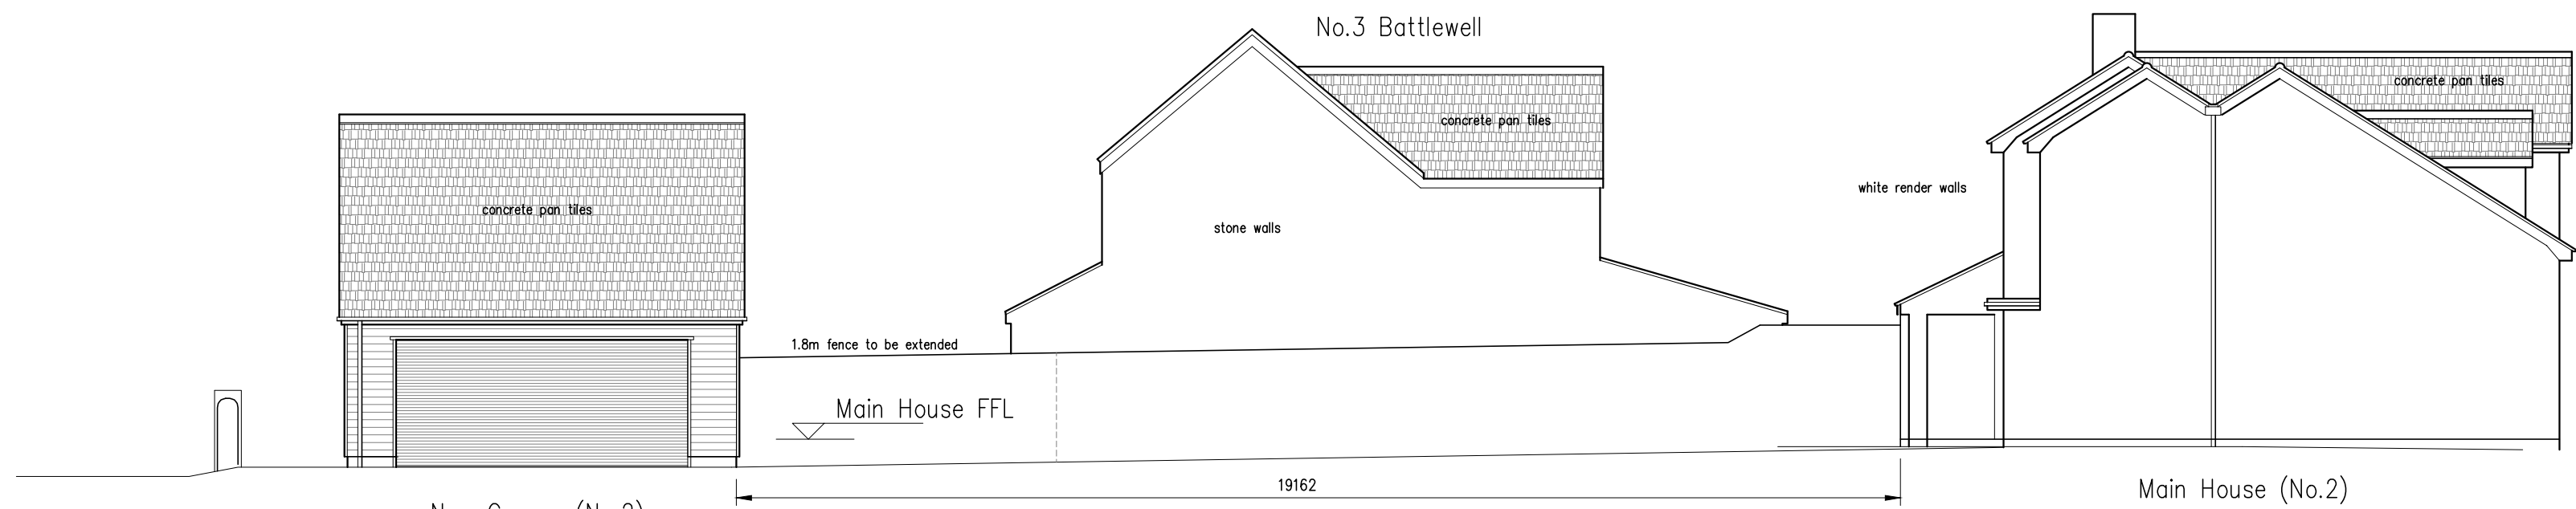


Plan

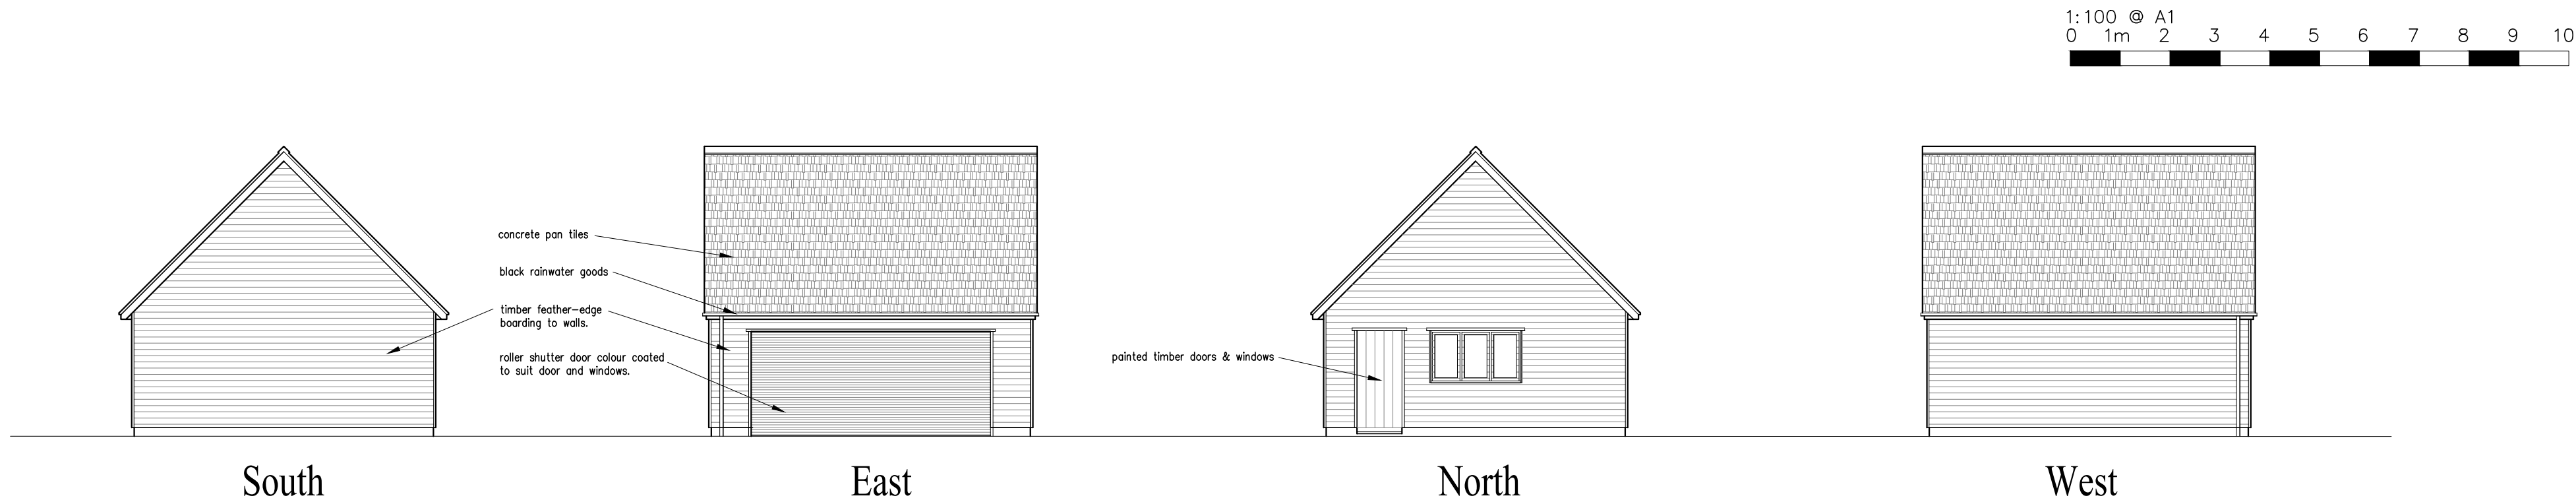


Site Cross Section (looking west)

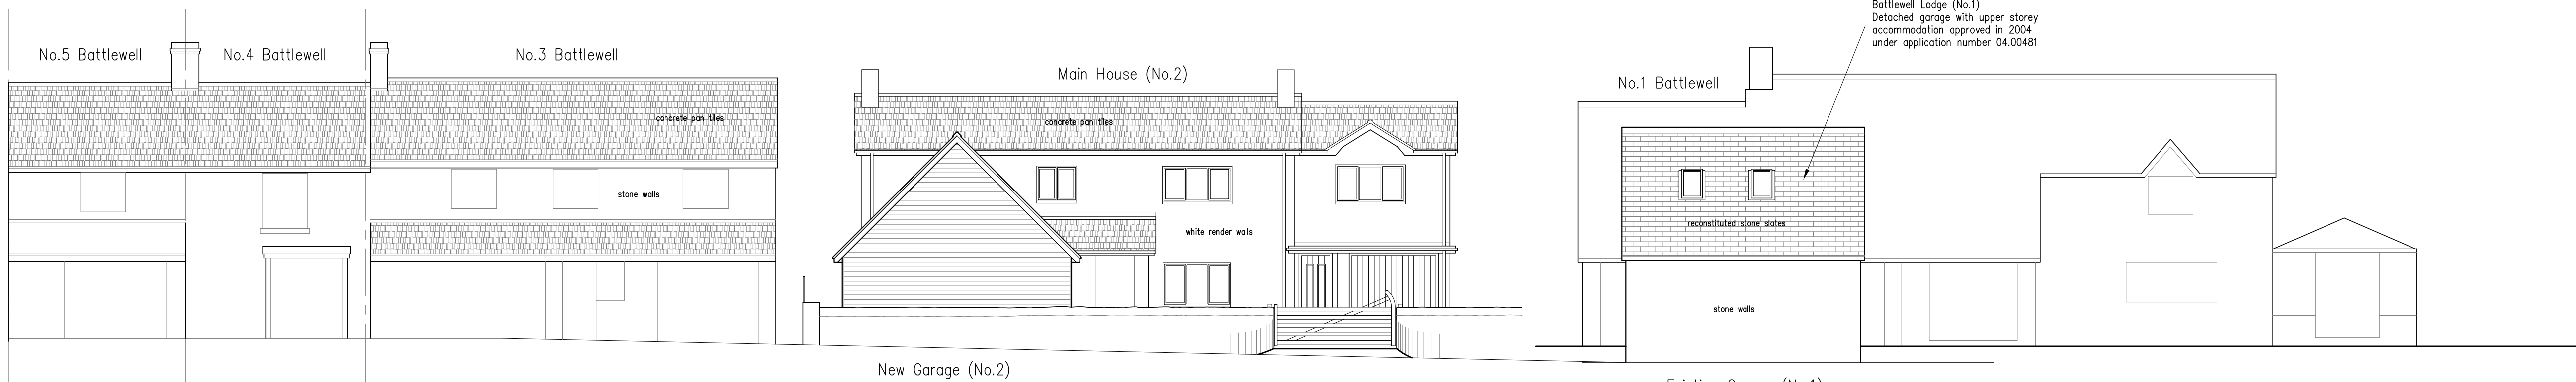

Battlewell Streetscene (looking north) - Proposed

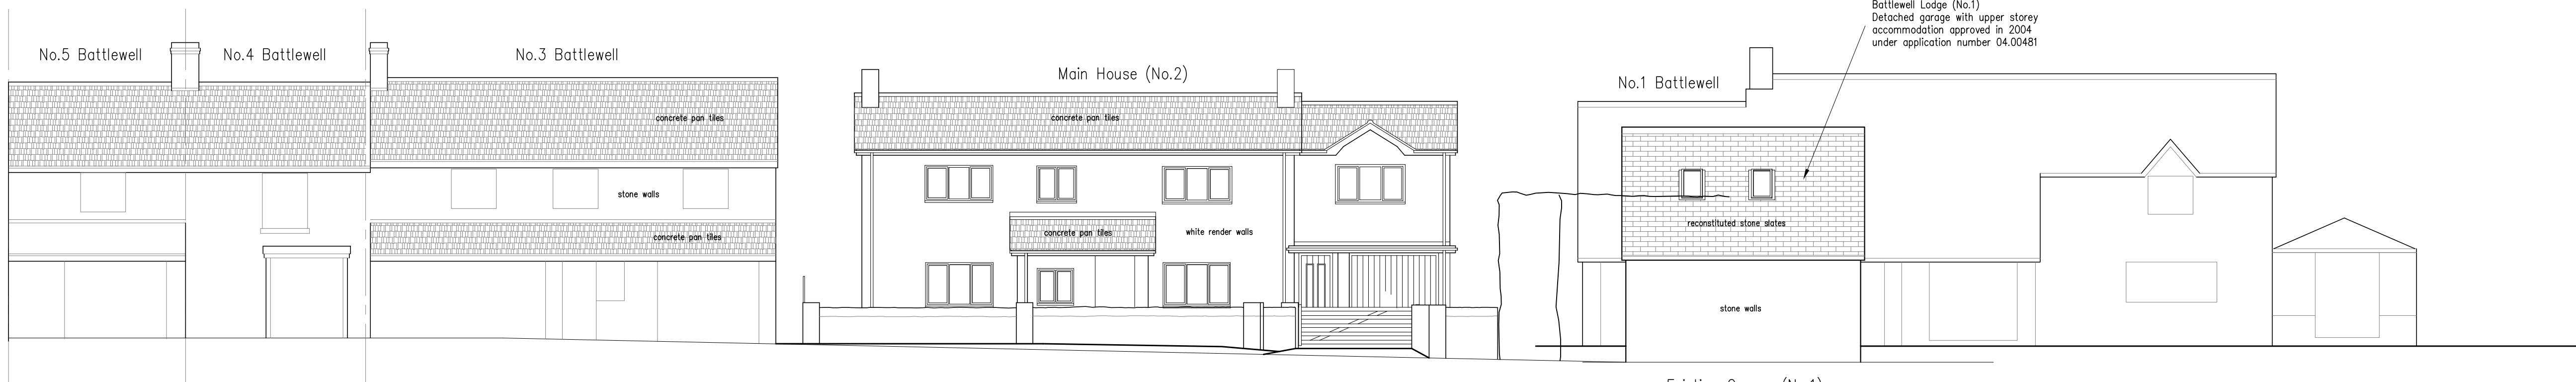

Battlewell Streetscene (looking north) - Existing

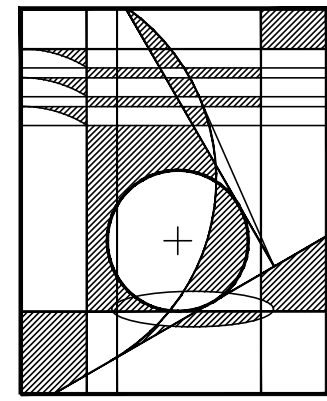

NWD
CONSTRUCTION
DESIGN &
PLANNING

35 BLAKE CRESCENT
STRATTON, SWINDON
WILTSHIRE SN3 4LR
telephone: 01793 349820
website: www.nwdesign.co.uk
e-mail: rob.freeman@nwtworld.com

A1

REVISION	DATE	DESCRIPTION	BY
THIS DRAWING IS COPYRIGHT CONTRACTORS MUST CHECK ALL DIMENSIONS ON SITE ONLY FIGURED DIMENSIONS ARE TO BE WORKED FROM. DISCREPANCIES MUST BE REPORTED IMMEDIATELY TO THE SUPERVISOR BEFORE PROCEEDING. THIS DRAWING IS SUBJECT TO A BUILDING REGULATIONS APPLICATION AND ALL WORKS UNDERTAKEN PRIOR TO APPROVAL ARE AT THE CONTRACTORS/CLIENTS RISK. THIS DRAWING HAS RECEIVED BUILDING REGULATIONS APPROVAL DATED: --			
JOB NEW DETACHED GARAGE AT 2 BATTLEWELL, PURTON, WILTS SN5 4BT			
DETAIL GARAGE PLANS, ELEVATIONS SECTIONS & STREETSCENES			
CLIENT/ARCHITECT MR & MRS HART			
STATUS OF DRAWING DRAFT LAYOUT		DATE OF ISSUE	
SCALE 1:50 & 1:100 @ A1	DATE NOV'25	BY R.L.F.	CHECKED
DRAWING No. 4520/P02			