




COPYRIGHT
This drawing is the property of Michael Goff.
The information given on it is protected by
copyright and any form of copying or
reproduction is strictly forbidden. The drawing
remains the property of Michael Goff and is
subject to recall without notice.

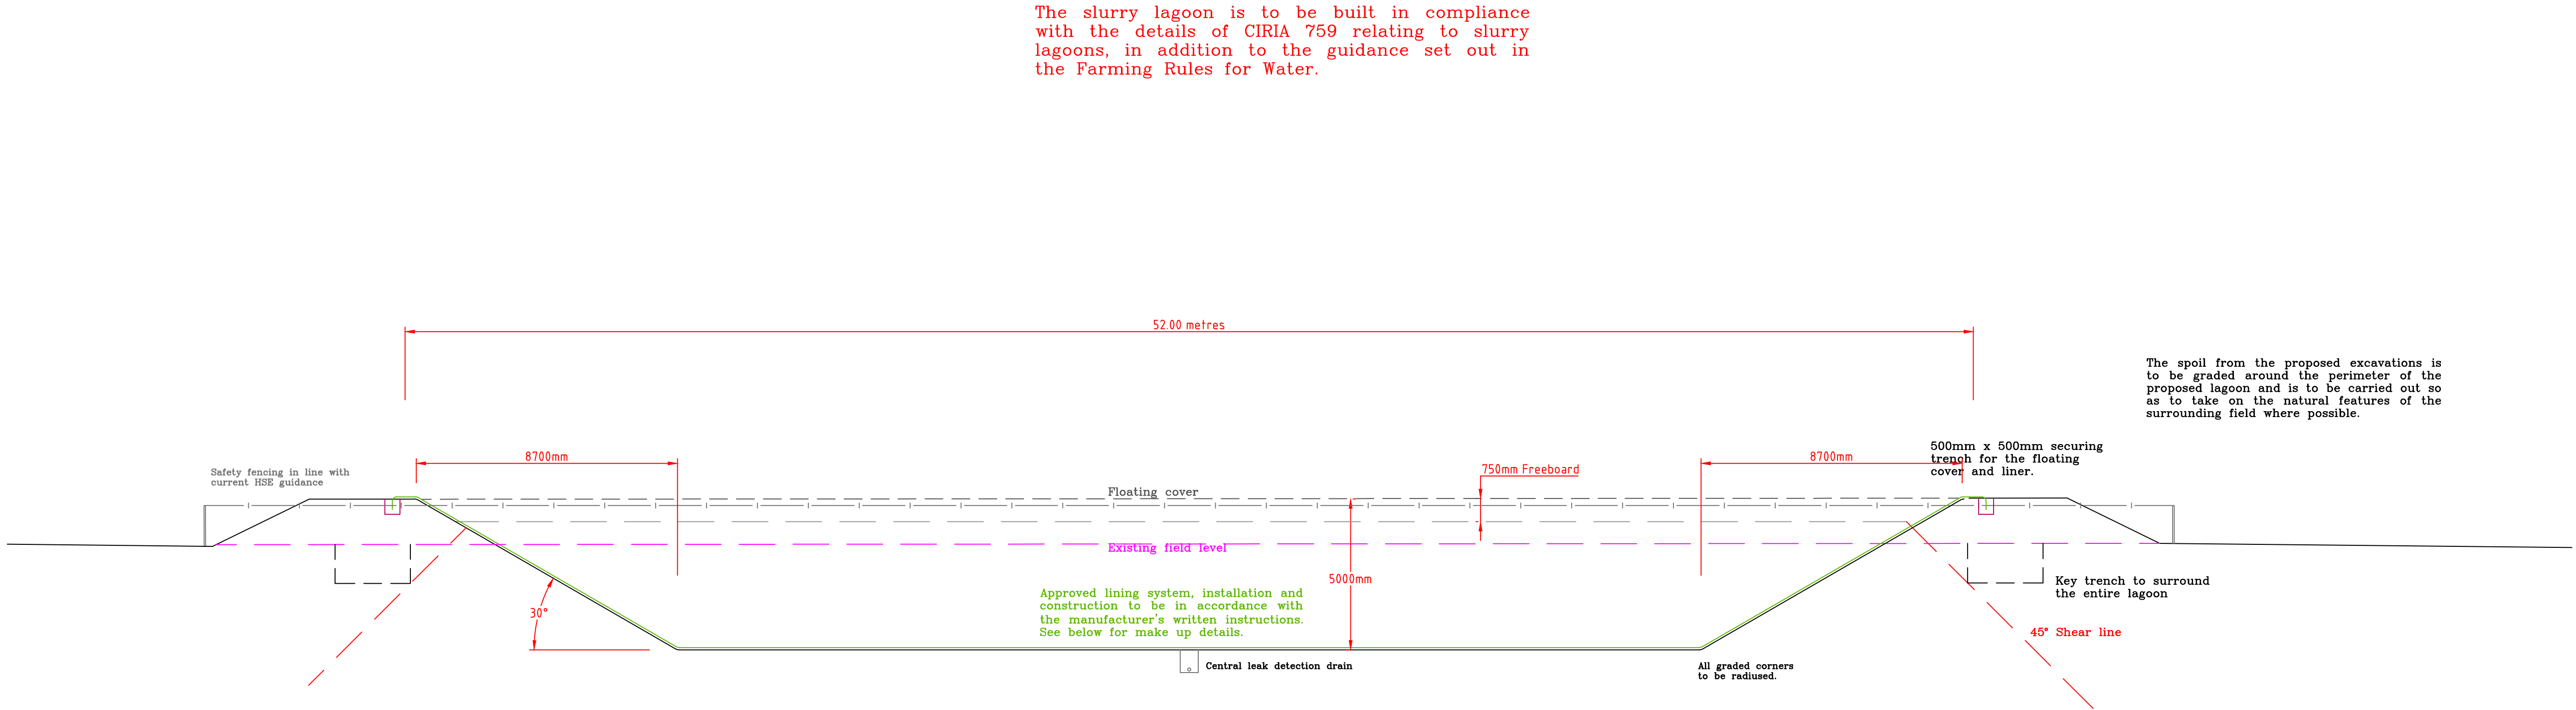


TYPICAL CROSS SECTION (LOOKING NORTH)

The made up areas to form the banks to be in previously excavated clean sub-soil (impermeable clay) to be compacted in layers of no more than 500mm with a "sheeps foot" vibrating roller of at least 2,150 kg/m width and a minimum of six passes, to achieve a ground bearing pressure of at least 125kg/sq. metre.

The key trench is to be constructed beyond the shear angle line and in virgin ground. The "key trench" to be constructed around all sides of the lagoon to ensure the structural integrity of the raised banks as mentioned above.

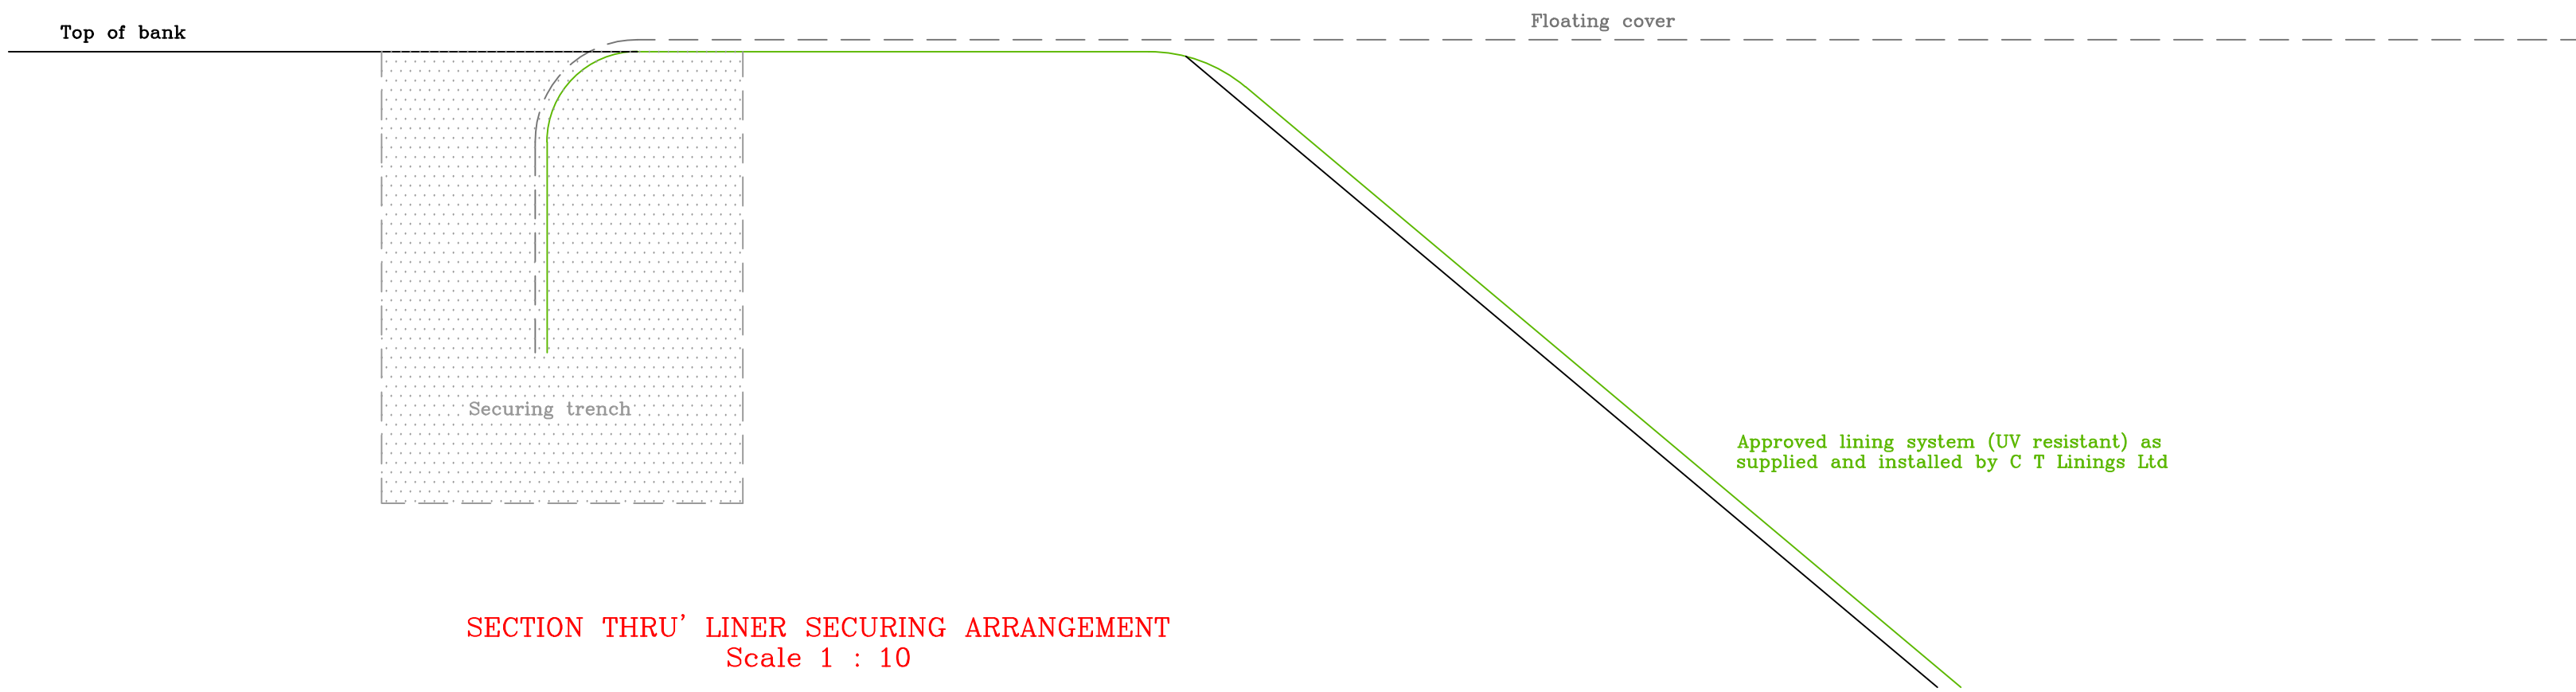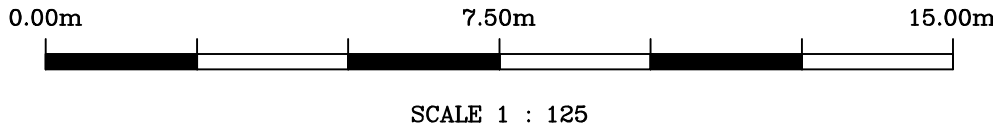

SECTION THRU' LINER SECURING ARRANGEMENT
Scale 1 : 10

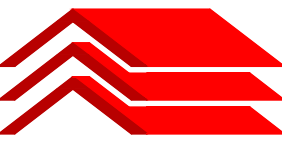DRAWING ISSUED FOR DISCUSSION PURPOSES 30/06/2026		
CLIENT: S R POTTOW & SON. EAST FARM, KNOOK, WARMINSTER BA12 0JG.		
PROJECT: PROPOSED AGRICULTURAL SLURRY LAGOON.		
 Michael Goff Building Design & Planning Telephone: 07739 279042		
SCALE: 1 : 125 (@ A1)	DRAWN: M Goff	DATE: 25/06/2026
TITLE: SECTION & DETAILS.		
Drawing No: SRP/SL/PRO/002.		