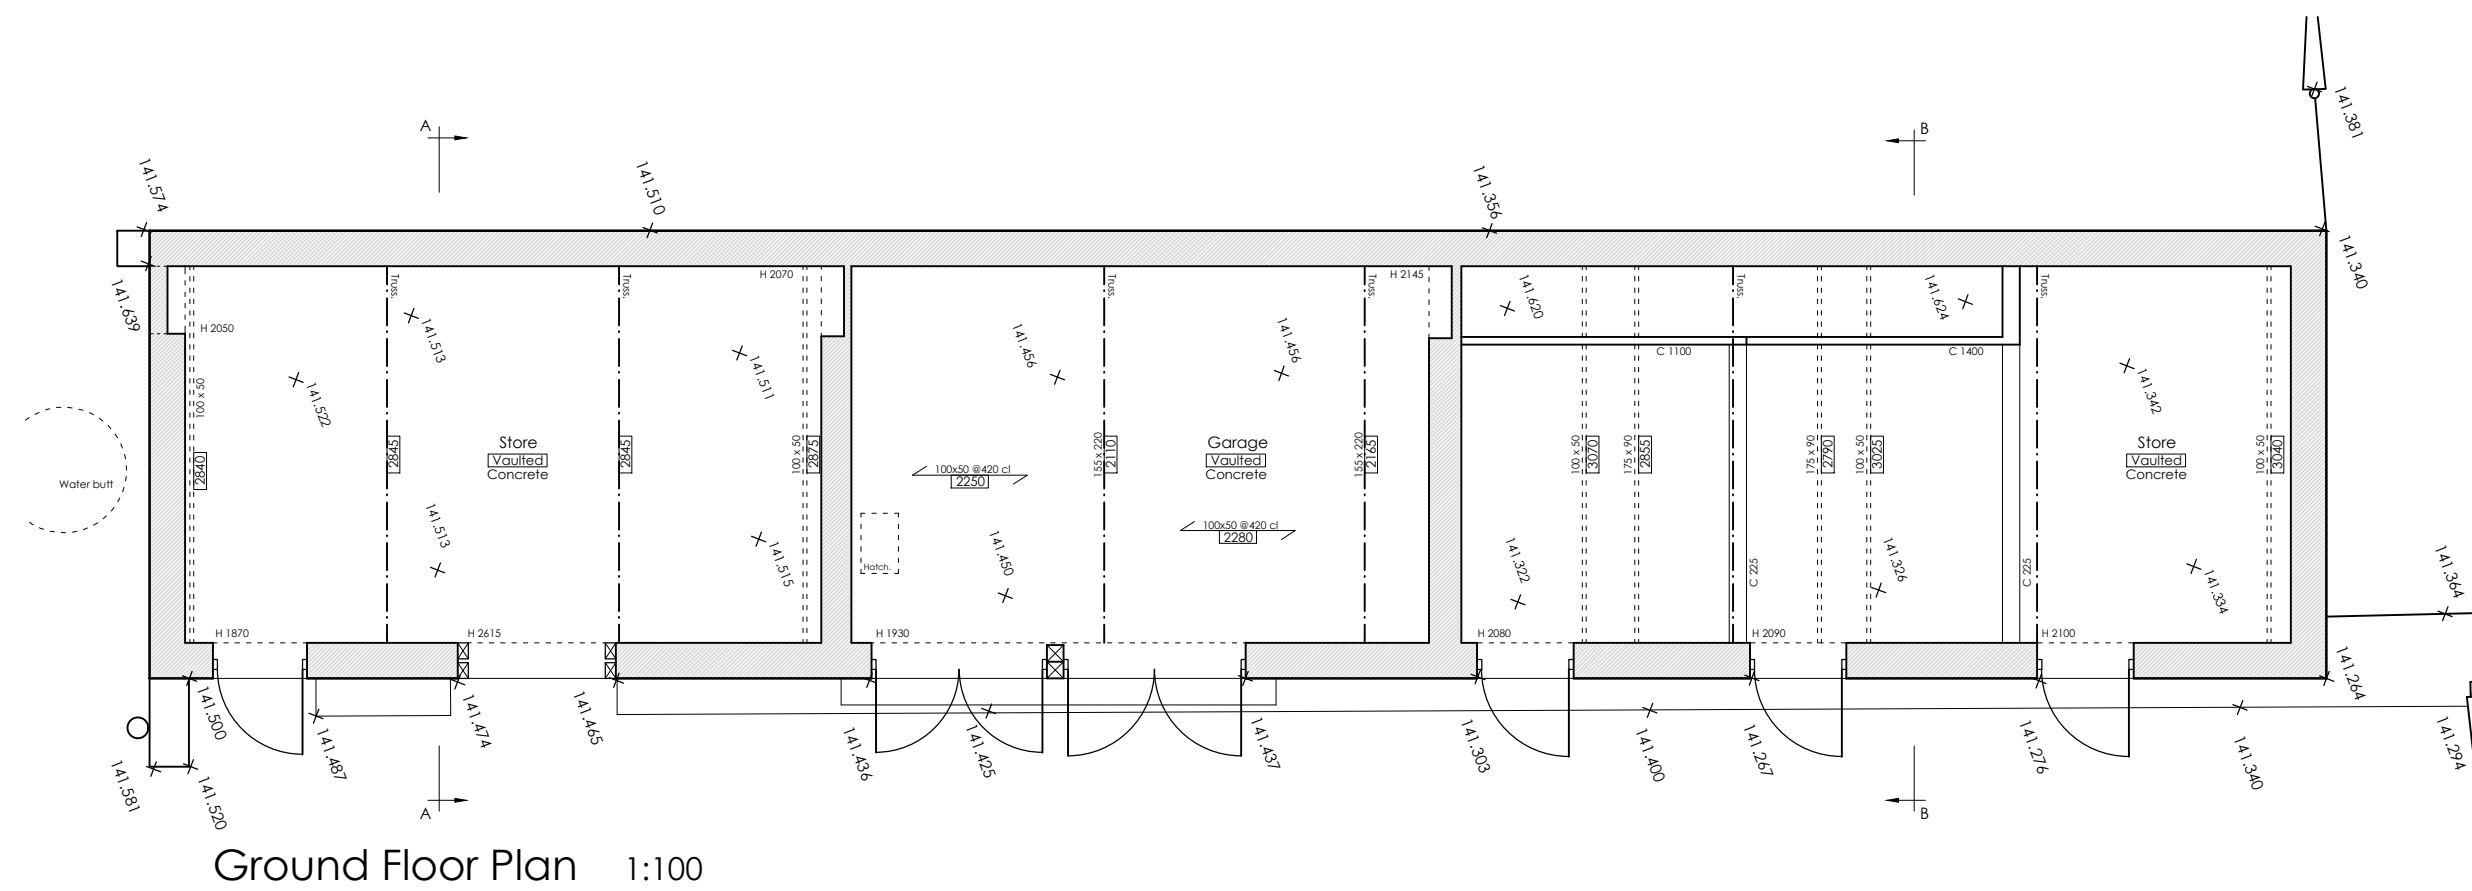
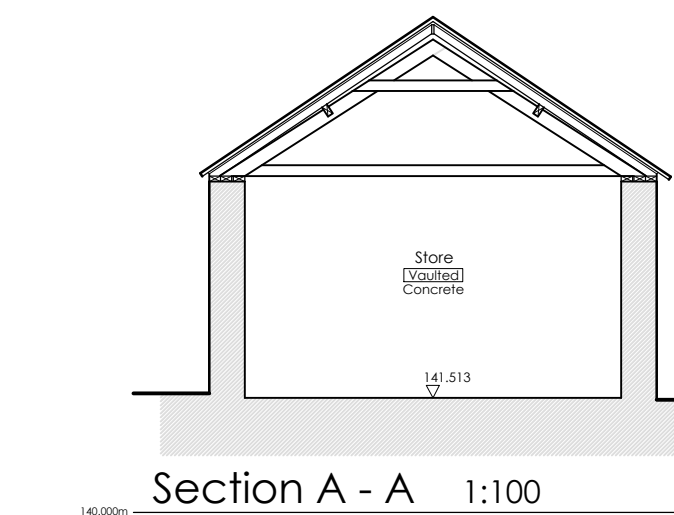
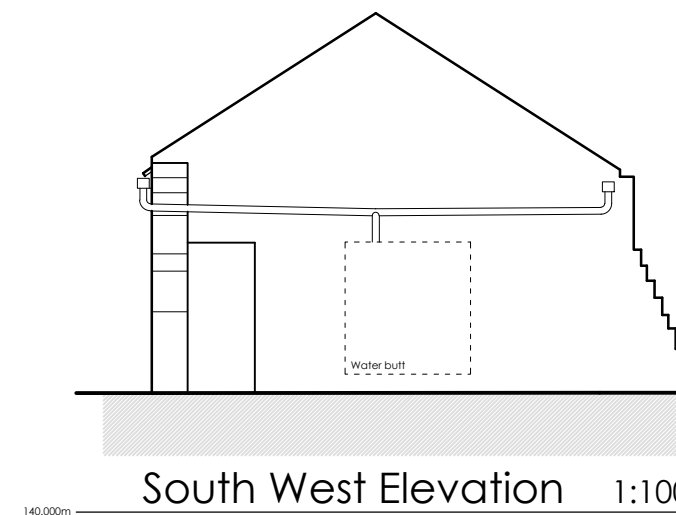
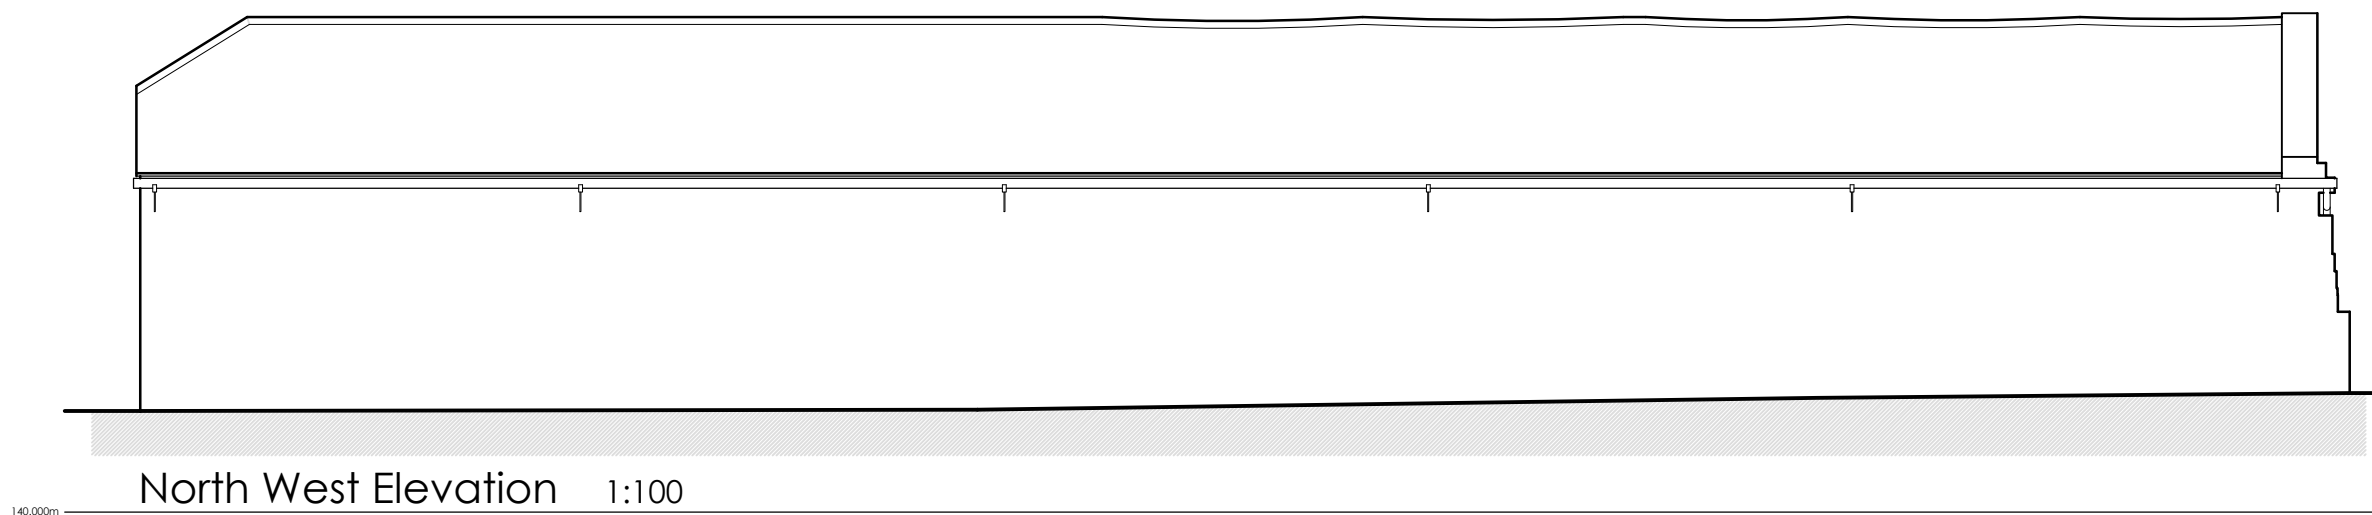
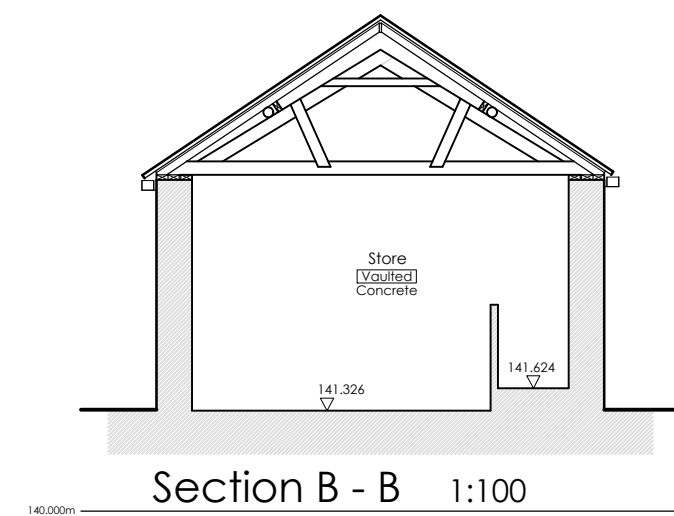
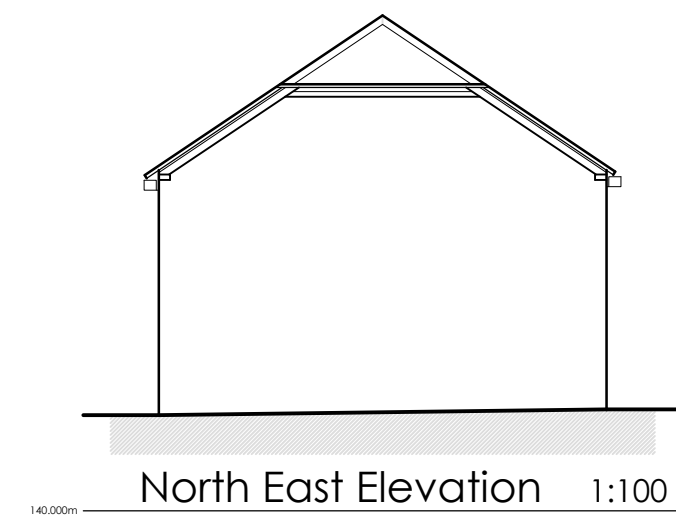
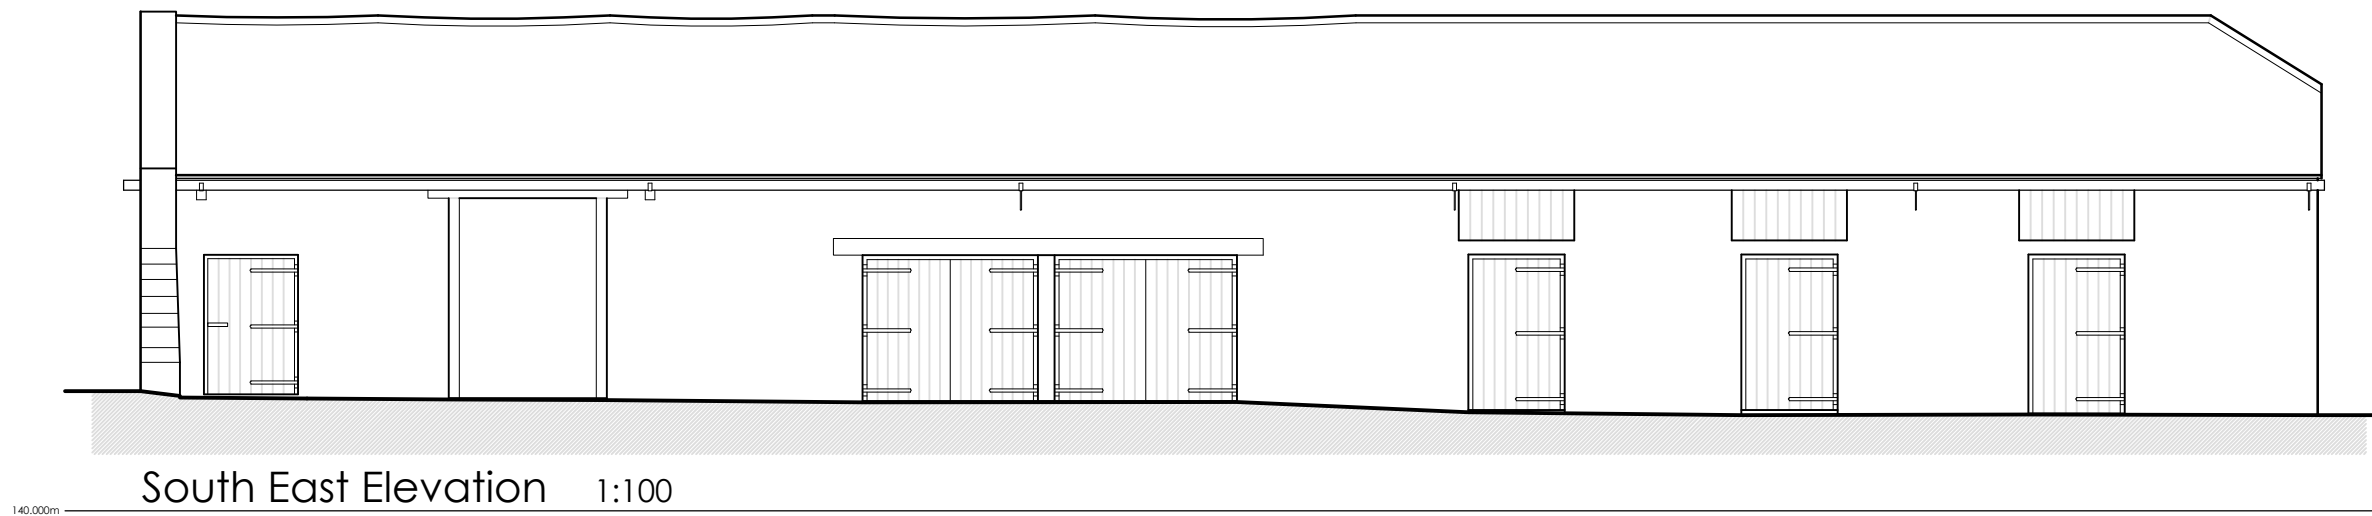


PROJECT: Weaveland Farm, Hindon Lane, Tisbury, Wiltshire, SP3 6QE.
DRAWING: Grey Barn - Plans, Elevations and Sections.
THIS DRAWING AND ALL ASSOCIATED INFORMATION IS PROTECTED BY COPYRIGHT

JOB No: 25017
DRWG No: 03

DATE: 19.04.2025
SCALE: A2 @ 1:100