
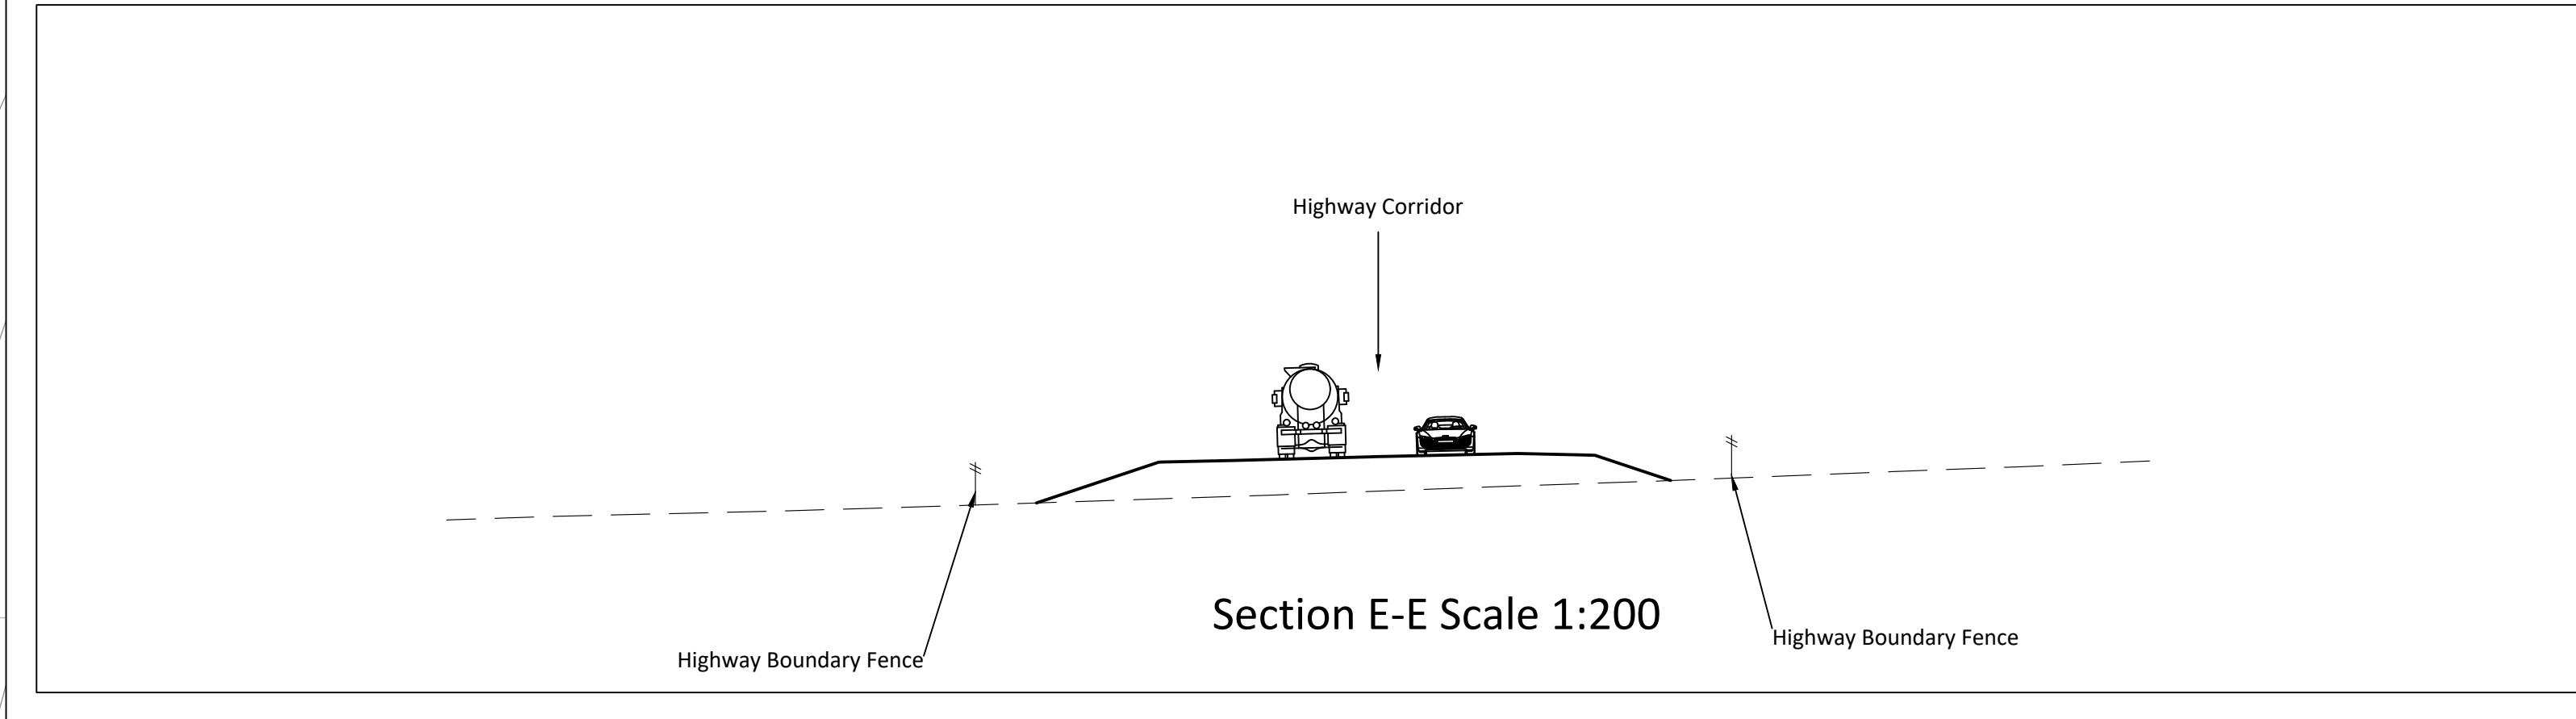
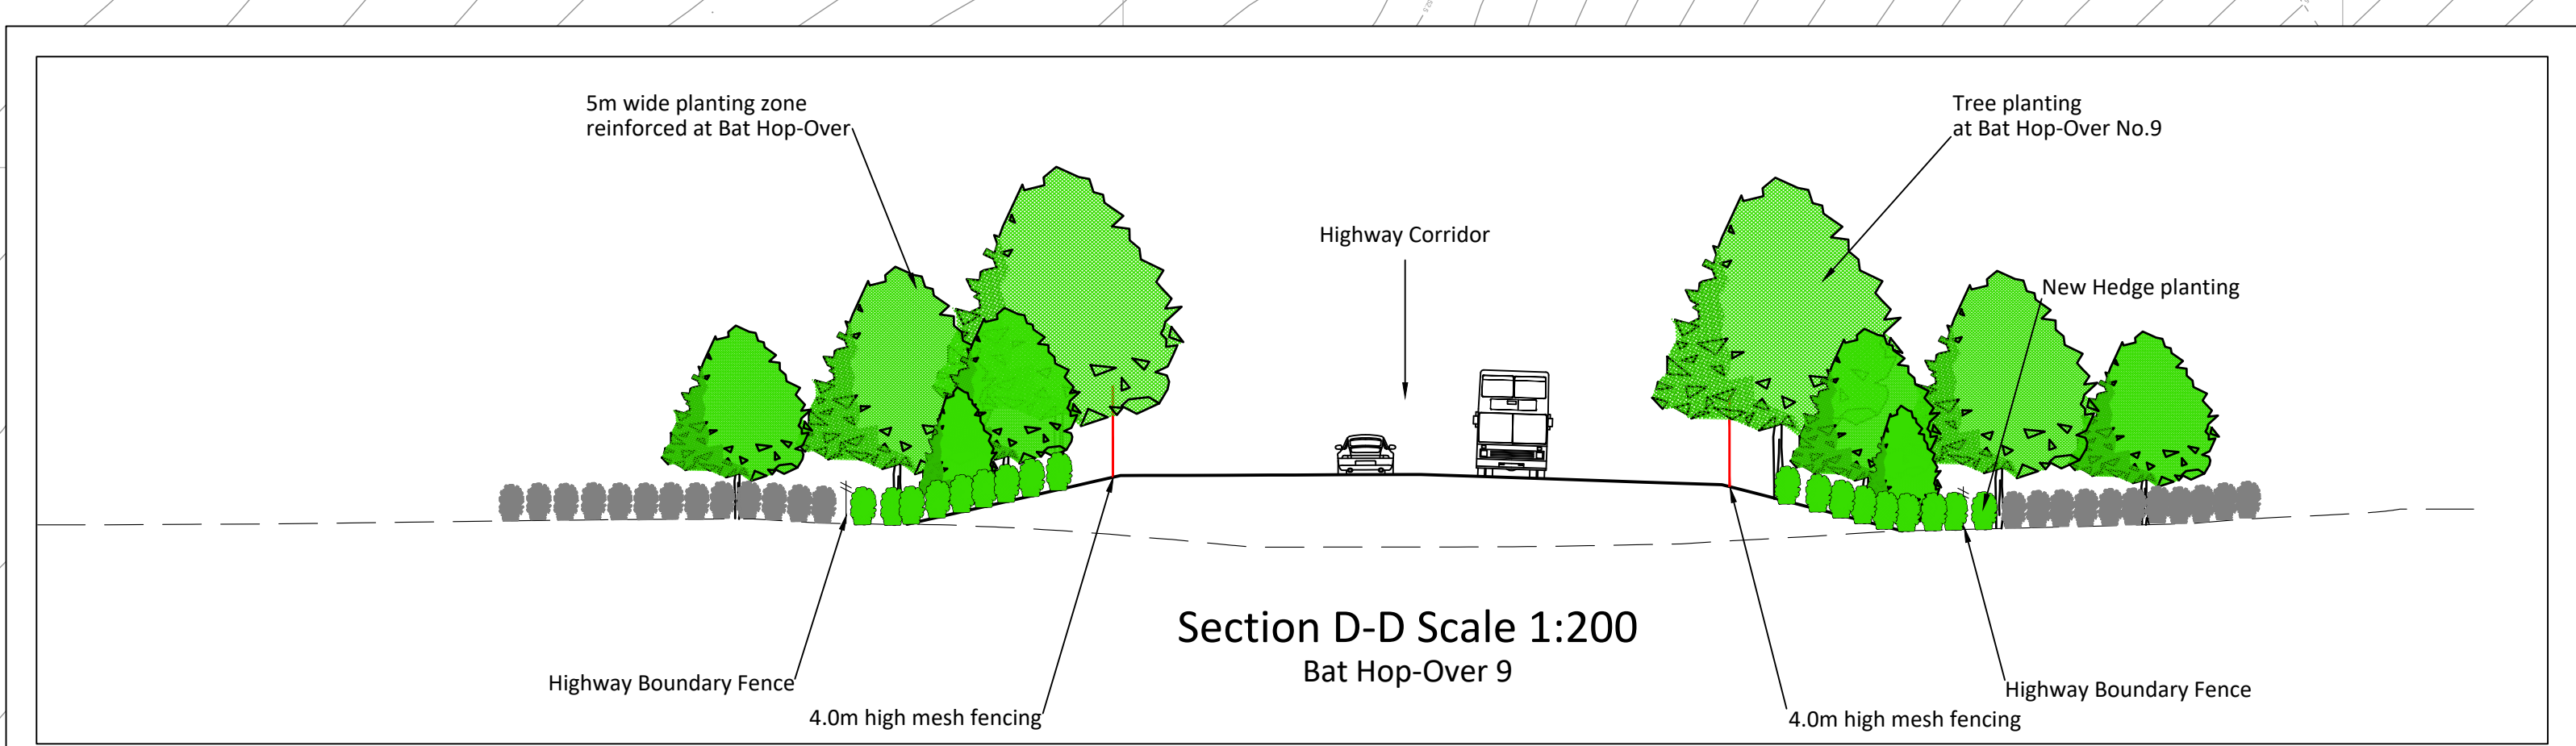


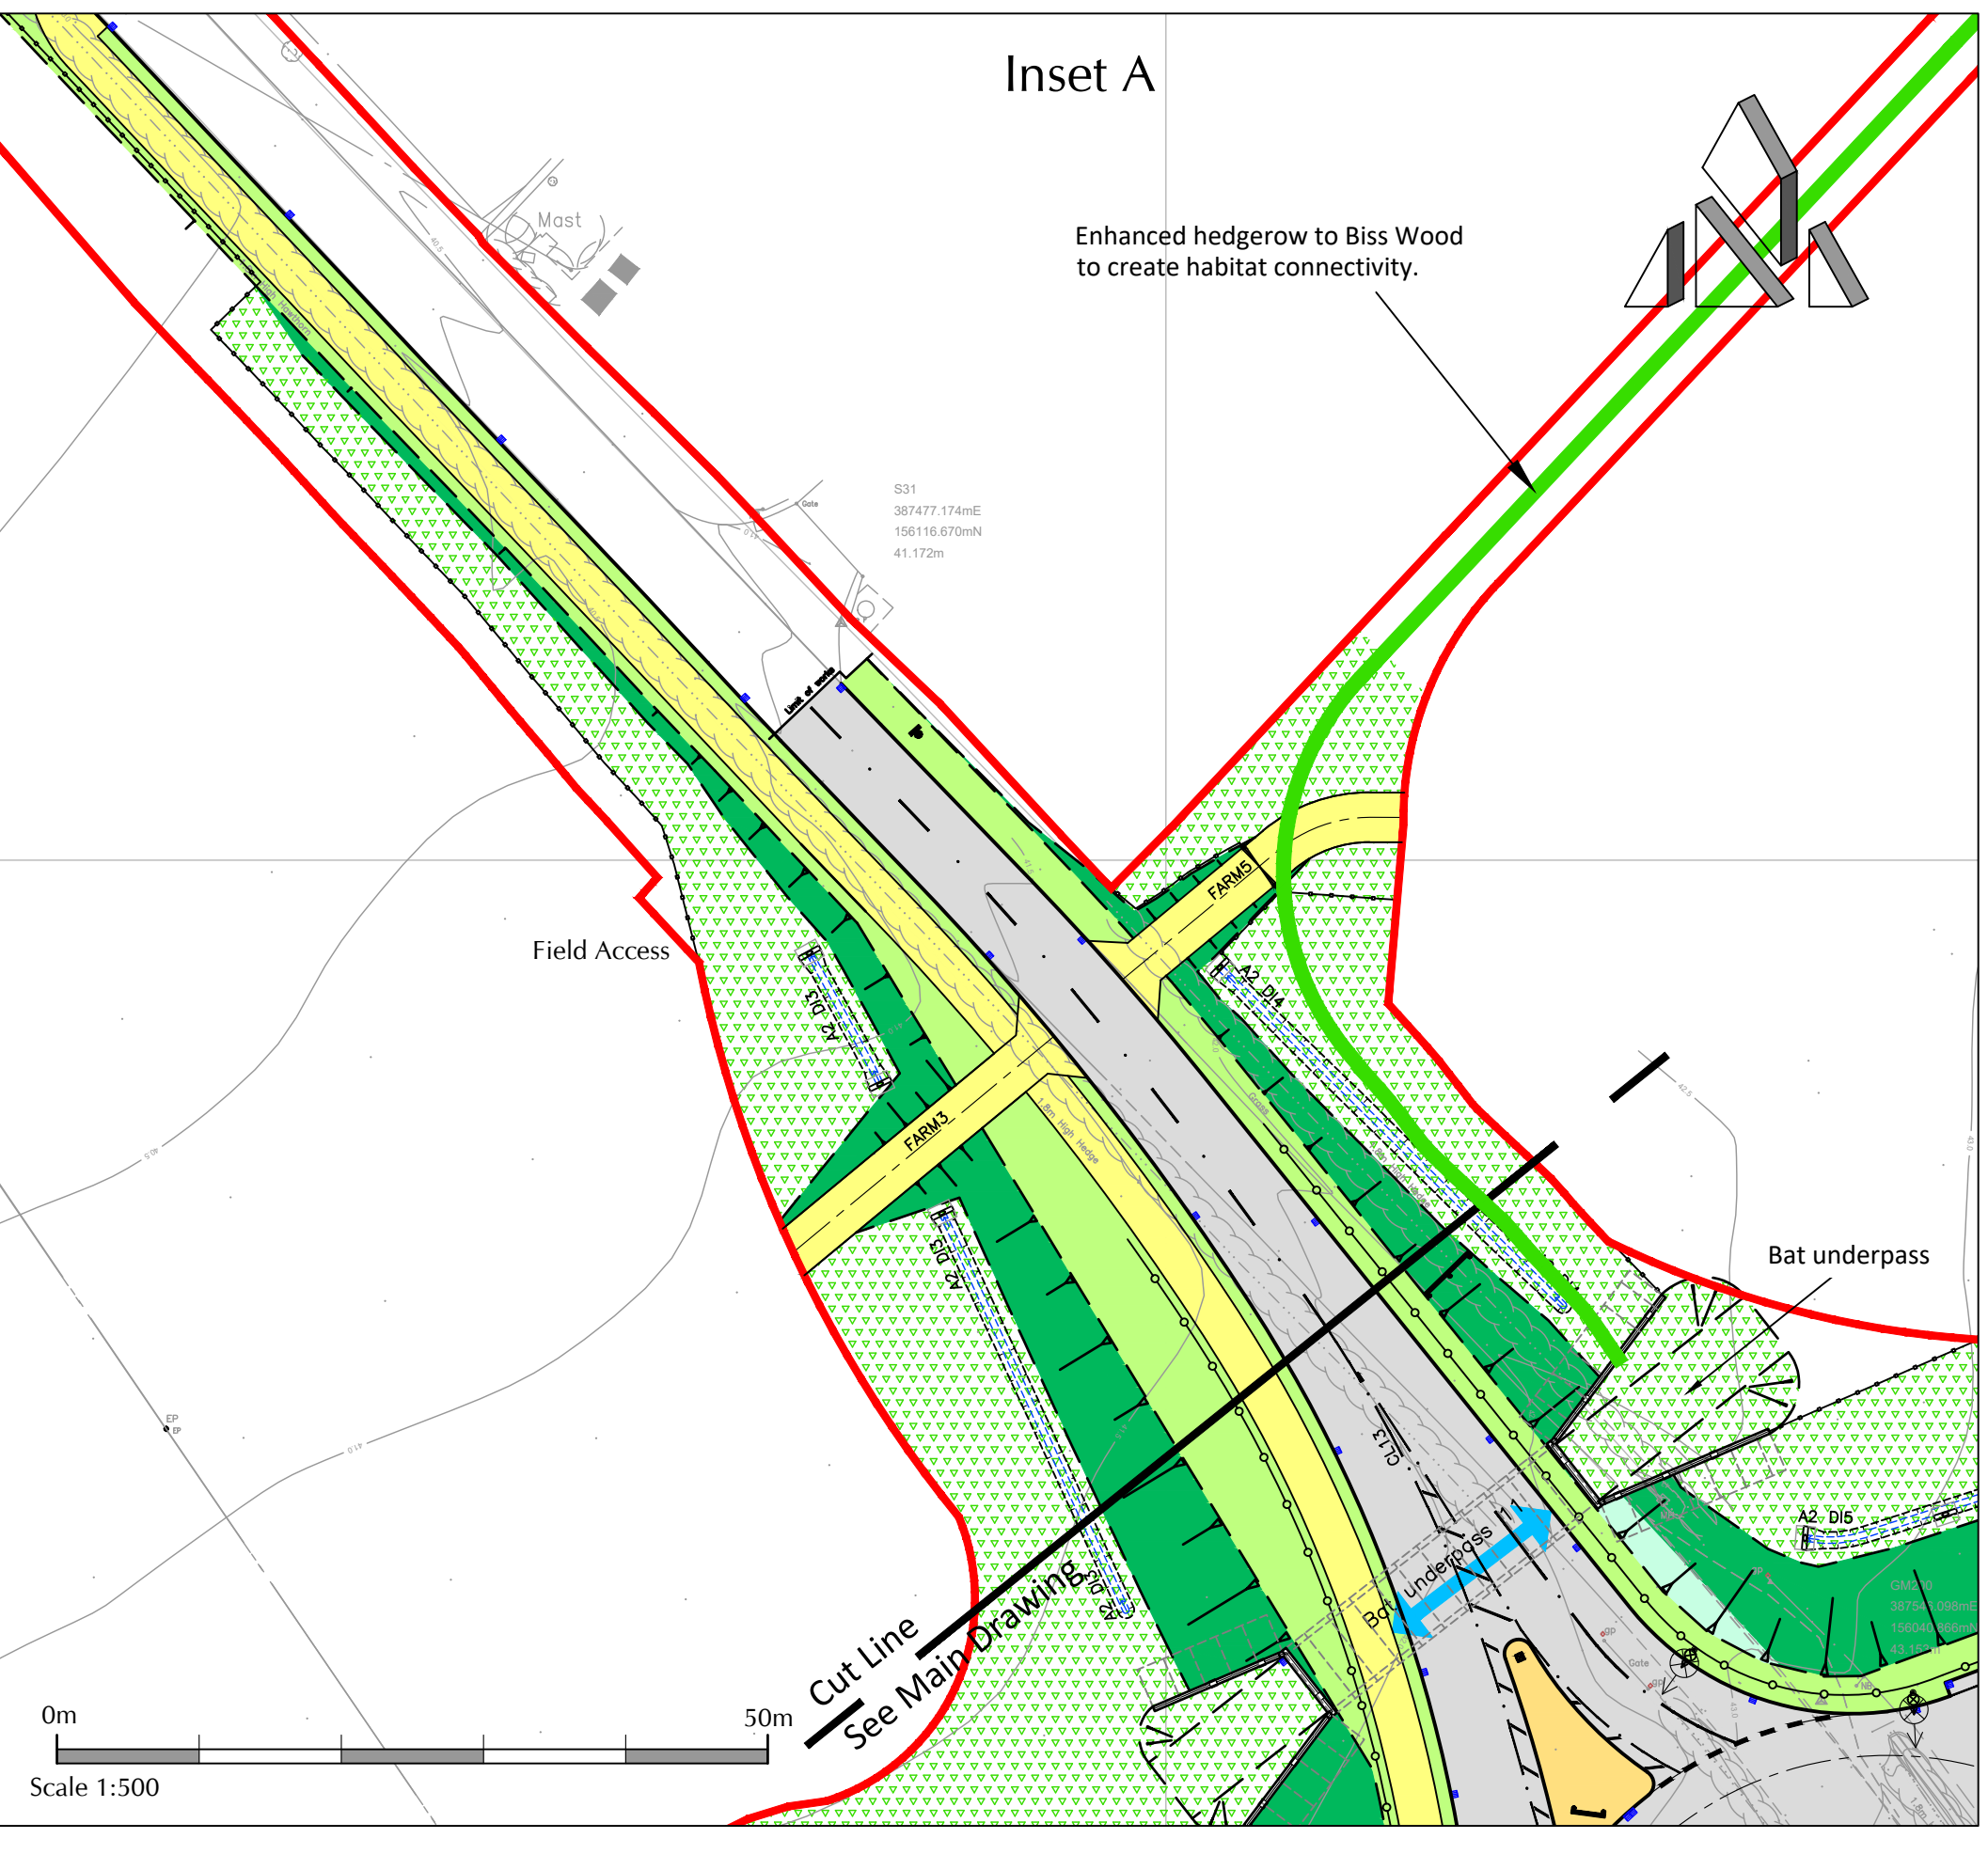

Straton Park House, Wanborough Road  
Swindon, SN3 4HG

Telephone  
01793 828000

Facsimile  
01793 835500

Email  
admin@pfaplac.com

Website  
www.pfaplac.com

- Notes:
1. Drawing based on topographical survey undertaken between July 2008 and January 2014 by D and H surveys.
- Key:
- Extent of Highway Works.
  - Limit of Land not included in option
  - Highway Boundary Fence
  - Maximum Water Level in Basins
  - Proposed Highway Drainage (Indicative)
  - Proposed landscaping with wild flower meadow grassland.
  - New Hedgerow.
  - Existing road to be broken out and replaced with verge/landscaping. Extent of landscaping to be agreed with local authority and utility providers.
  - Existing Trees to be Removed
  - Bat Crossing, Underpass.
  - Bat Crossing, Hop Over.
  - Indicative Proposed tree planting. Exact location and species to be agreed.
  - Proposed Carriageway
  - Proposed Footway/Cycleway
  - Proposed Grassed Verge
  - Proposed Earthworks Slope
  - Proposed Farm Access/Hard Landscaping
  - Proposed Detention Basin 1:4 Side Slopes
  - Proposed Detention Basin Base
  - Existing Public Rights of Way
  - Proposed Pedestrian/Cyclist Links
  - Proposed 2m high absorptive acoustic barrier
  - Proposed 4m high mesh fencing

|     |          |                                                                |          |
|-----|----------|----------------------------------------------------------------|----------|
| G   | 14/05/25 | Layout updated to be in line with technically approved design. | ML       |
| F   | 28/07/17 | Proposed shrub planting removed.                               | CS       |
| E   | 28/07/17 | Proposed shrub planting added.                                 | CS       |
| D   | 07/07/17 | Alternative bat crossing specified in key.                     | CS       |
| C   | 12/05/15 | Drawing Key amended                                            | CS       |
| B   | 06/02/15 | Amended in line with compliance audit                          | KLW      |
| A   | 02/04/14 | Planning Submission                                            | KLW      |
| Rev | Date     | Description                                                    | Initials |

Client

Ashton Park  
Trowbridge Ltd and  
Persimmon Homes Ltd

Project

Ashton Park  
Urban Extension,  
South East Trowbridge

Drawing Title

Yarnbrook and West  
Ashton Relief Road  
Sheet 3 of 4

Drawing No. **P480/102** Figure 6.7  
Rev G

|            |                    |
|------------|--------------------|
| Date       | Feb 2014           |
| Scale      | 1:500@A0           |
| Drawn By   | KLW                |
| Checked By | CI                 |
| E-Mail     | kwills@pfaplac.com |
| File Ref.  | P480-102           |

Based on Ordnance Survey Map with the permission of the Controller of the Highway, Swindon Office (Crown Copyright) PFA Consulting Licence No. AL 09000014. Relative accuracy of 1:500 (see nearest Ordnance Survey map) based on spot 1995 (halfpenny).