


General Arrangement

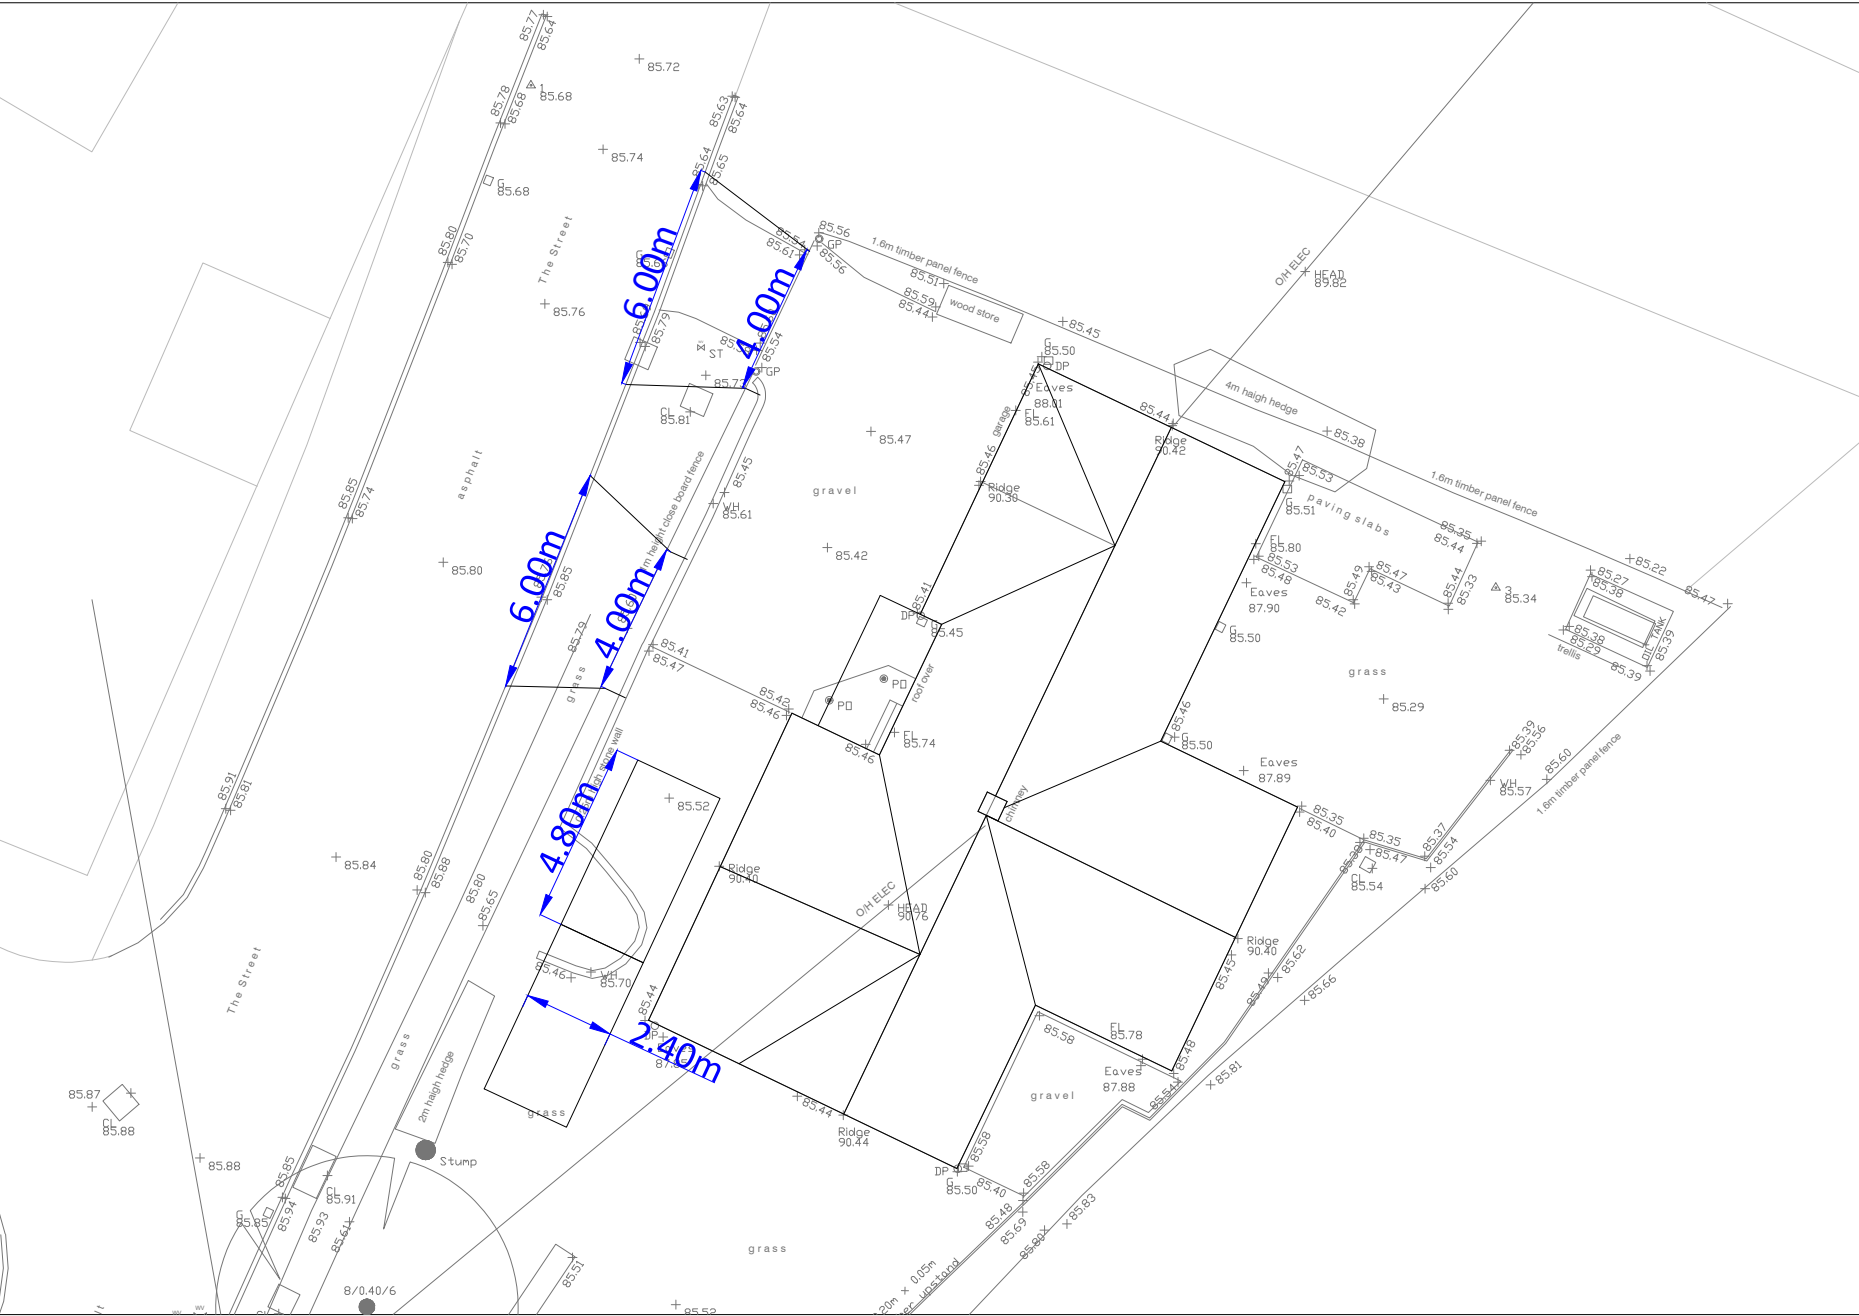

Helix Transport Consultants

16 Springfield Court, Stonehouse, Gloucestershire. GL10 2JF
tel +44 (0)1453 822625


Notes

Based on topographical survey and OS mapping, licence number OS AC0000848283, and development proposals provided by Anthony Webster Architectural Design.

Key

- Base mapping
- Proposed access
- Junction visibility

Vehicle Details

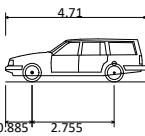


Estate Car (2006)
Overall Length 4.710m
Overall Width 1.804m
Overall Body Height 1.442m
Min Body Ground Clearance 0.207m
Max Track Width 1.756m
Lock to lock time 4.00s
Kerb to Kerb Turning Radius 5.950m

In & Out Southbound



Out Northbound

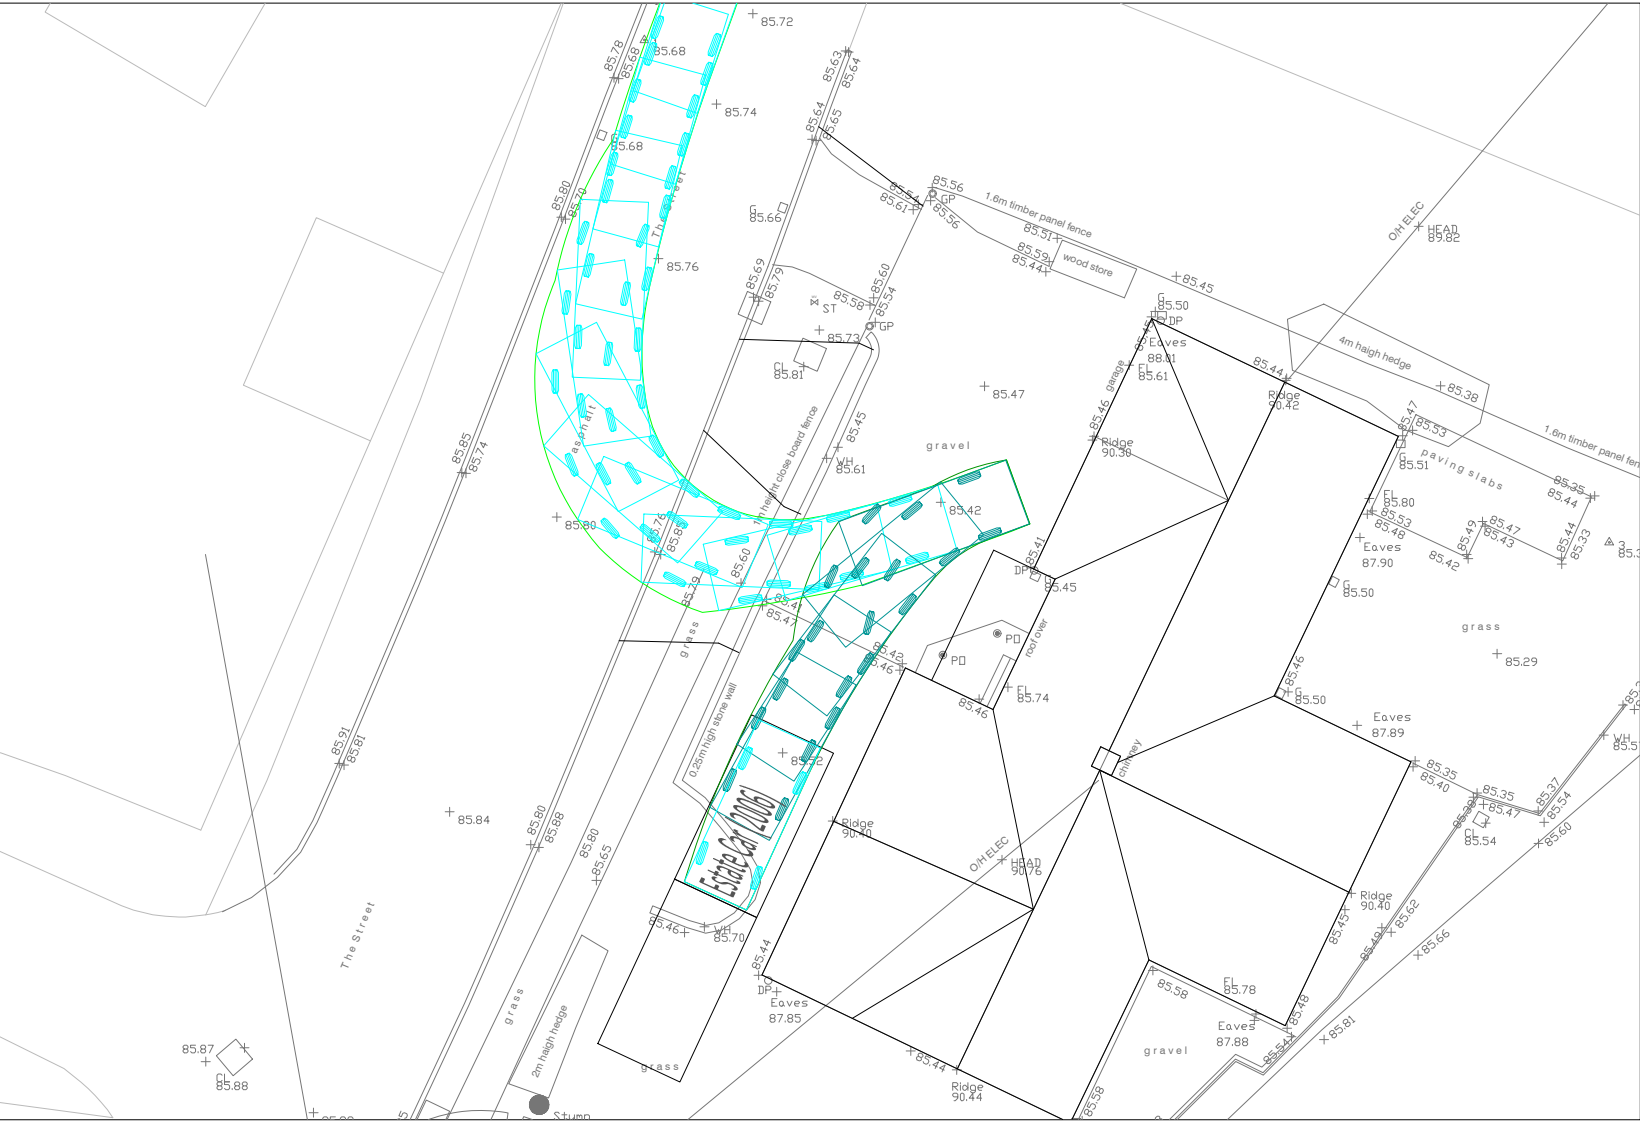

Rev	By	Chkd	Apprvd	Date	Description
-----	----	------	--------	------	-------------

Client
**Anthony Webster
Architectural Design**

Project
East Meadow
The Street, Lea

Drawing
Plan Showing Proposed Access,
Parking Layout, Key Dimensions
and Vehicle Tracking

Drawn by: JH Date: 04/08/2026
Checked by: JH Date: 04/08/2026
Approved by: JH Date: 04/08/2026

Drawing No. Revision

2626DWG01

Drawing Scale: 1:200 @ A2