

Northern Access



Helix Transport Consultants

16 Springfield Court, Stonehouse, Gloucestershire. GL10 2JF
tel +44 (0)1453 822625

Note

Based on topographical survey and OS mapping, licence number OS AC0000848283, and development proposals provided by Anthony Webster Architectural Design.

Key


Base mapping

Proposed access

Junction visibility



Southern Access

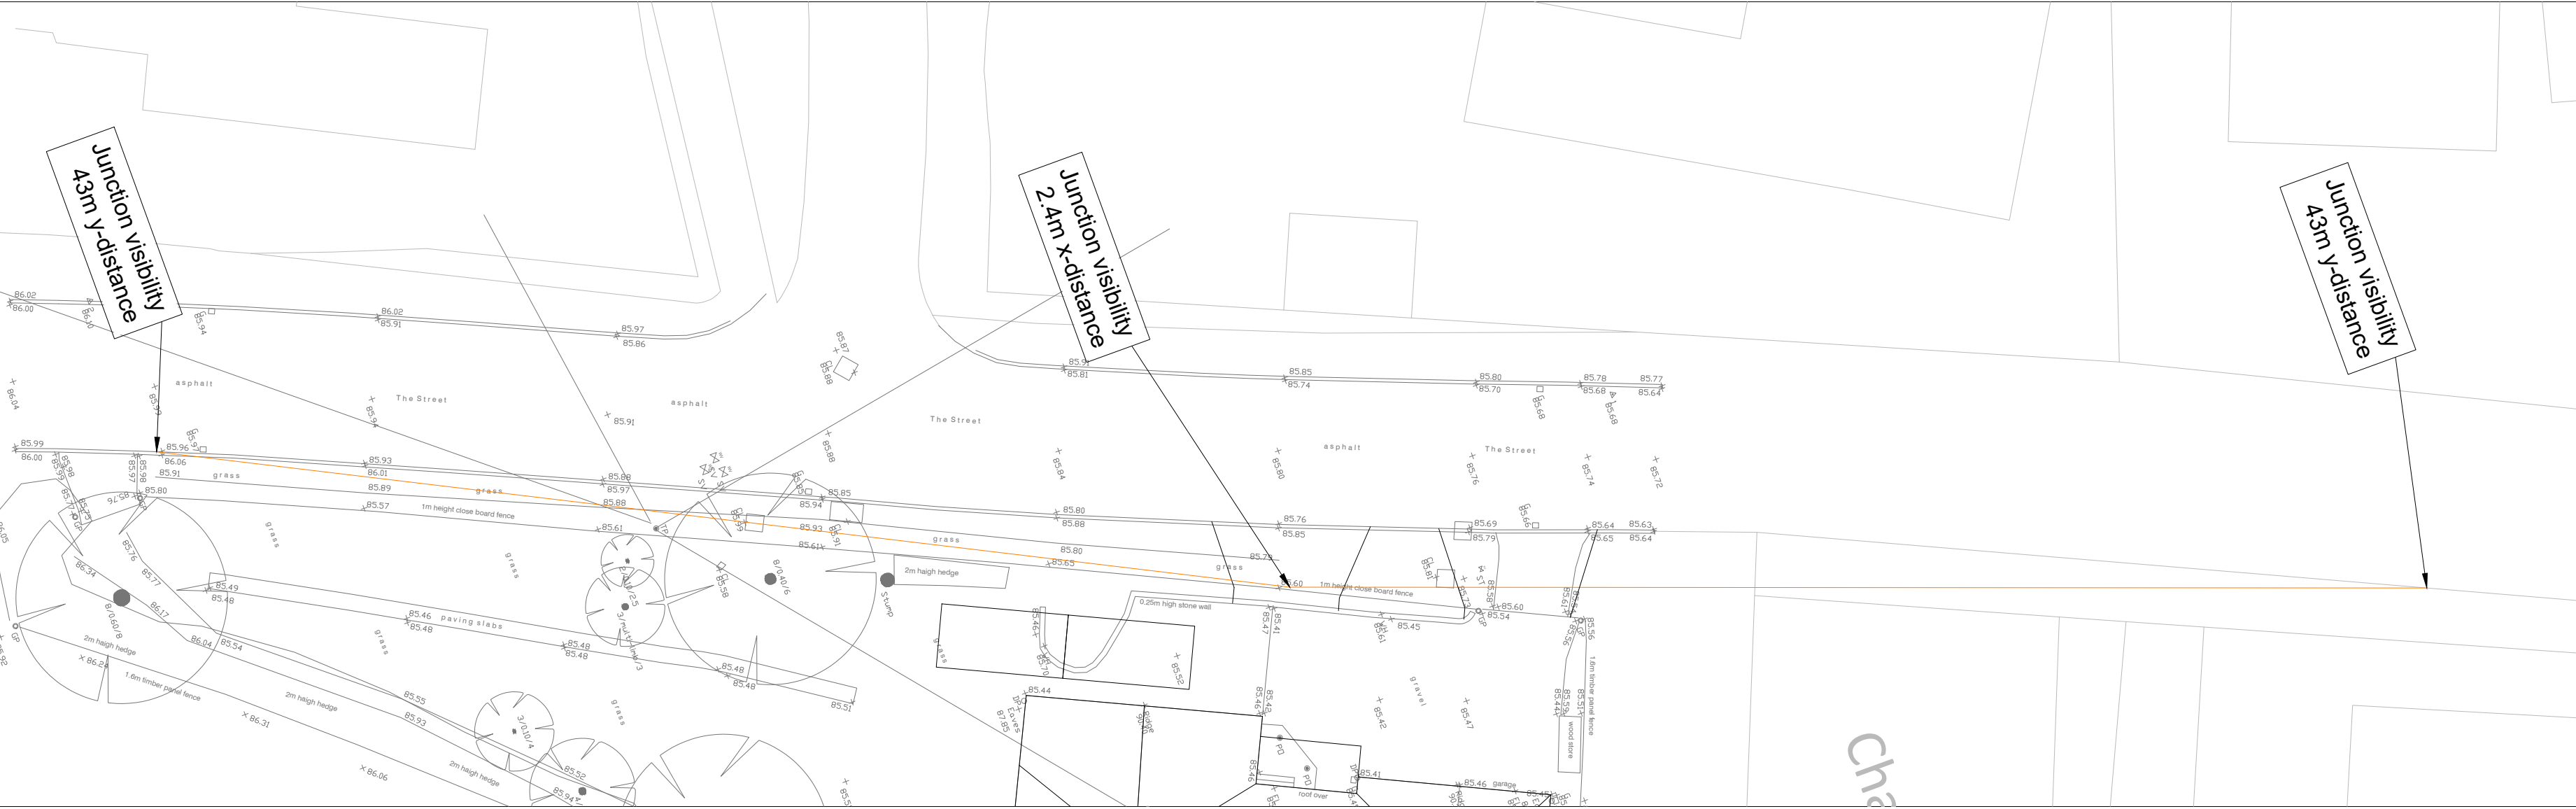

For Information

Rev	By	Chkd	Apprvd	Date	Description
-----	----	------	--------	------	-------------

Client

Anthony Webster
Architectural Design

Project

East Meadow
The Street, Lea

Drawi

Plan Showing Access Visibility

Drawn by: J

Date: 04/08/2026

Checked by:

Date: 04/08/2026

Drawing No.

Revision

2626DWG02

Drawing Scale: 1:200 @ A2