
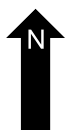
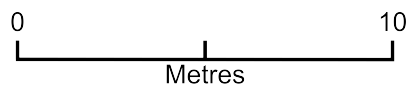


Holmleigh cabin plan

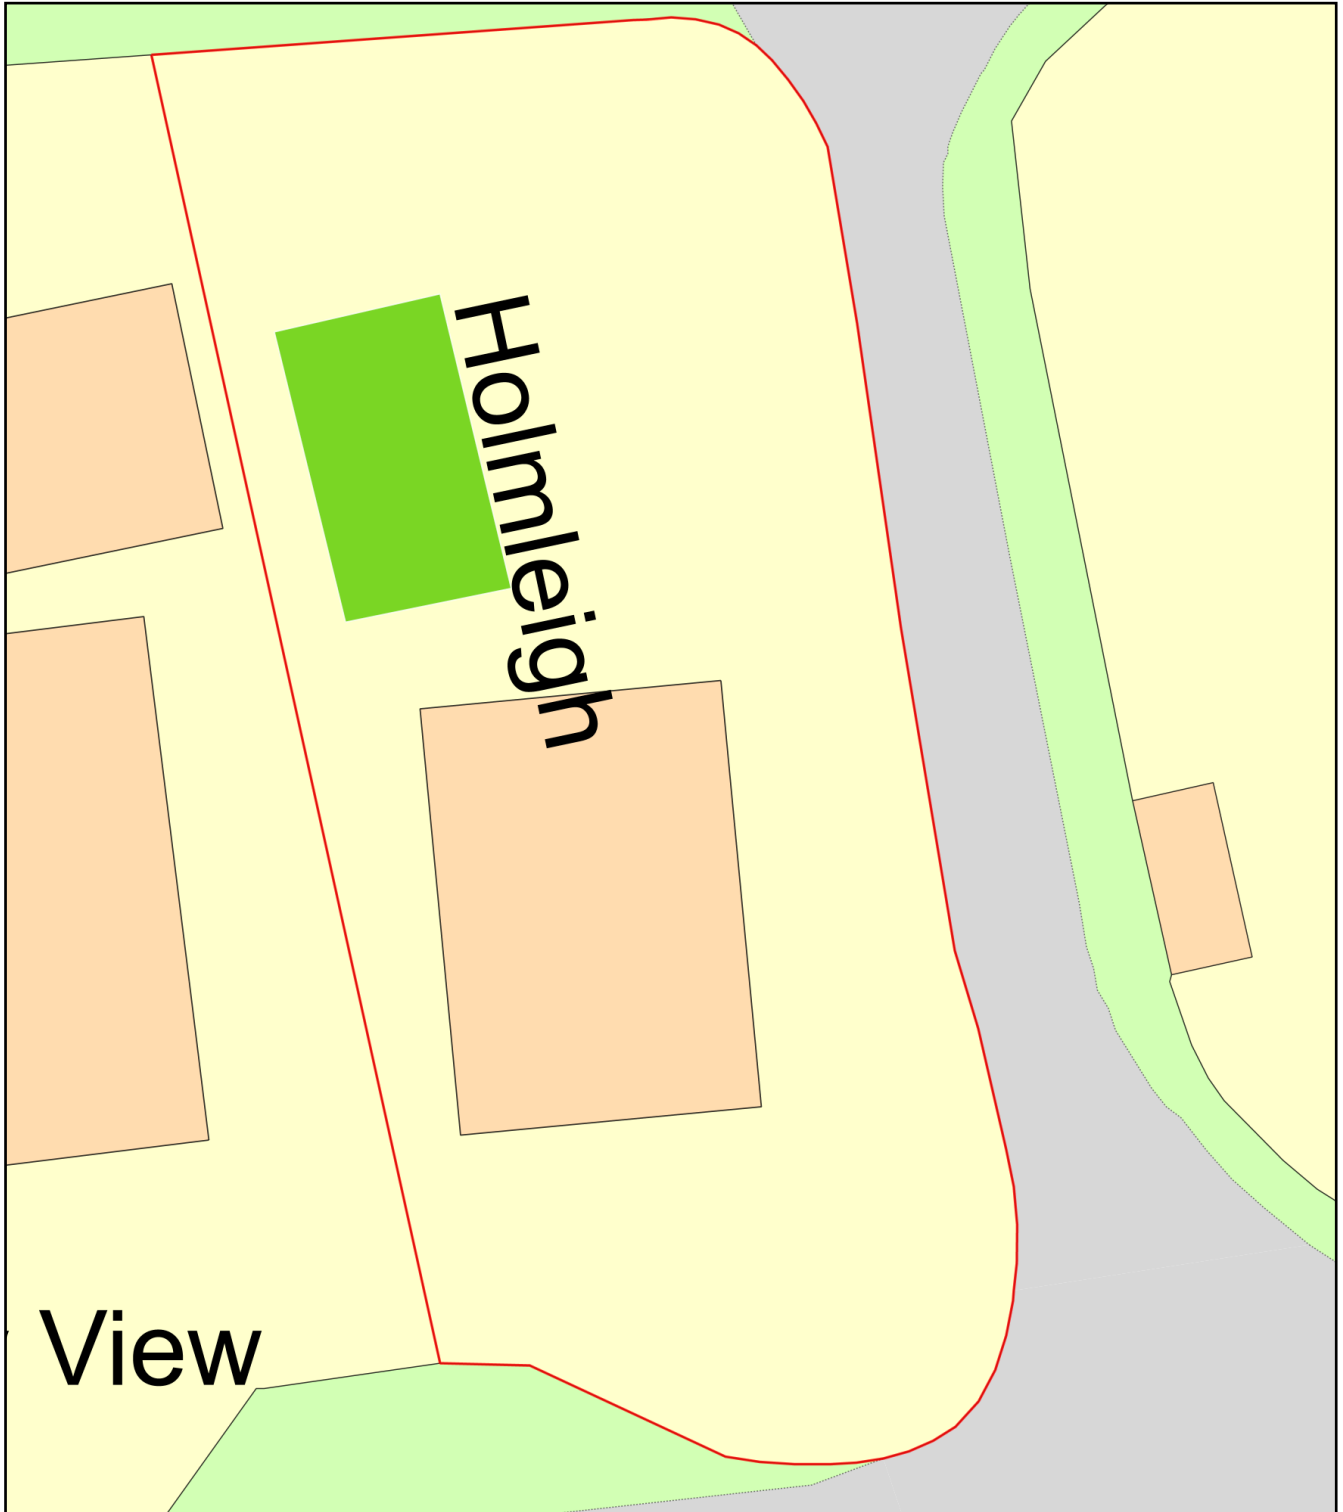

Plan Produced for: James Cachin

Date Produced: 04 Aug 2026

Plan Reference Number: TQRQM26216152215364

Scale: 1:200 @ A4