


Base Plan

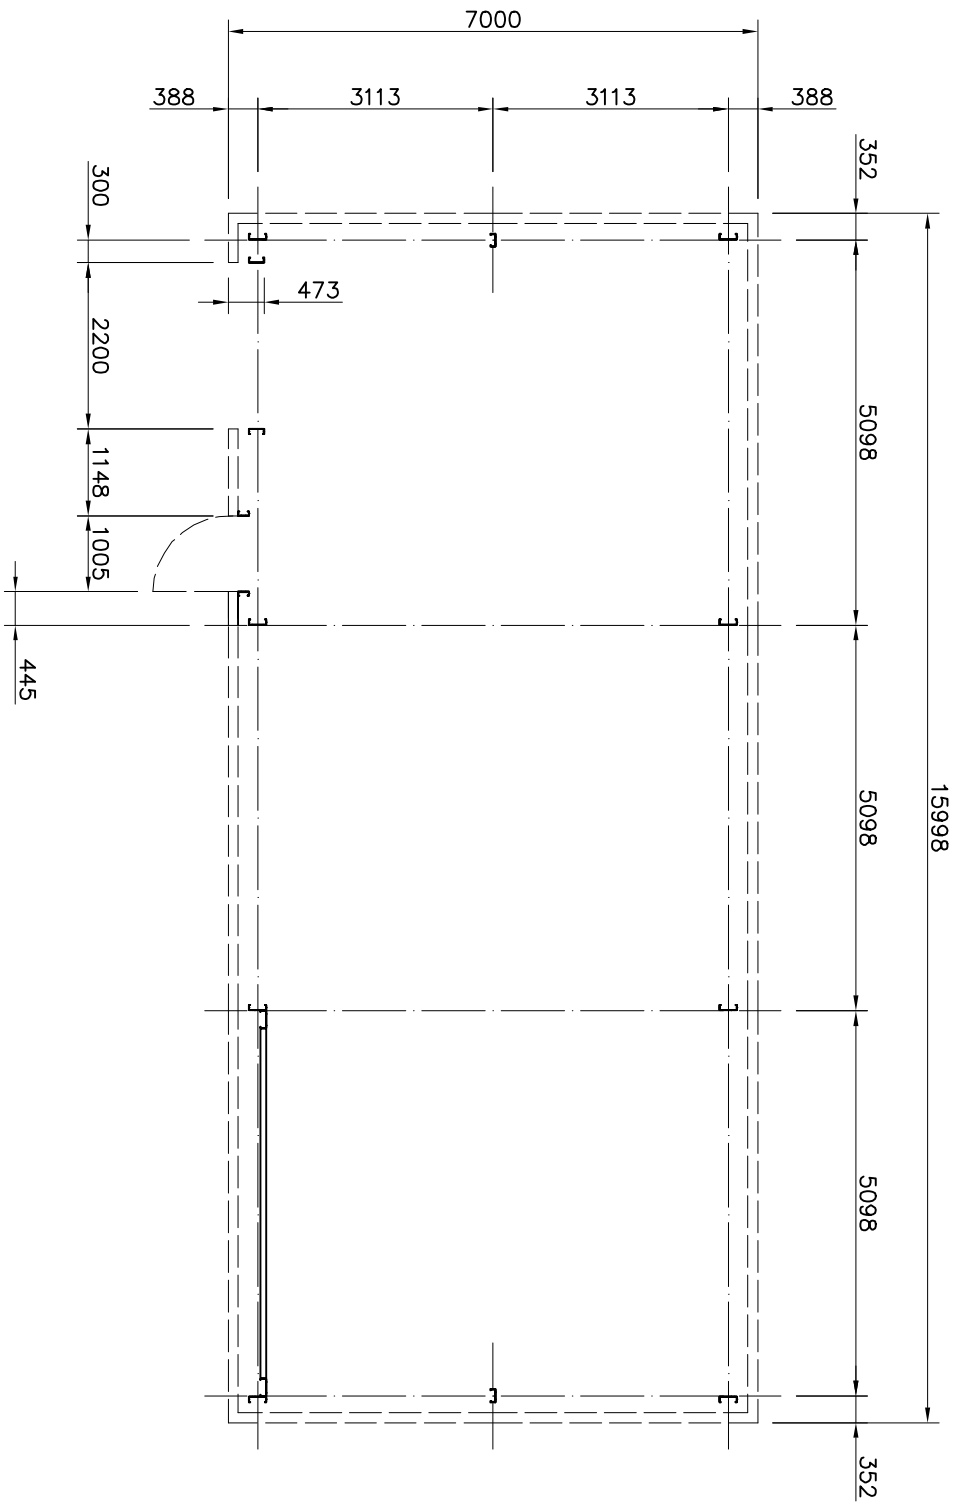

Notes:

Revisions:



Bewdley Business Park
A456 Longbank, Bewdley
Worcestershire, DY12 2TZ
Tel 01562 544210
omegasteelbuildingsolutions.co.uk

Steel Framed Building
at
Trowbridge, BA14 6JB
for
Soft Gymnastics Ltd

08/07/2026	Scale: 1 : 100
------------	----------------

Base Plan

SCN3334	01	—
---------	----	---

General arrangement drawings to be reviewed and approved in conjunction with pre order confirmation