
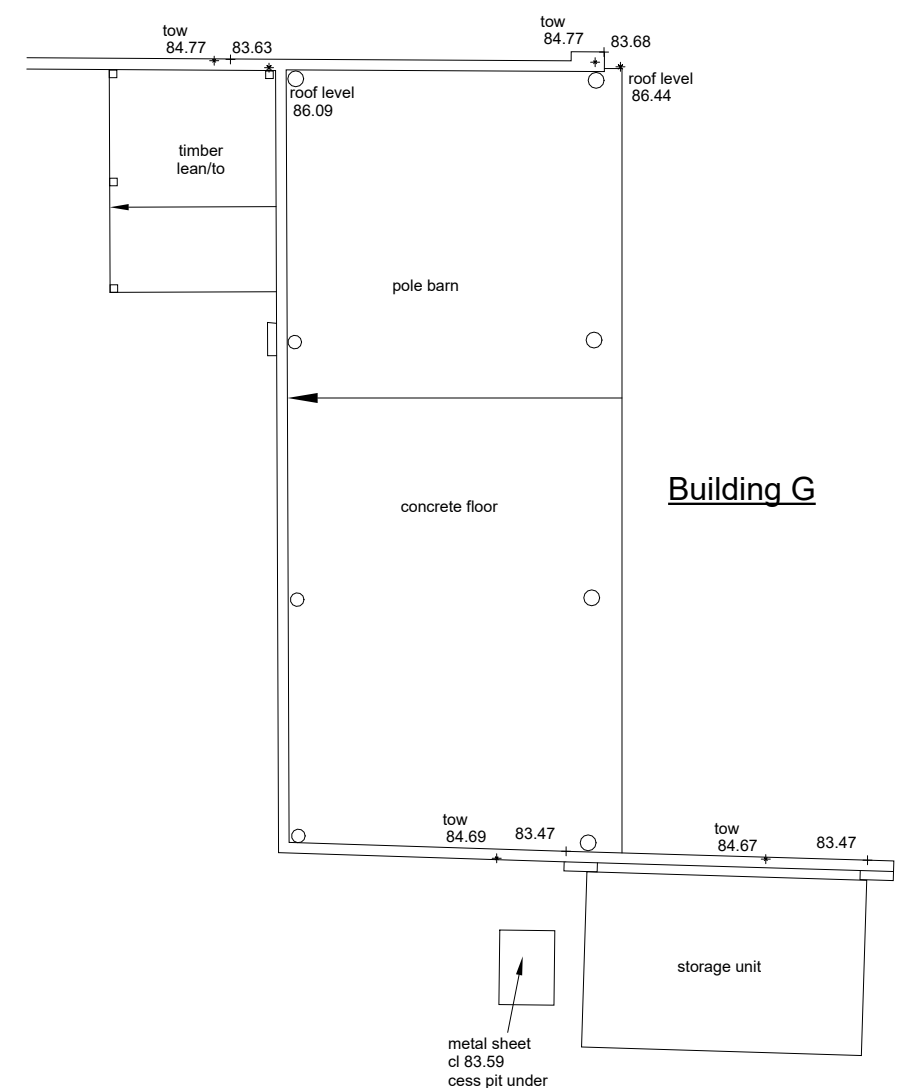
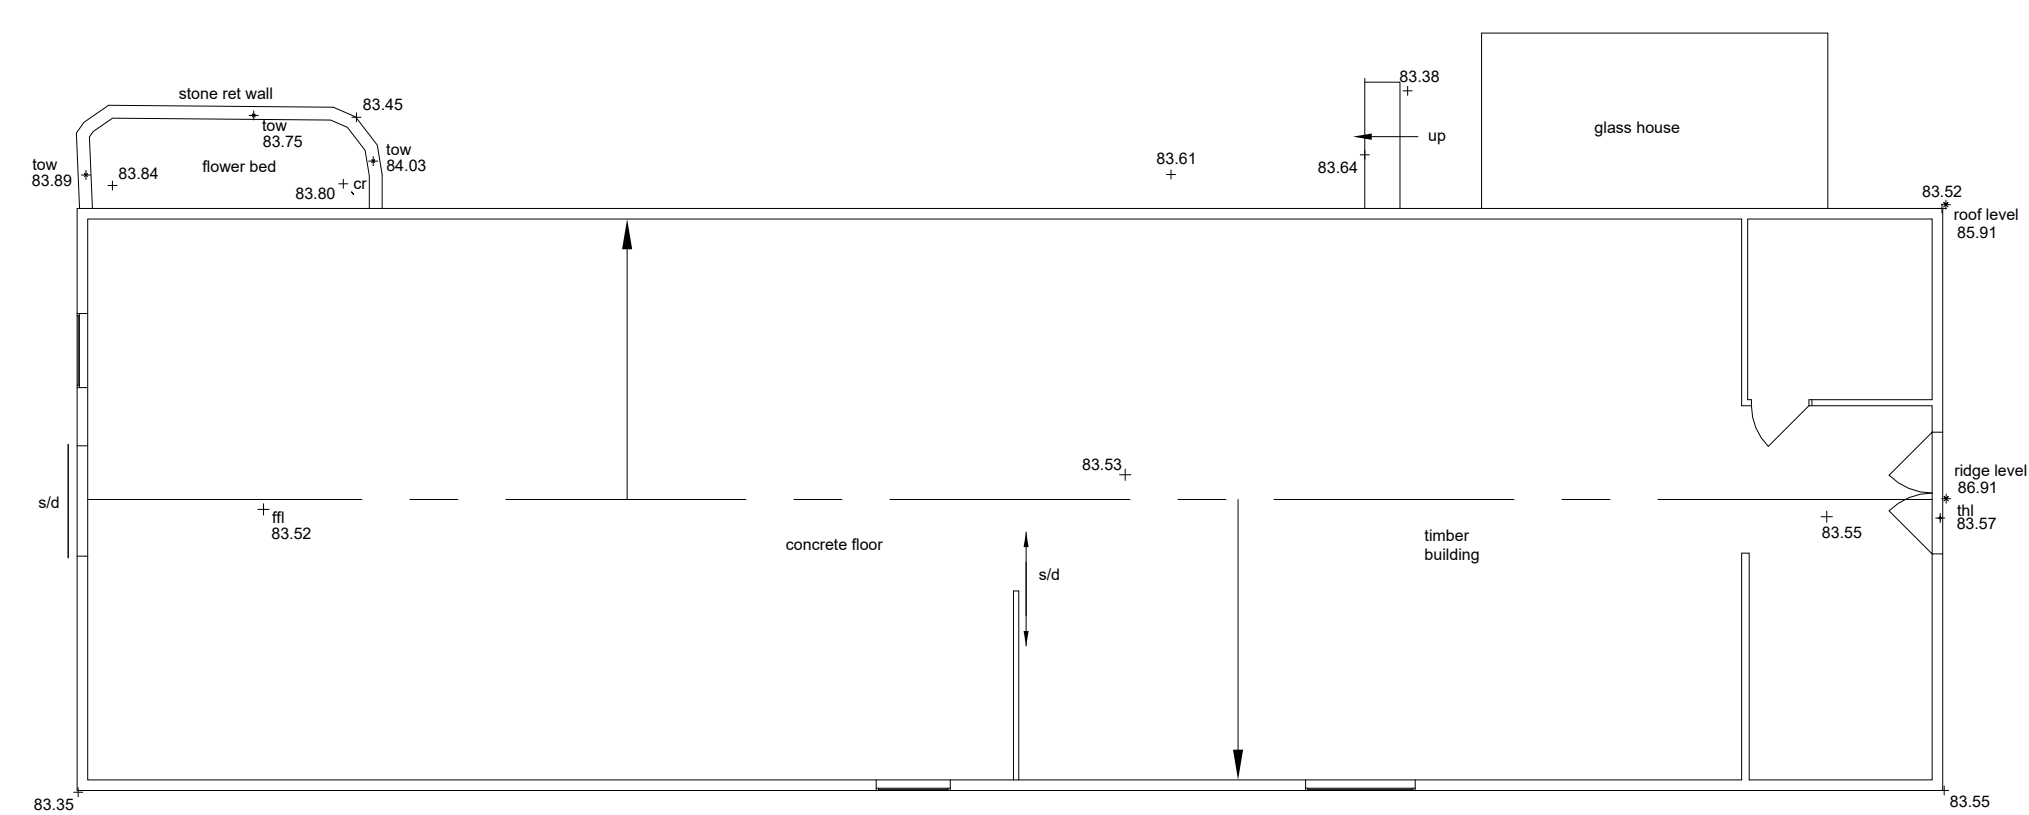
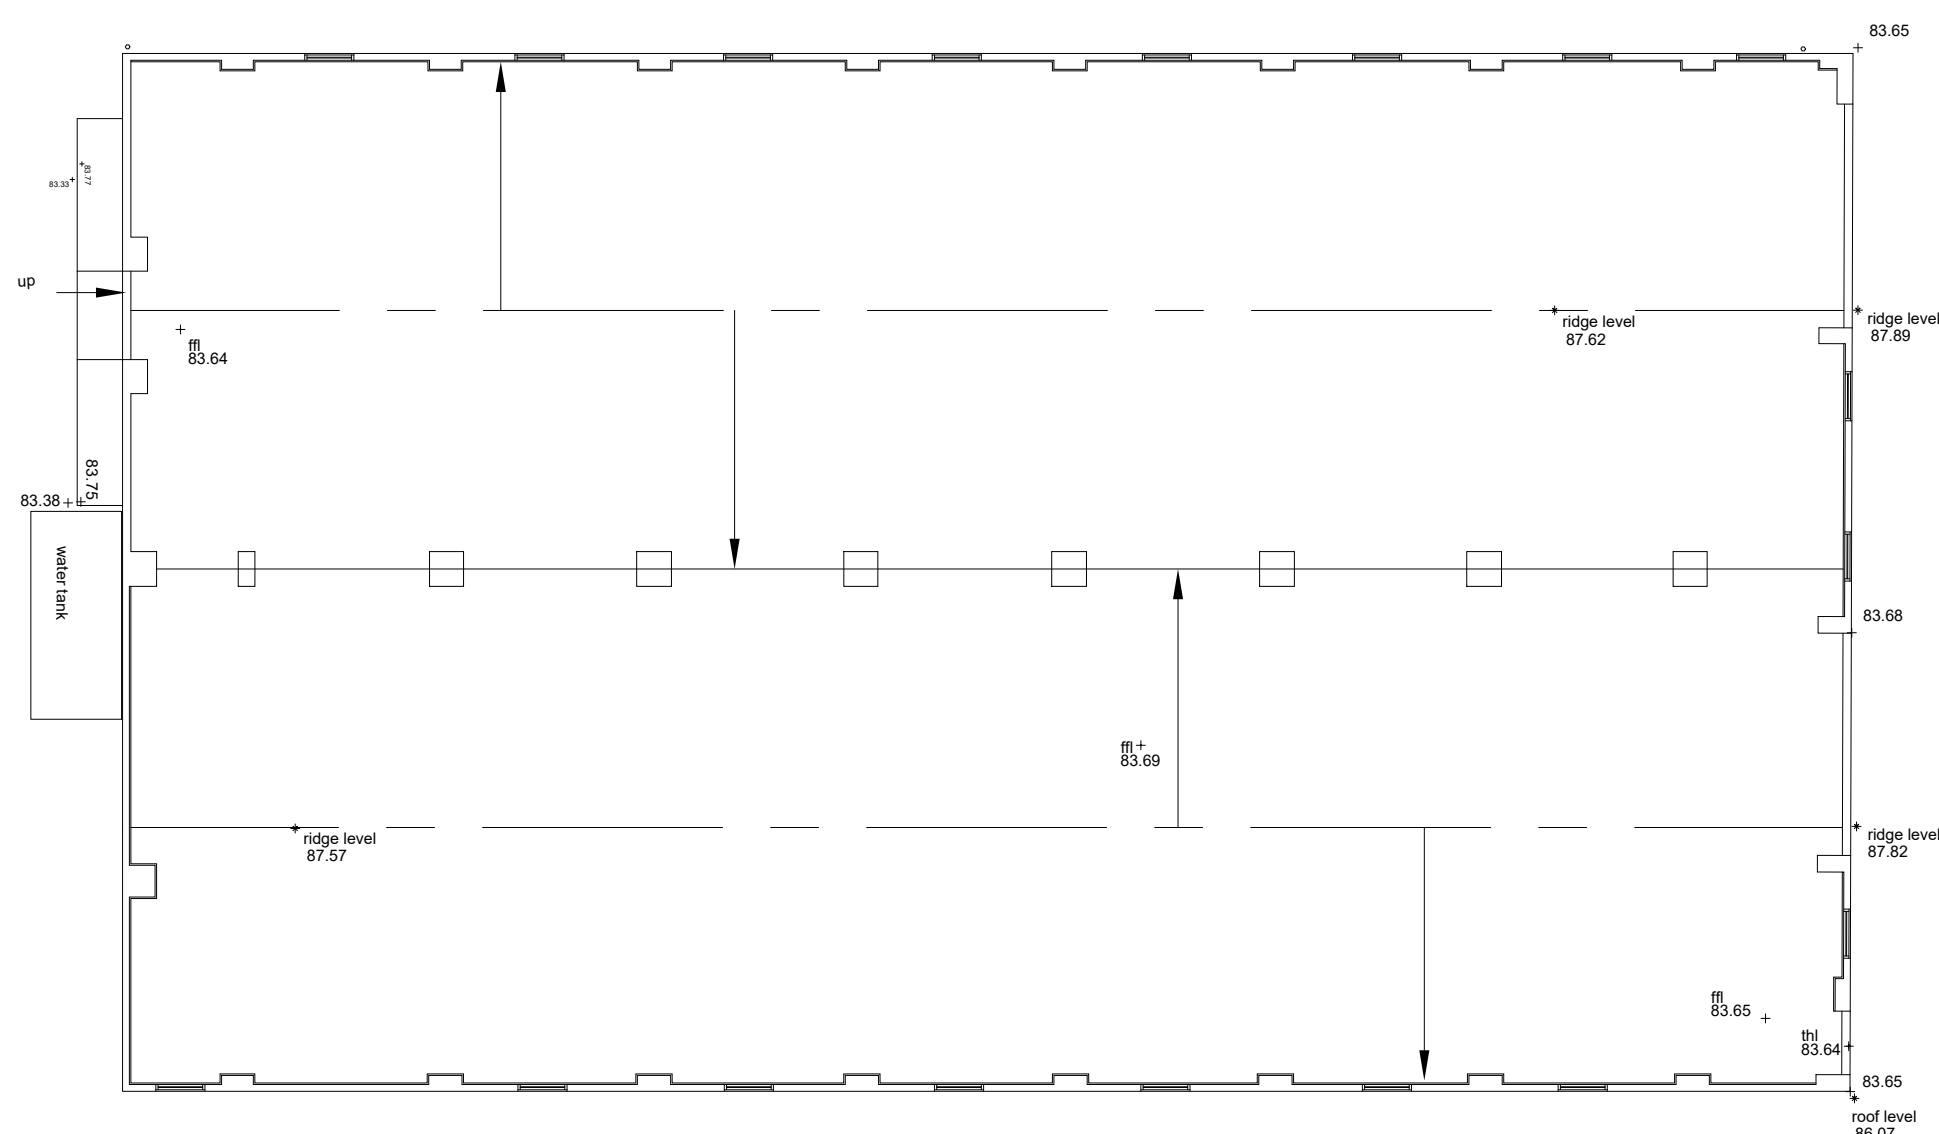
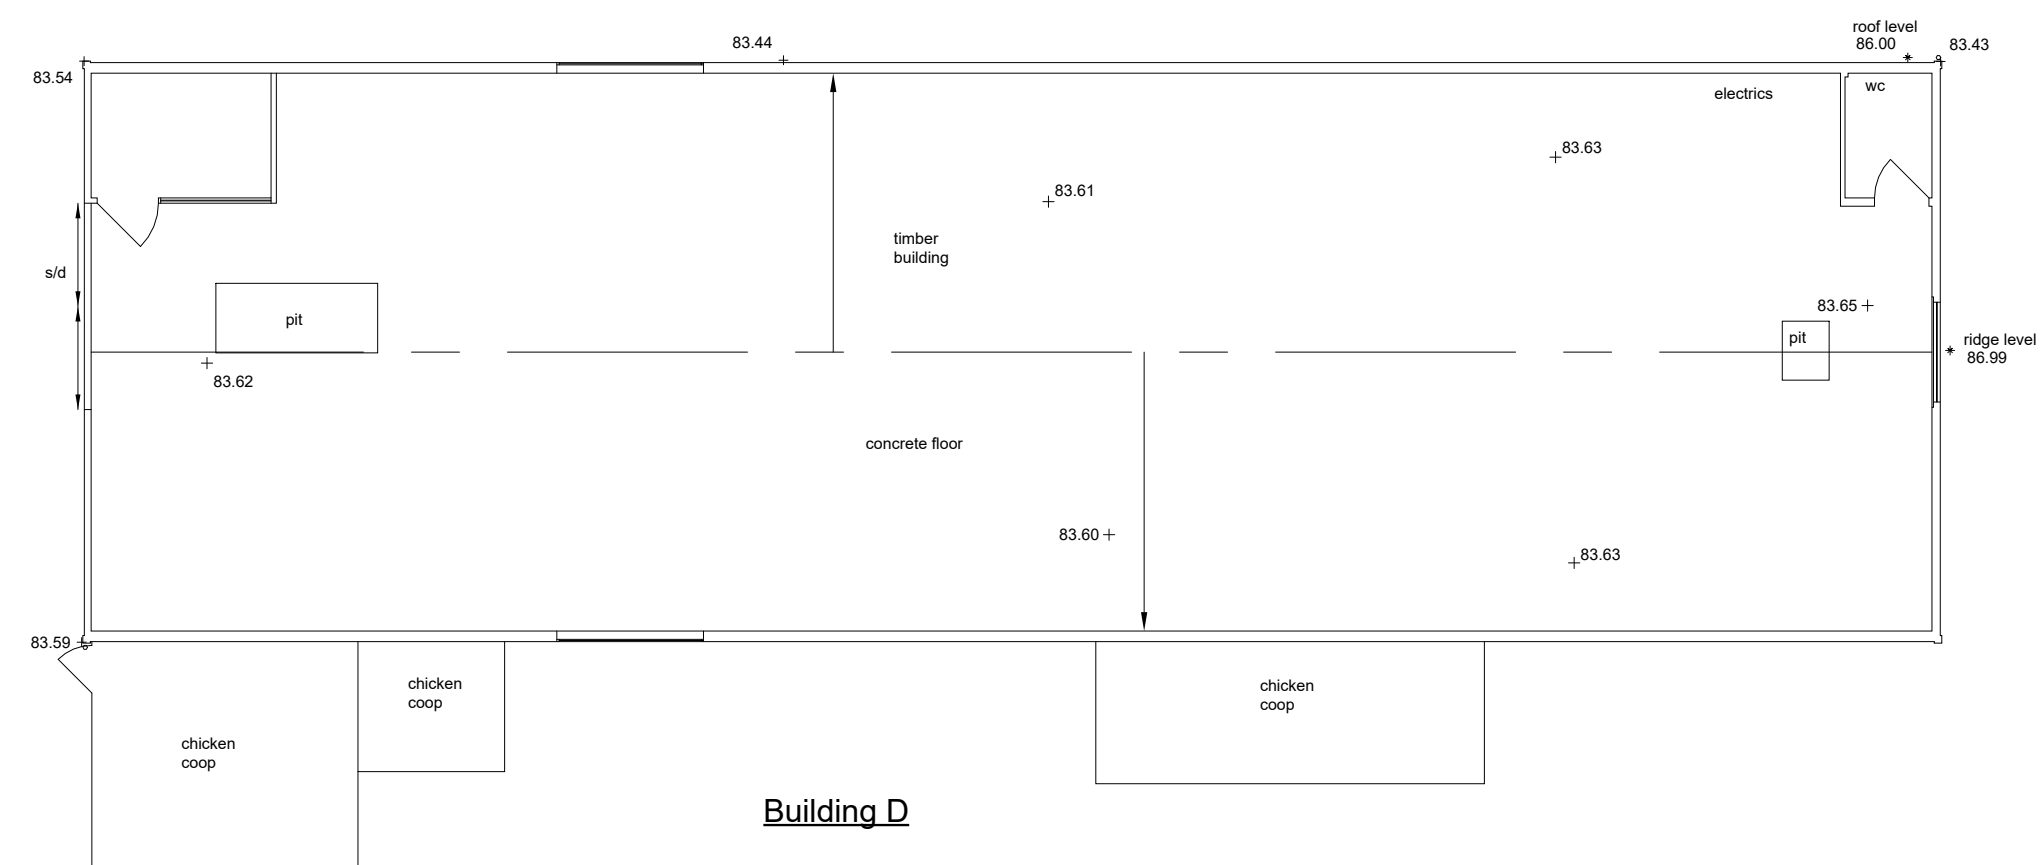
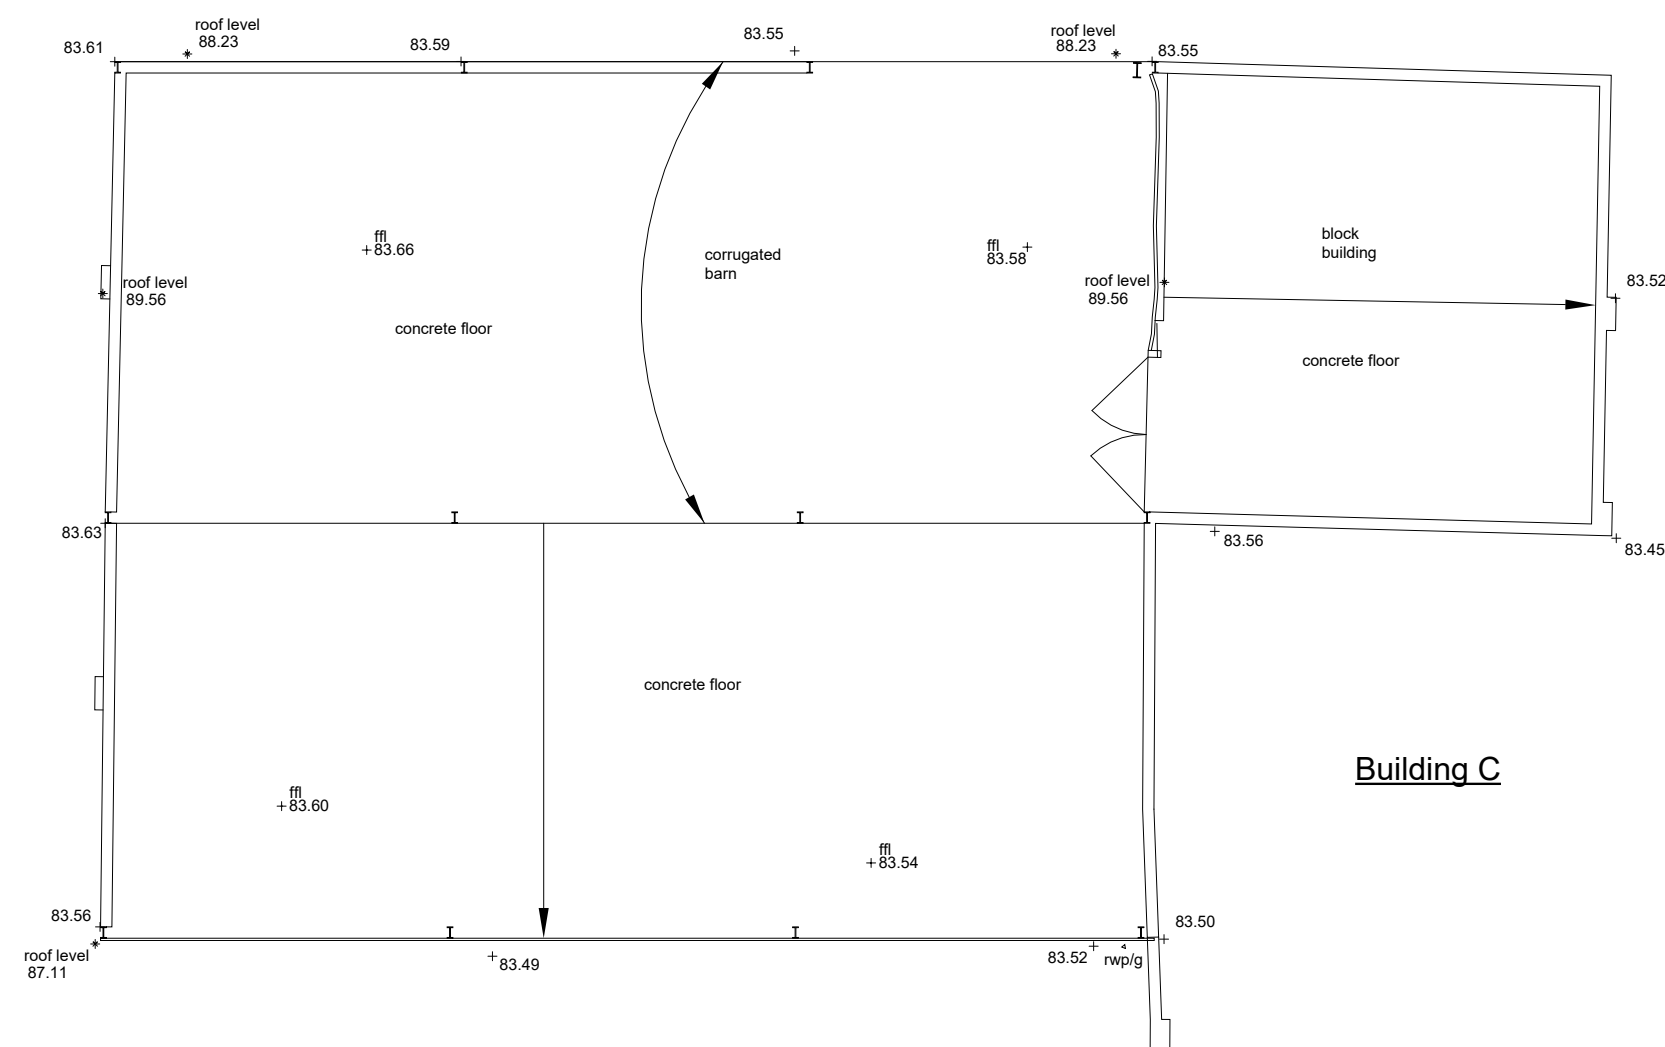
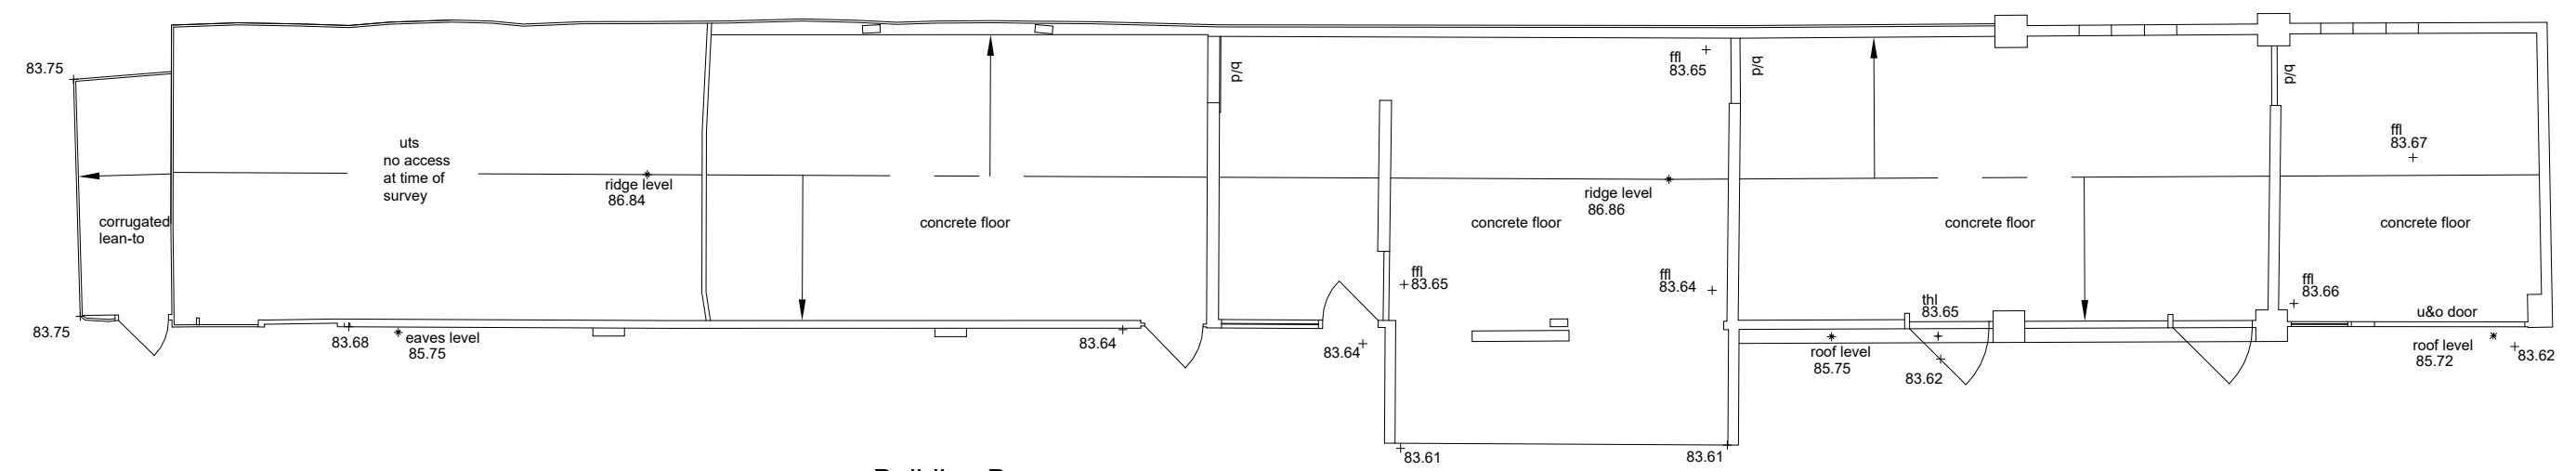


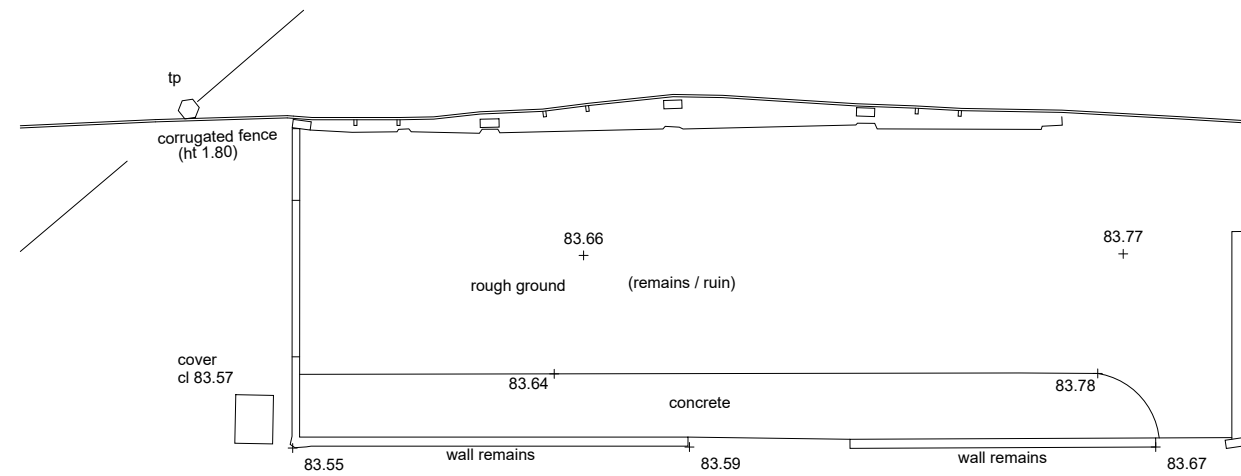

1 : 100

This drawing has been prepared for workstages up to planning application purposes only and is not intended for construction. The scale bar should only be used to check the drawing has been reproduced to the correct size. No responsibility can be accepted for errors made by others in scaling.

Tyack Architects Ltd own copyright of the original design work in the drawings documents and digital files which cannot be copied, loaned or disclosed without written agreement. Please refer to our Standard Terms of Business.

All topological and building survey information is based on drawings received from Future Surveys Ltd. (15.09.2025).



Tyack Architects Ltd
The Mann Institute
Oxford Street
Moreton-in-Marsh
Gloucestershire
GL56 0LA

t: 01608 650 490
f: 01608 651 863
e: mail@tyackarchitects.com
w: tyackarchitects.com

Guest Farm, Rixon Gate, Ashton Keynes

James West

Date: Mar 2026

Drawn/Checked: PW/DG Drg No: 3208-PL003

Rev: