




House 1 - First Floor Plan
1 : 100

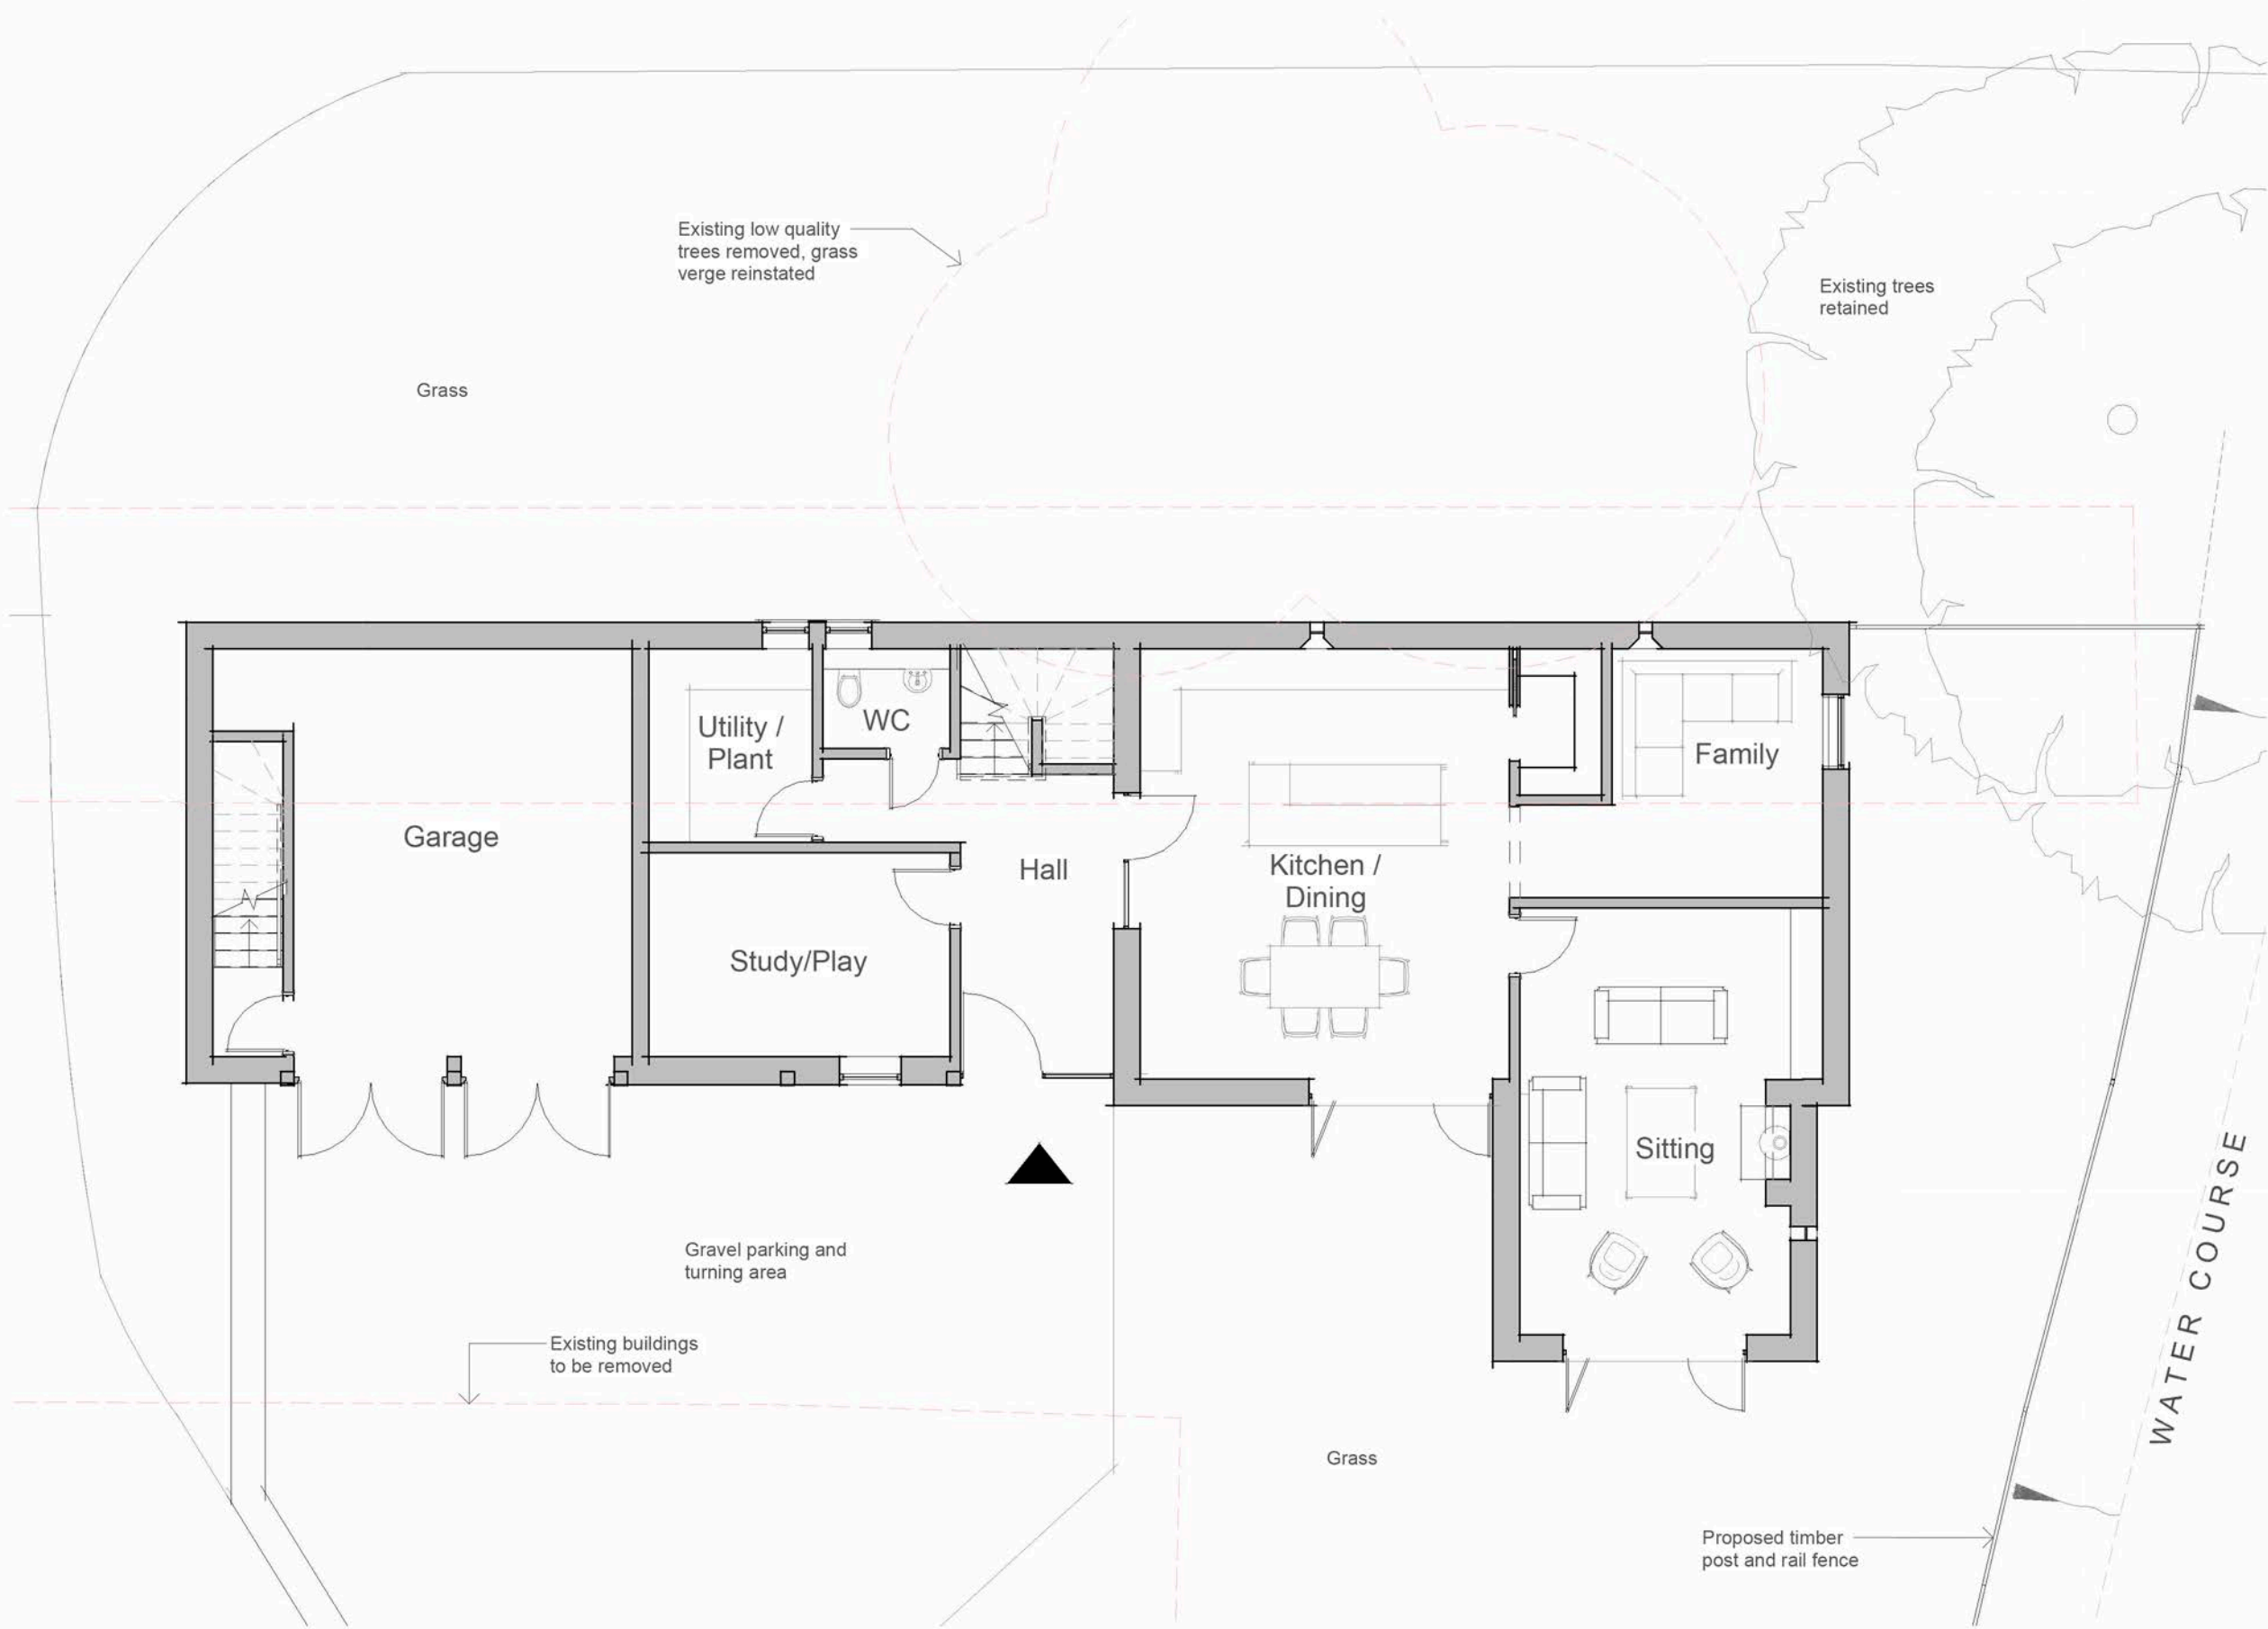

House 1 - Ground Floor Plan
1 : 100

GROSS INTERNAL AREA

Ground Floor:	122.4 sqm
First Floor:	135.4 sqm
Total:	257.8 sqm
Garage:	37 sqm

MATERIALS

1. Natural stone
2. Timber cladding - Vertical
3. Timber cladding - Horizontal
4. Render
5. Aluminium flush casement windows / doors
6. Timber garage doors
7. Reconstituted stone slate tiles
8. Blue slate tiles
9. Aluminium rainwater goods
10. Natural oak
11. Conservation rooflight flush with rafters
12. Red brick
13. Black metal vertical railings



Proposed South East Elevation
1 : 100



Proposed North West Elevation
1 : 100



Proposed South West Elevation
1 : 100



Proposed North East Elevation
1 : 100