


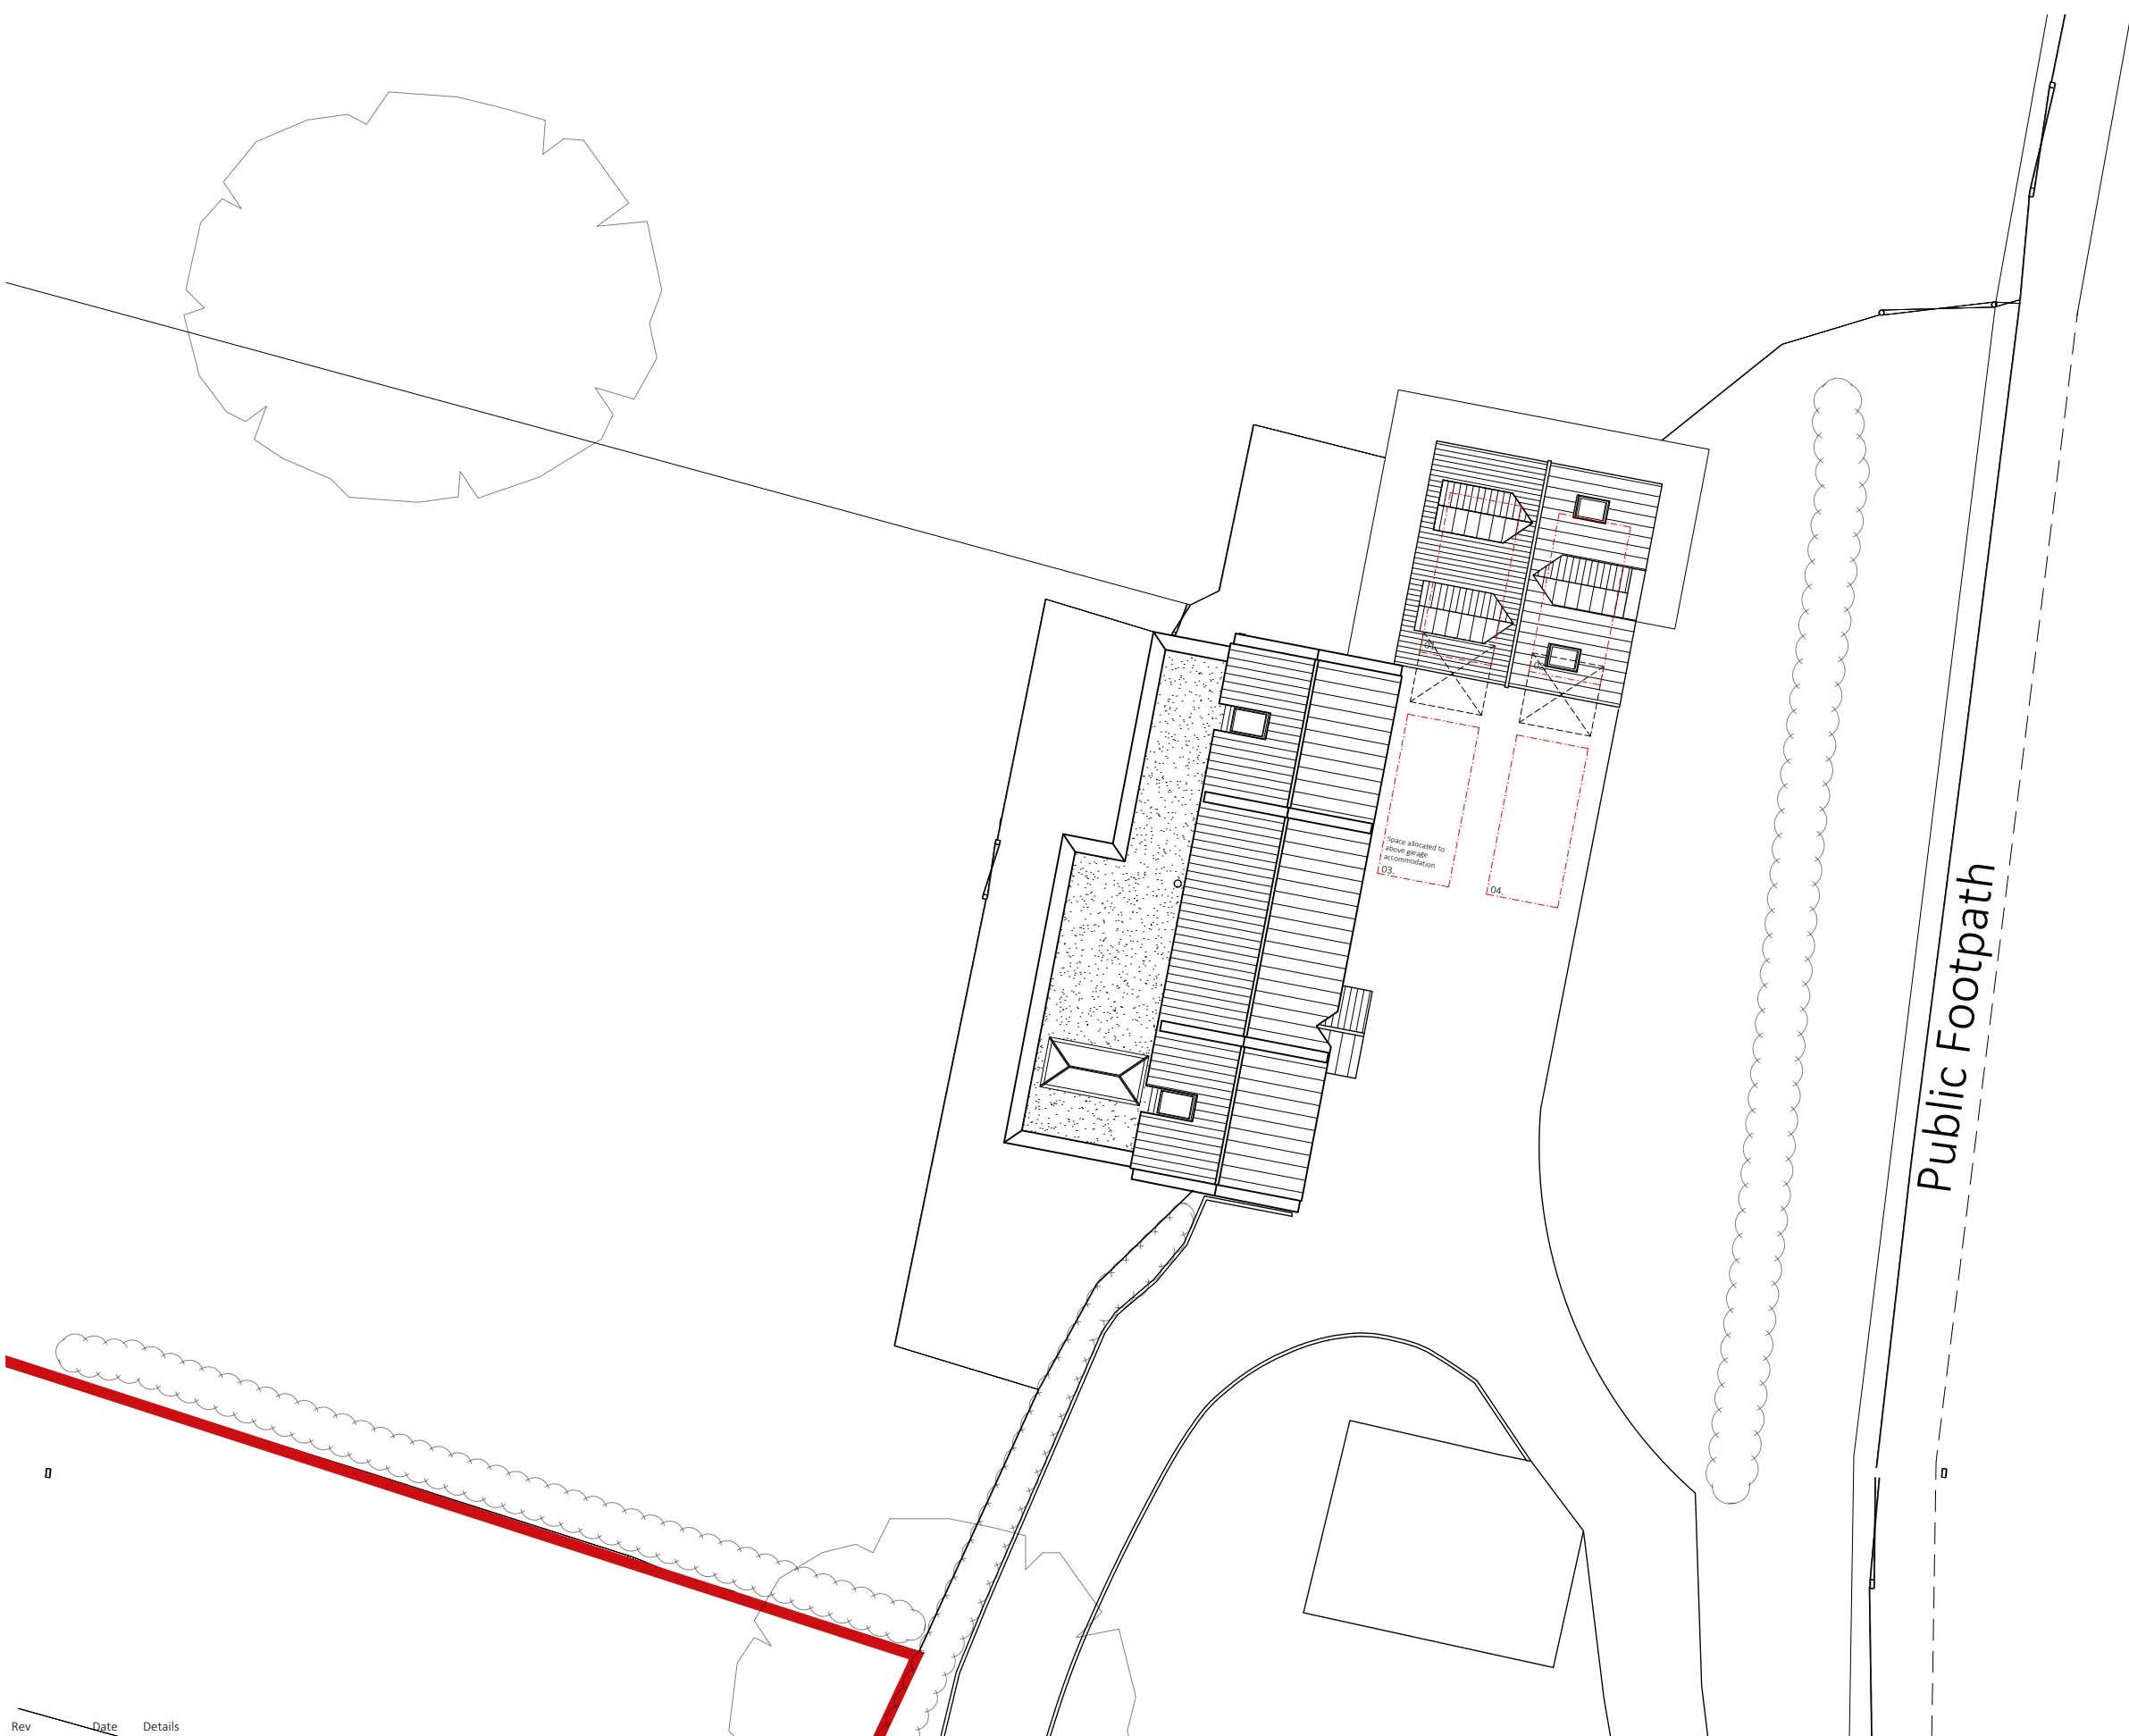

Proposed Studio Amendments
Tunnel Throw Cottage
Existing Site Plan

Rev	Date	Details	Rev	Status
Project	Stage	Drawing	Rev	Status
3479	3	601	-	PLANNING

Scale	Size	Drawn	Check	Creation
1:200	A3 L	TS	MB	2026.08.04

