


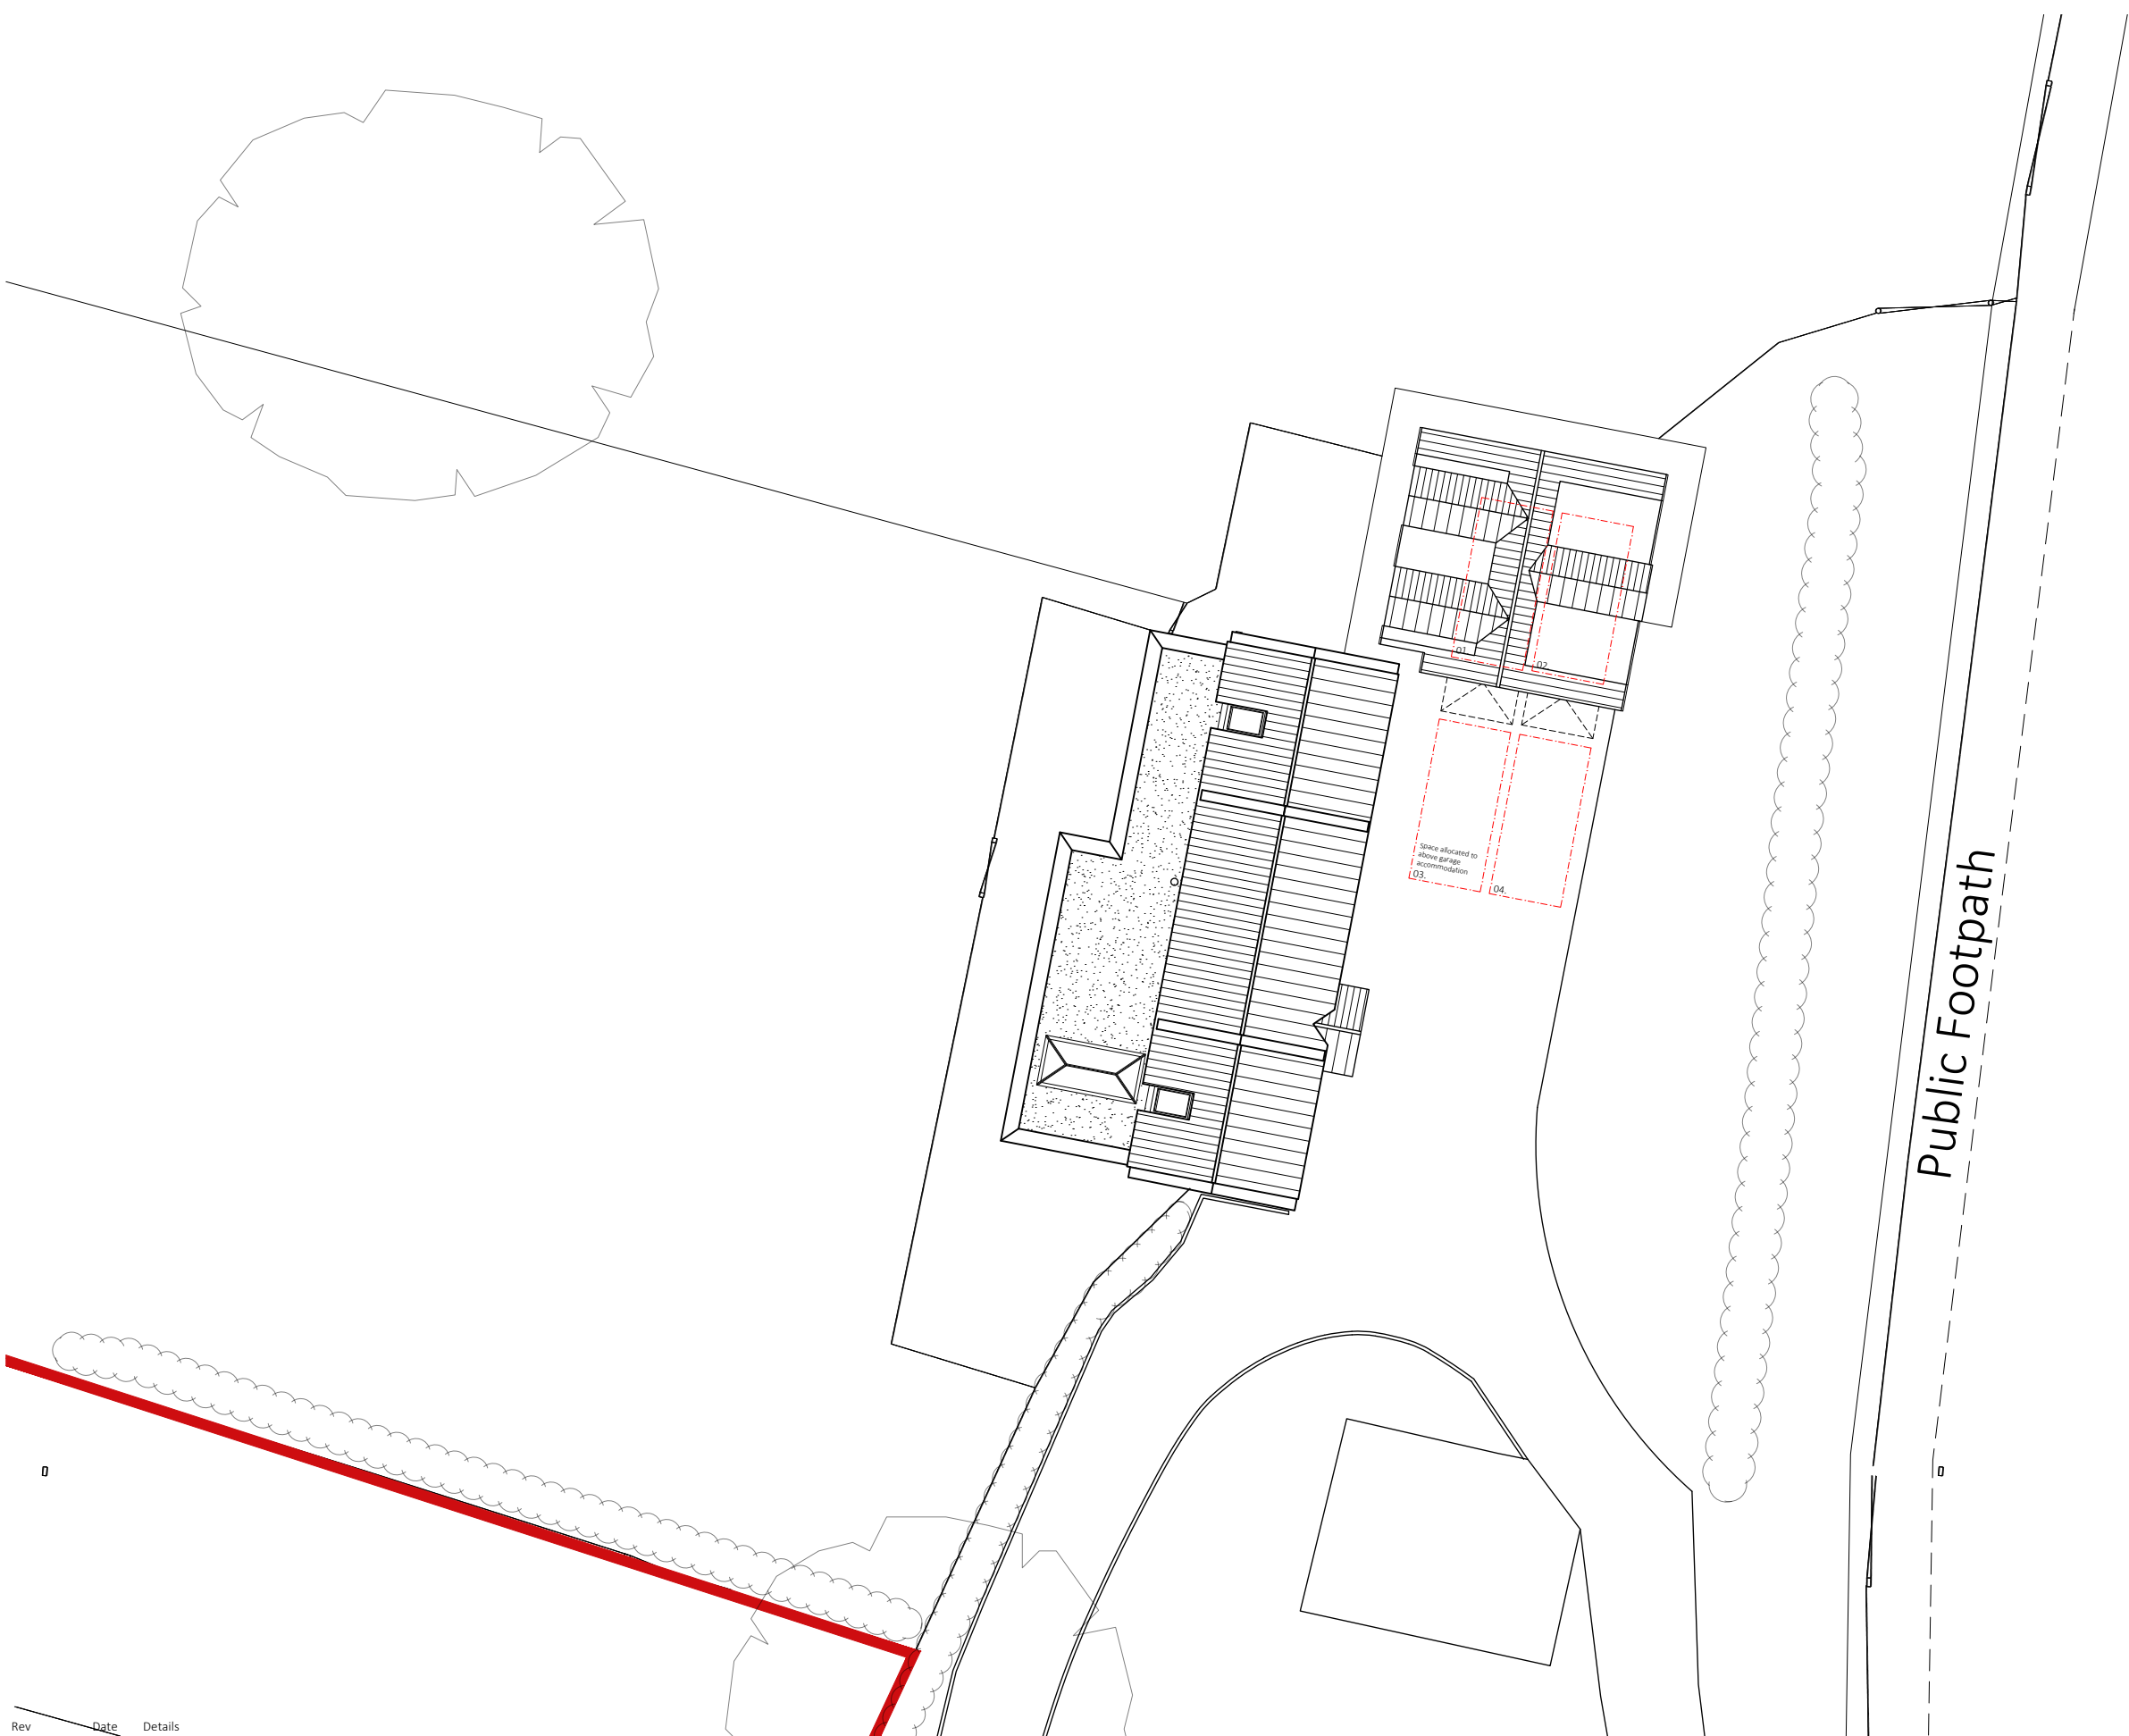

Rev	Date	Details	Rev	Status
Project	Stage	Drawing		
3479	3	602	-	PLANNING

Scale	Size	Drawn	Check	Creation
1:200	A3 L	TS	MB	2026.08.04



Proposed Studio Amendments
Tunnel Throw Cottage
Proposed Site Plan