
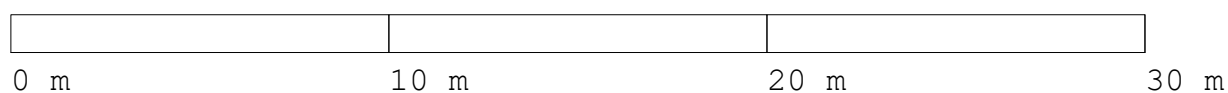


Proposed Site Plan - 1 Astute Place 1:200

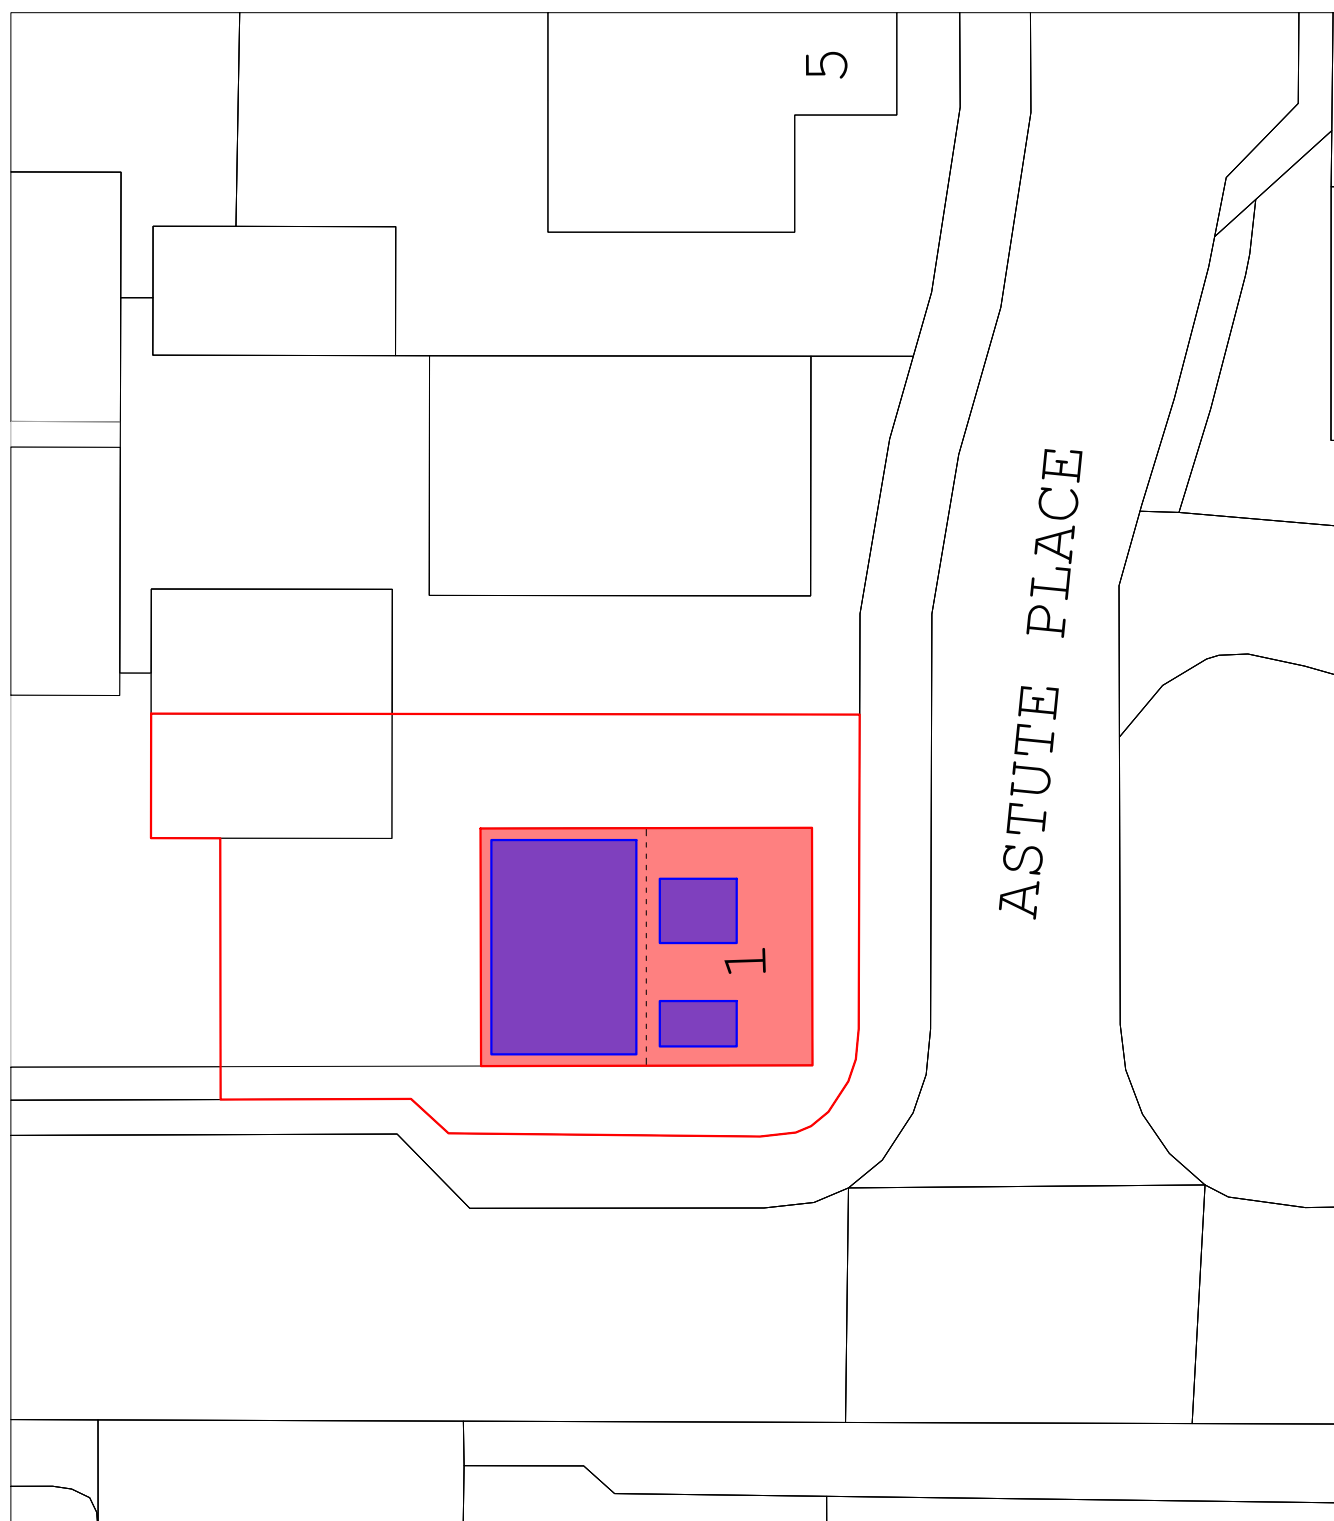

Loft Conversion Specialists Ltd