



200mm timber base

8064mm o/a

2650



4000mm o/a



200mm timber base

8064mm o/a

2650



4000mm o/a

MOBILE HOME SPECIFICATIONS

Roof

Black EPDM on piece rubber roof
Black Roof Trims / Grey Fascias
100mm insulation between roof joists

Walls

70mm thick insulated COMPOSITE WOOD
External Finish : Grey woodgrain
Internal finish : Grey woodgrain
Bathroom internal walls Grey

Corner Posts and Joiners

Grey

Windows and Doors

PVC u in Anthracite grey woodgrain in&out
Double Glazed : 4mm Toughened Low E
glass/argon fill
Grey Cills

Floor

43mm insulated chipboard sub floor
finished floor TBC

Base Frame

150x45mm C24 timber frame supported on
concrete posts.
Room raised off ground level by 200mm, with
Black skirting scribed all round the base.

Electrics - see quote for full details

18th edition fuse board
LED downlighters
White flush double sockets
White light switches
All electrics carried out by approved
contractors, and tested with EIC .

Client	Steve Horne
Job Number	8040
Site address	21, Coppershell Gastard, Corsham, Wiltshire. SN13 9PZ
title	Proposed mobile home annexe ELEVATIONS
Client approval	Steve Horne
Date :	19/7/27



WRP GARDEN ROOMS

OUTDOOR LIVING

Scale	1to50	Dwg. Size	A3
Dwg. No.	2614/ 1	Date	16/07/26
Dwg by	D Price		

Scale Bar 1:50


Not to scale if printed on A4 paper



PROPOSED
REAR ELEVATION



8064mm o/a

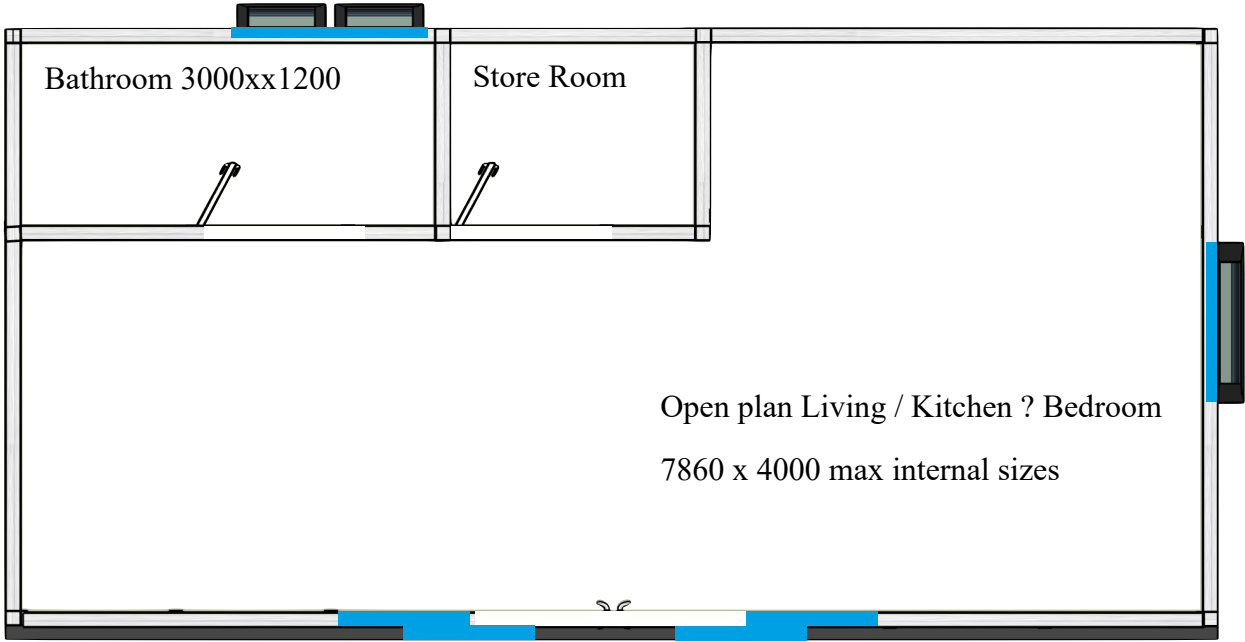

PROPOSED
LEFT
ELEVATION



4000mm o/a

PROPOSED
RIGHT
ELEVATION



PROPOSED
FRONT ELEVATION



Scale Bar 1:50 Not to scale if printed on A4 paper



MOBILE HOME SPECIFICATIONS

Roof

Black EPDM on piece rubber roof
Black Roof Trims / Grey Fascias
100mm insulation between roof joists

Walls

70mm thick insulated COMPOSITE WOOD
External Finish : Grey woodgrain
Internal finish : Grey woodgrain
Bathroom internal walls Grey

Corner Posts and Joiners

Grey

Windows and Doors

PVC u in Anthracite grey woodgrain in&out
Double Glazed : 4mm Toughened Low E
glass/argon fill
Grey Cills

Floor

43mm insulated chipboard sub floor
finished floor TBC

Base Frame


150x45mm C24 timber frame supported on
concrete posts.
Room raised off ground level by 200mm, with
Black skirting scribed all round the base.

Electrics - see quote for full details

18th edition fuse board
LED downlighters
White flush double sockets
White light switches
All electrics carried out by approved
contractors, and tested with EIC .

Client	Steve Horne
Job Number	8040
Site address	21, Coppershell Gastard, Corsham, Wiltshire. SN13 9PZ
title	Proposed mobile home annexe FLOOR PLAN
Client approval	Steve Horne
Date :	19/7/27

 WRP GARDEN ROOMS OUTDOOR LIVING			
Scale	1to50	Dwg. Size	A3
Dwg. No.	2614/ 2	Date	16/07/26
Dwg by	D Price		

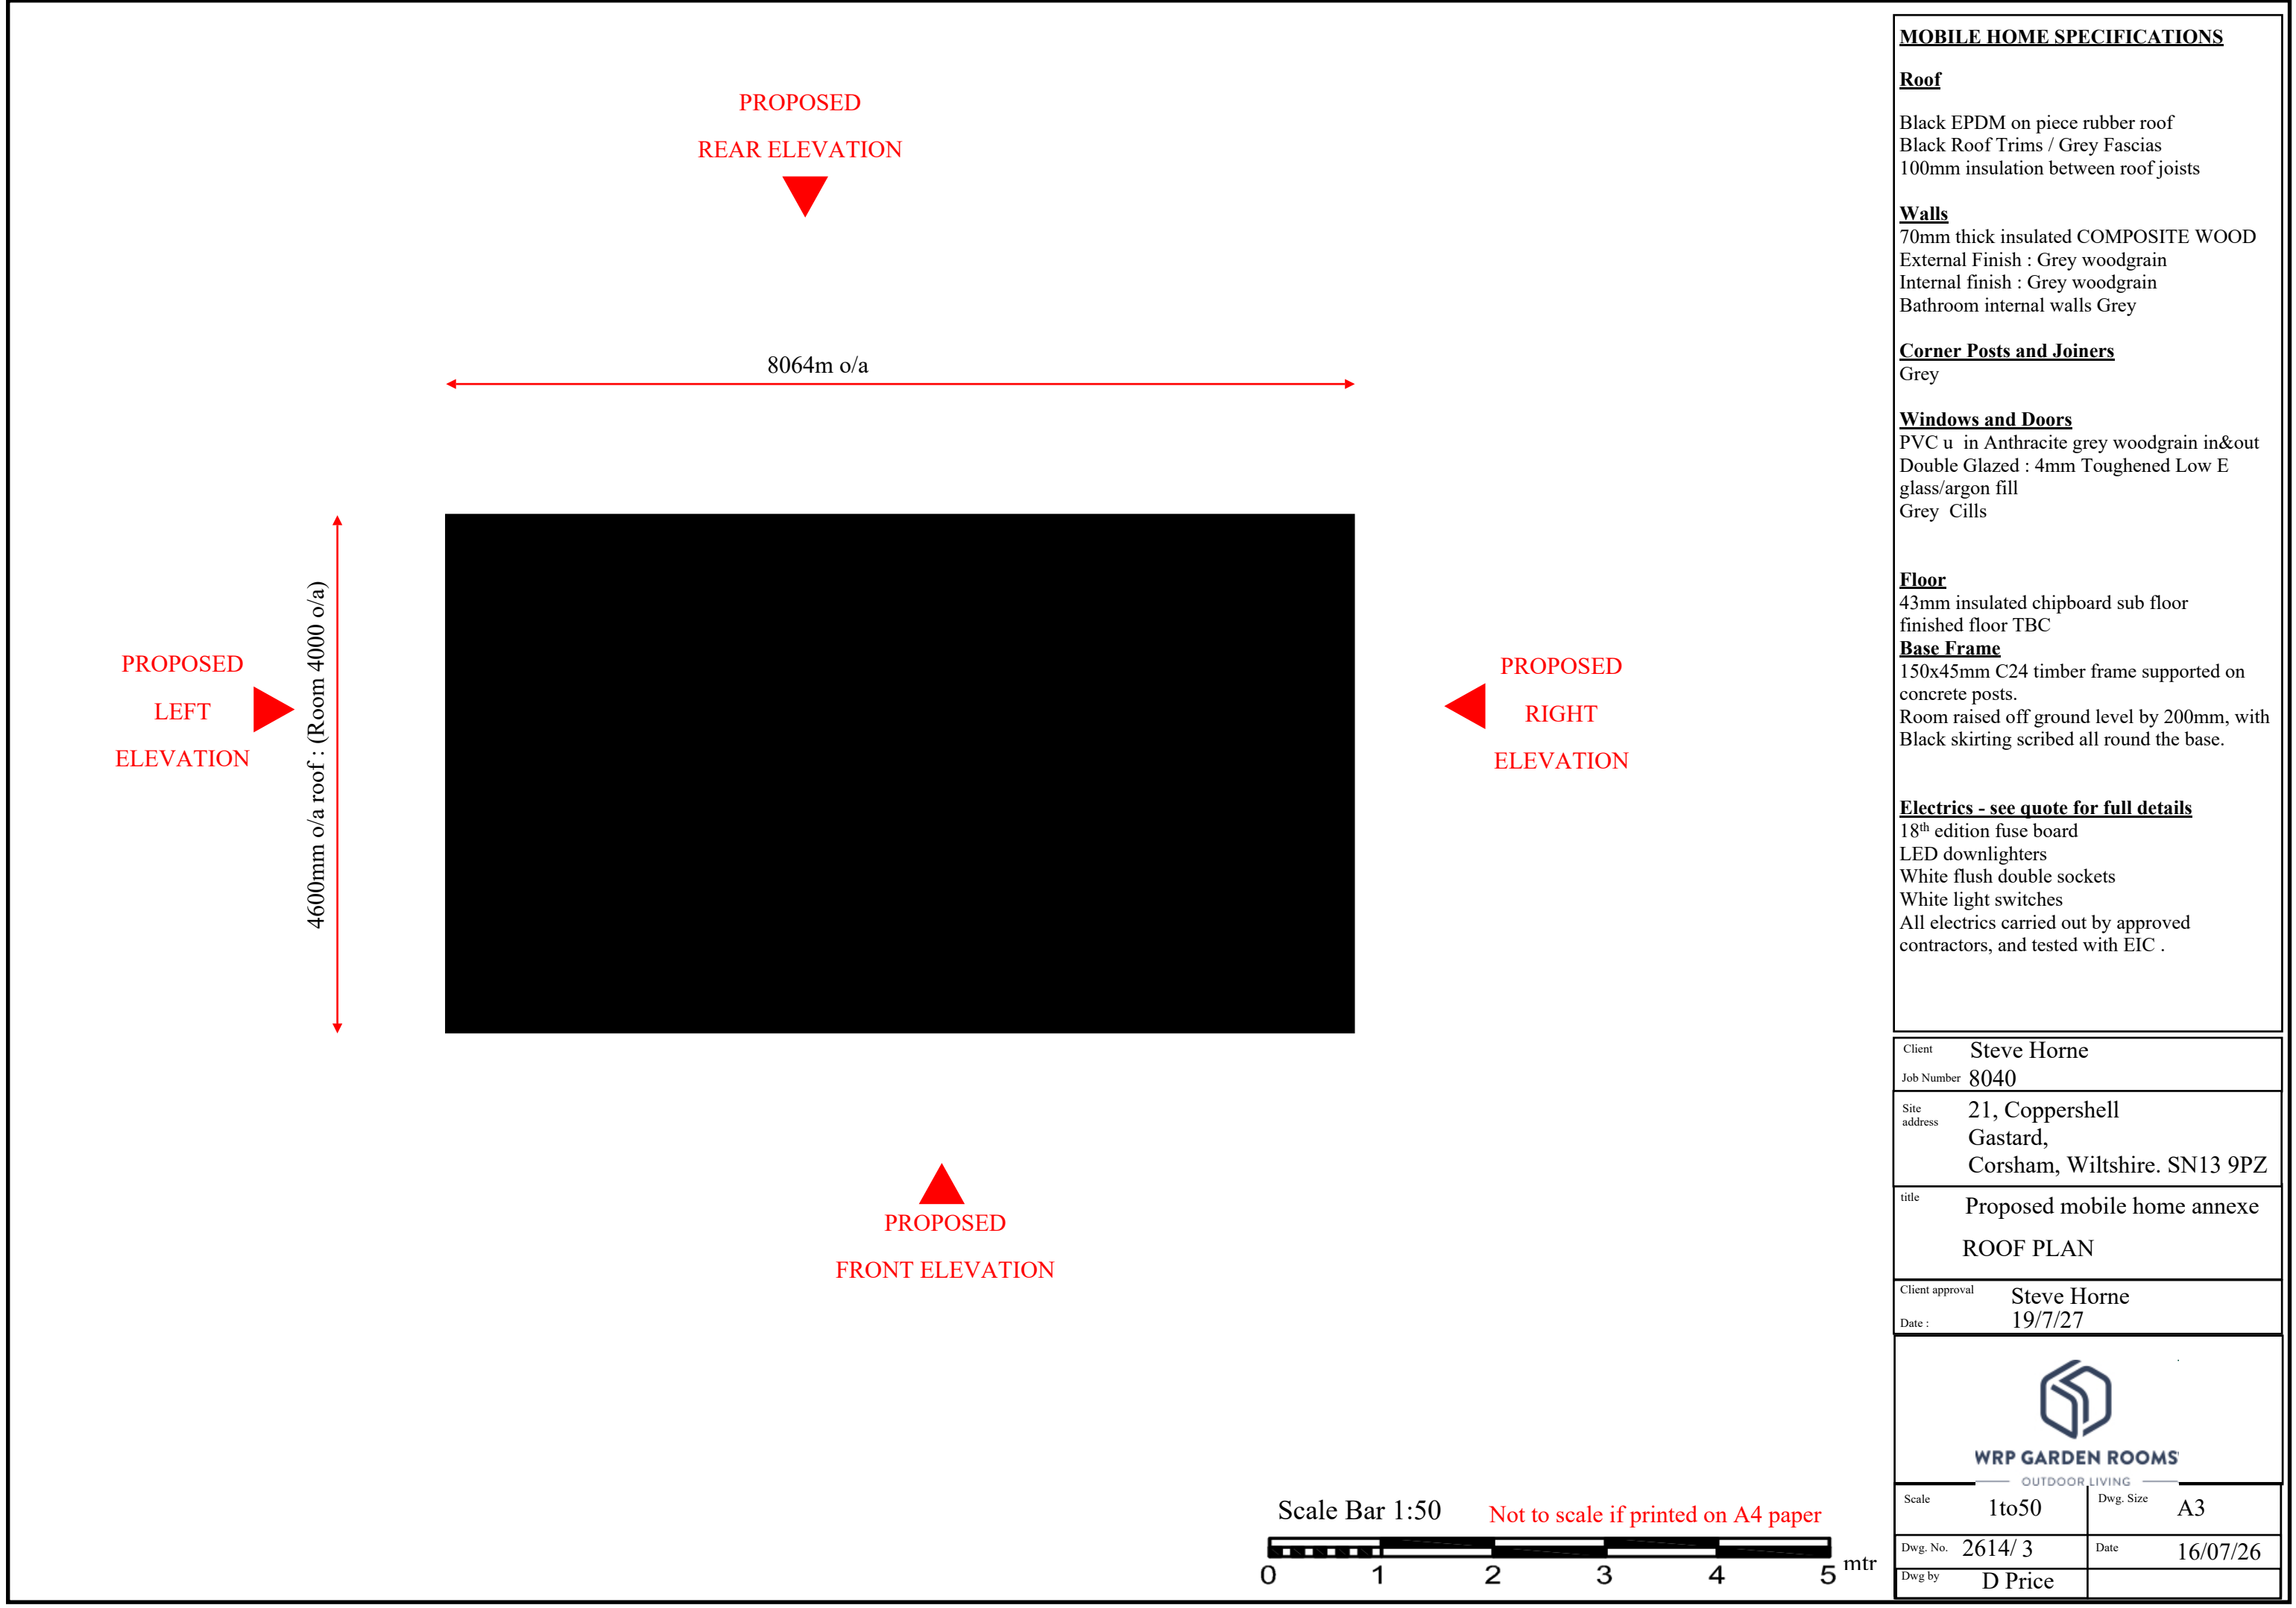

MOBILE HOME SPECIFICATIONS

Roof

Black EPDM on piece rubber roof
Black Roof Trims / Grey Fascias
100mm insulation between roof joists

Walls

70mm thick insulated COMPOSITE WOOD
External Finish : Grey woodgrain
Internal finish : Grey woodgrain
Bathroom internal walls Grey

Corner Posts and Joiners

Grey

Windows and Doors

PVC u in Anthracite grey woodgrain in&out
Double Glazed : 4mm Toughened Low E
glass/argon fill
Grey Cills

Floor

43mm insulated chipboard sub floor
finished floor TBC

Base Frame

150x45mm C24 timber frame supported on
concrete posts.
Room raised off ground level by 200mm, with
Black skirting scribed all round the base.

Electrics - see quote for full details

18th edition fuse board
LED downlighters
White flush double sockets
White light switches
All electrics carried out by approved
contractors, and tested with EIC .

Client	Steve Horne		
Job Number	8040		
Site address	21, Coppershell Gastard, Corsham, Wiltshire. SN13 9PZ		
title	Proposed mobile home annexe ROOF PLAN		
Client approval	Steve Horne		
Date :	19/7/27		


WRP GARDEN ROOMS
OUTDOOR LIVING

Scale	1to50	Dwg. Size	A3
Dwg. No.	2614/ 3	Date	16/07/26
Dwg by	D Price		



21 Coppershell, Gastard, Corsham, SN13 9PZ



MOBILE HOME SPECIFICATIONS

Roof

Black EPDM on piece rubber roof
Black Roof Trims / Grey Fascias
100mm insulation between roof joists

Walls

70mm thick insulated COMPOSITE WOOD
External Finish : Grey woodgrain
Internal finish : Grey woodgrain
Bathroom internal walls Grey

Corner Posts and Joiners

Grey

Windows and Doors

PVC u in Anthracite grey woodgrain in&out
Double Glazed : 4mm Toughened Low E
glass/argon fill
Grey Cills

Floor

43mm insulated chipboard sub floor
finished floor TBC

Base Frame

150x45mm C24 timber frame supported on
concrete posts.
Room raised off ground level by 200mm, with
Black skirting scribed all round the base.

Electrics - see quote for full details

18th edition fuse board
LED downlighters
White flush double sockets
White light switches
All electrics carried out by approved
contractors, and tested with EIC .


Client	Steve Horne
Job Number	8040
Site address	21, Coppershell Gastard, Corsham, Wiltshire. SN13 9PZ
title	Proposed mobile home annexe Site Location
Client approval	Steve Horne
Date :	19/7/27

 WRP GARDEN ROOMS OUTDOOR LIVING			
Scale	1:1250	Dwg. Size	A3
Dwg. No.	2614/ 4	Date	16/07/26
Dwg by	D Price		



21 Coppershell, Gastard, Corsham, SN13 9PZ

Proposed mobile home
8064x4000

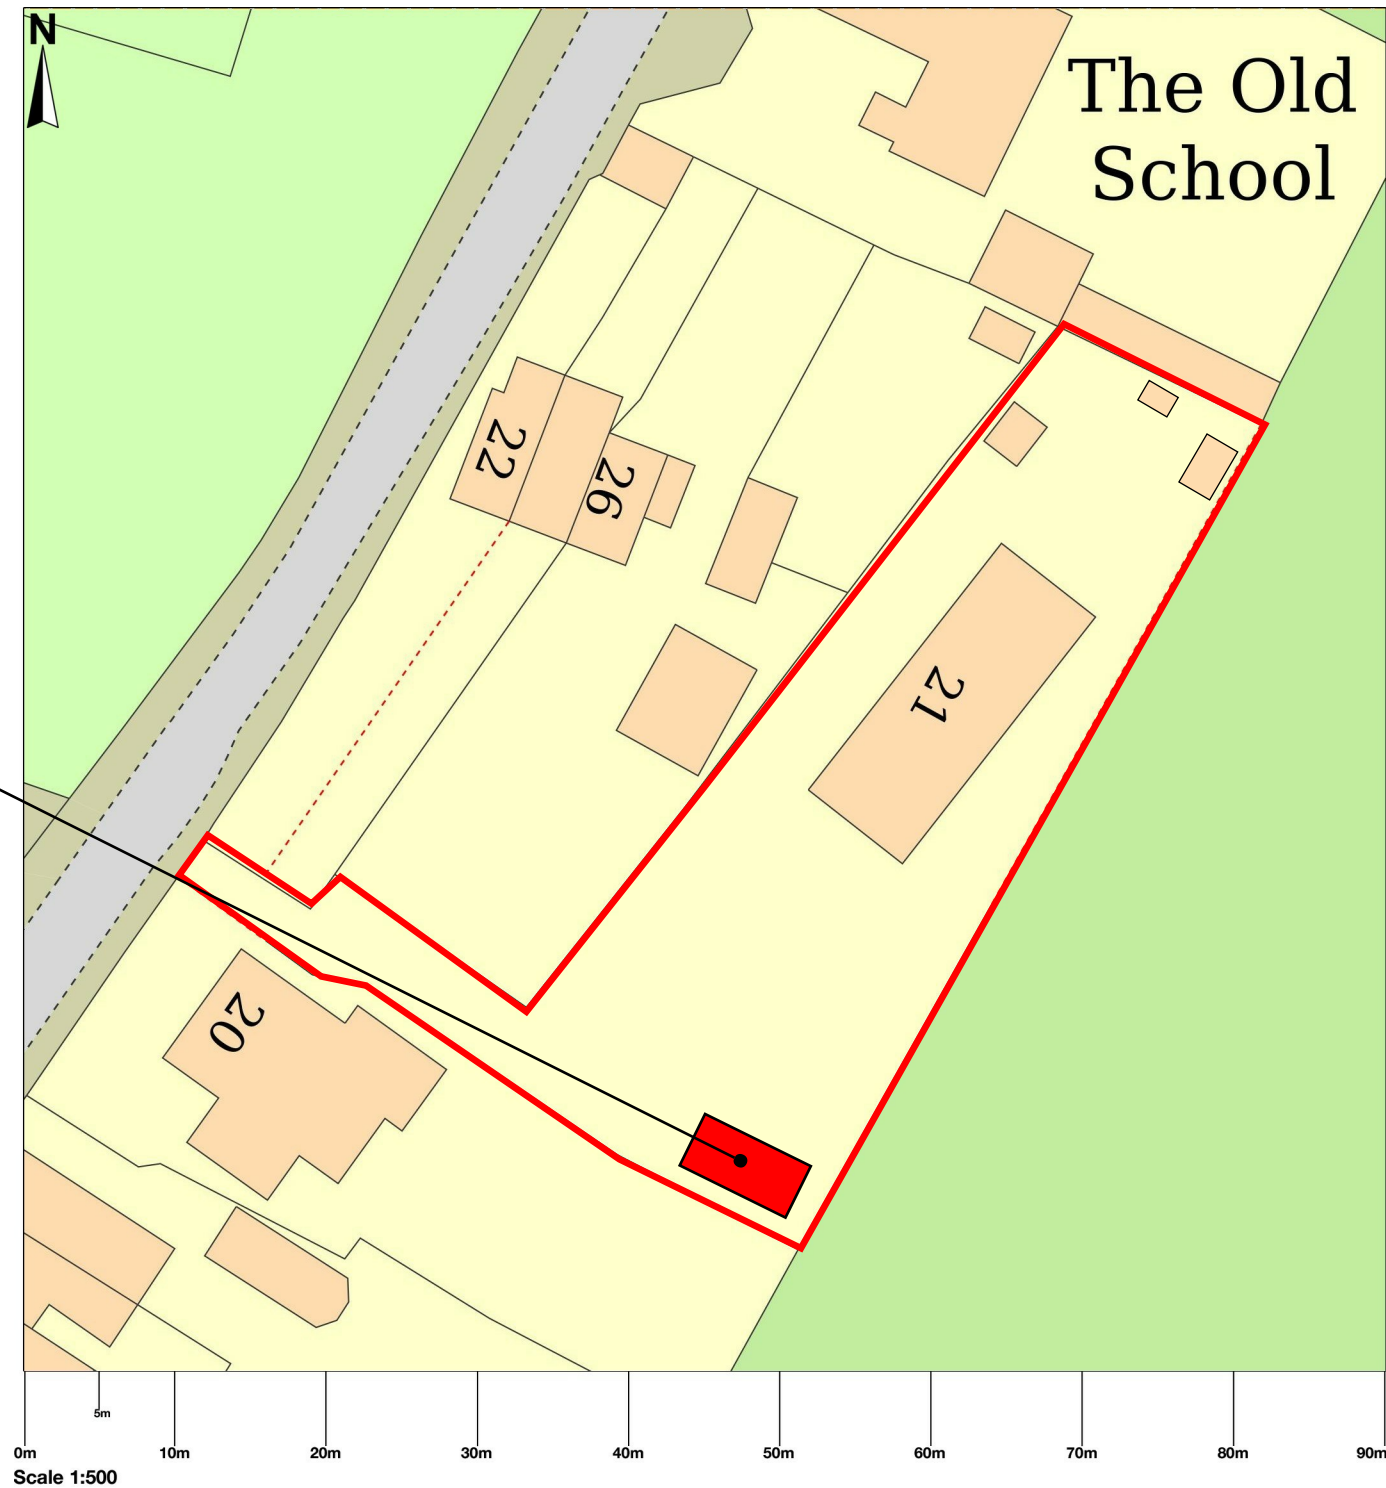

MOBILE HOME SPECIFICATIONS

Roof

Black EPDM on piece rubber roof
Black Roof Trims / Grey Fascias
100mm insulation between roof joists

Walls

70mm thick insulated COMPOSITE WOOD
External Finish : Grey woodgrain
Internal finish : Grey woodgrain
Bathroom internal walls Grey

Corner Posts and Joiners

Grey

Windows and Doors

PVC u in Anthracite grey woodgrain in&out
Double Glazed : 4mm Toughened Low E
glass/argon fill
Grey Cills

Floor

43mm insulated chipboard sub floor
finished floor TBC


Base Frame

150x45mm C24 timber frame supported on
concrete posts.
Room raised off ground level by 200mm, with
Black skirting scribed all round the base.

Electrics - see quote for full details

18th edition fuse board
LED downlighters
White flush double sockets
White light switches
All electrics carried out by approved
contractors, and tested with EIC .

Client	Steve Horne		
Job Number	8040		
Site address	21, Coppershell Gastard, Corsham, Wiltshire. SN13 9PZ		
title	Proposed mobile home annexe Site Plan		
Client approval	Steve Horne		
Date :	19/7/27		
 WRP GARDEN ROOMS OUTDOOR LIVING			
Scale	1:500	Dwg. Size	A3
Dwg. No.	2614/ 5	Date	16/07/26
Dwg by	D Price		

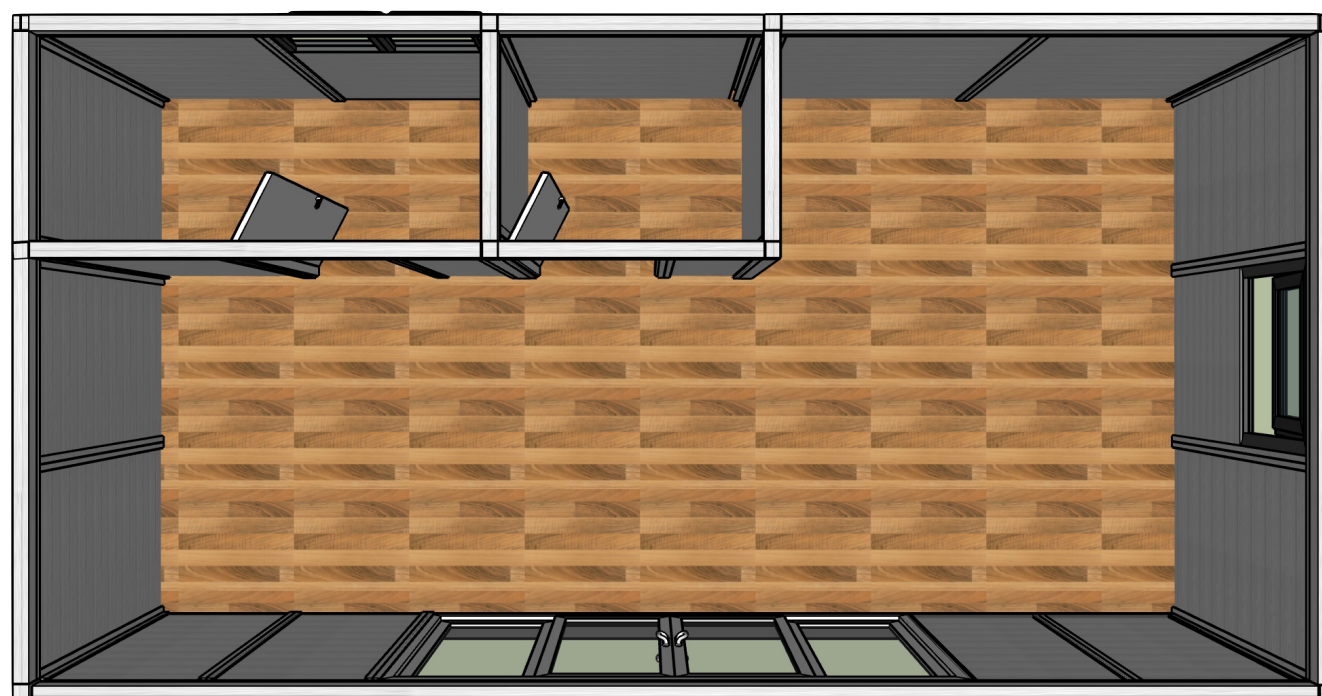

MOBILE HOME SPECIFICATIONS

Roof

Black EPDM on piece rubber roof
Black Roof Trims / Grey Fascias
100mm insulation between roof joists

Walls

70mm thick insulated COMPOSITE WOOD
External Finish : Grey woodgrain
Internal finish : Grey woodgrain
Bathroom internal walls Grey

Corner Posts and Joiners

Grey

Windows and Doors

PVC u in Anthracite grey woodgrain in&out
Double Glazed : 4mm Toughened Low E
glass/argon fill
Grey Cills

Floor

43mm insulated chipboard sub floor
finished floor TBC

Base Frame

150x45mm C24 timber frame supported on
concrete posts.
Room raised off ground level by 200mm, with
Black skirting scribed all round the base.

Electrics - see quote for full details

18th edition fuse board
LED downlighters
White flush double sockets
White light switches
All electrics carried out by approved
contractors, and tested with EIC .

Client	Steve Horne		
Job Number	8040		
Site address	21, Coppershell Gastard, Corsham, Wiltshire. SN13 9PZ		
title	Proposed mobile home annexe CONCEPT VIEW		
Client approval	Steve Horne		
Date :	19/7/27		
 WRP GARDEN ROOMS OUTDOOR LIVING			
Scale	N.T.S.	Dwg. Size	A3
Dwg. No.	2614/ 6	Date	16/07/26
Dwg by	D Price		