




©2020 Cellnex
All rights reserved. No part of this publication may be reproduced, stored in a retrieval system or transmitted in any form or by any means (Electronic, Mechanical, Photocopying, Recording or otherwise), without the prior written consent of the Company.


NOTES

BASED UPON ORDNANCE
SURVEY DIGITAL DATA
WITH THE PERMISSION OF
THE CONTROLLER OF HIS
MAJESTY'S STATIONERY
OFFICE, © CROWN
COPYRIGHT. LICENCE NO.
AC0000806982

O.S. LANDRANGER MAP
No. 173

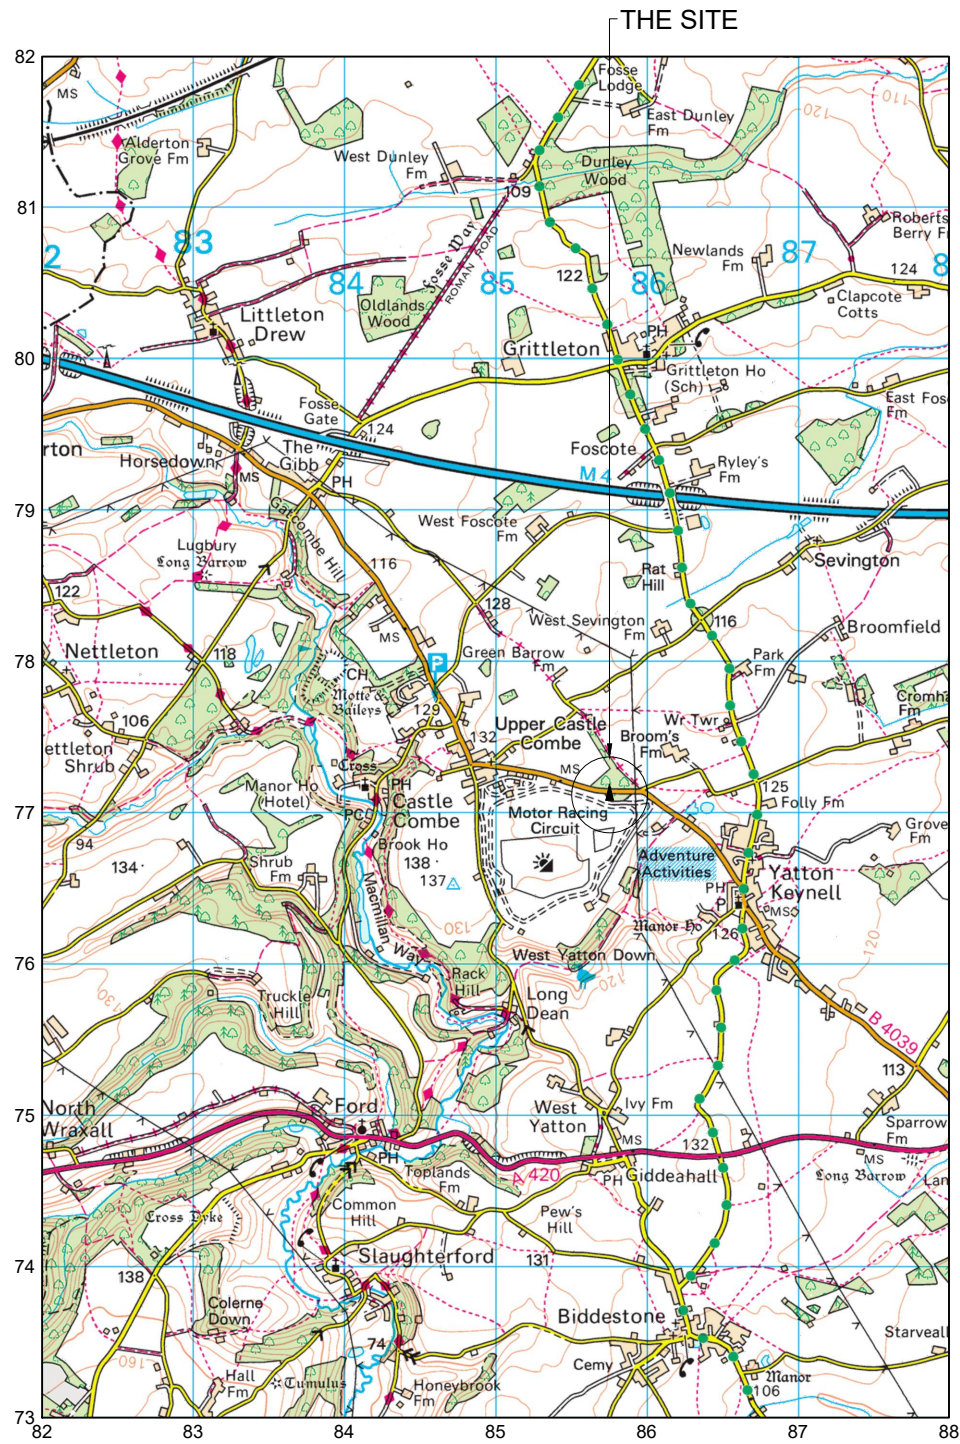

LOCATION PLAN
SCALE 1:50,000

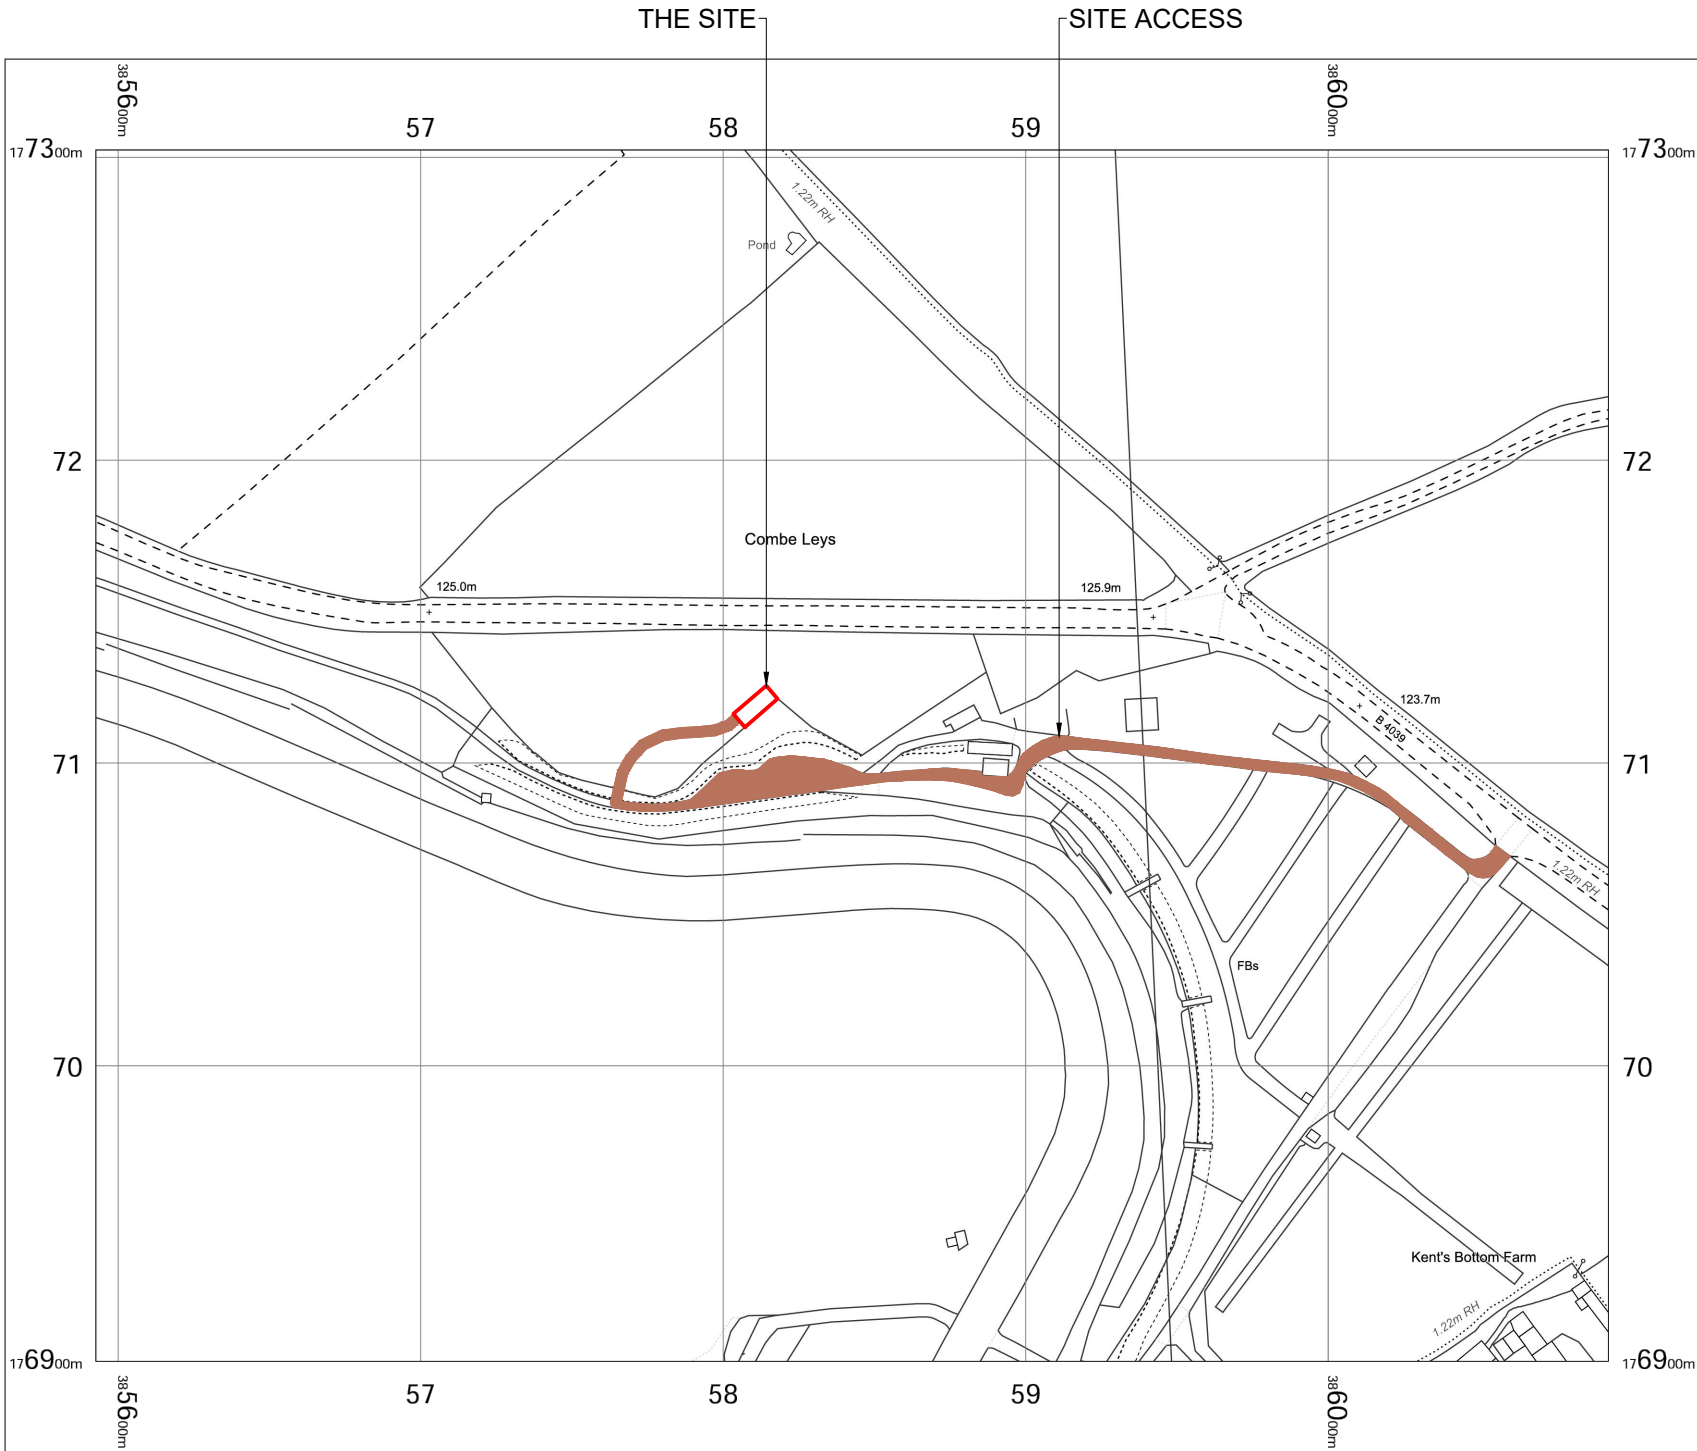

LOCATION PLAN
SCALE 1:2500

3	COL.MOD.UK.0009912 LOCATION PLAN	23-07-26	WHP	WHP
2	N/A WOODED AREA BOUNDARY ADDED	15/04/16	HF	TH
1	N/A FIRST ISSUE	29/02/16	SH	HF
ISS	REVISION	DATE	DRN	APP



CELLNEX UK
R+, 4TH FLOOR, 2 BLA GRAVE STREET, READING, RG1 1AZ
Tel. 020 4526 8553

SITE No **UK-WI-005296**
CASTLE COMBE RACING CIRCUIT
CASTLE COMBE
CHIPPENHAM
WILTSHIRE
SN14 7EY

NGR	ST 85645 77100	
OS GRID	385645 177100	
TITLE		
LOCATION PLAN		
SCALE	SEE DRAWING	
DRAWN	SH	14/12/15
APPROVED	8ED	23-07-26

DRG No.	Sheet 1 of 1	Rev
UKWI005296-00-004-ML003		3