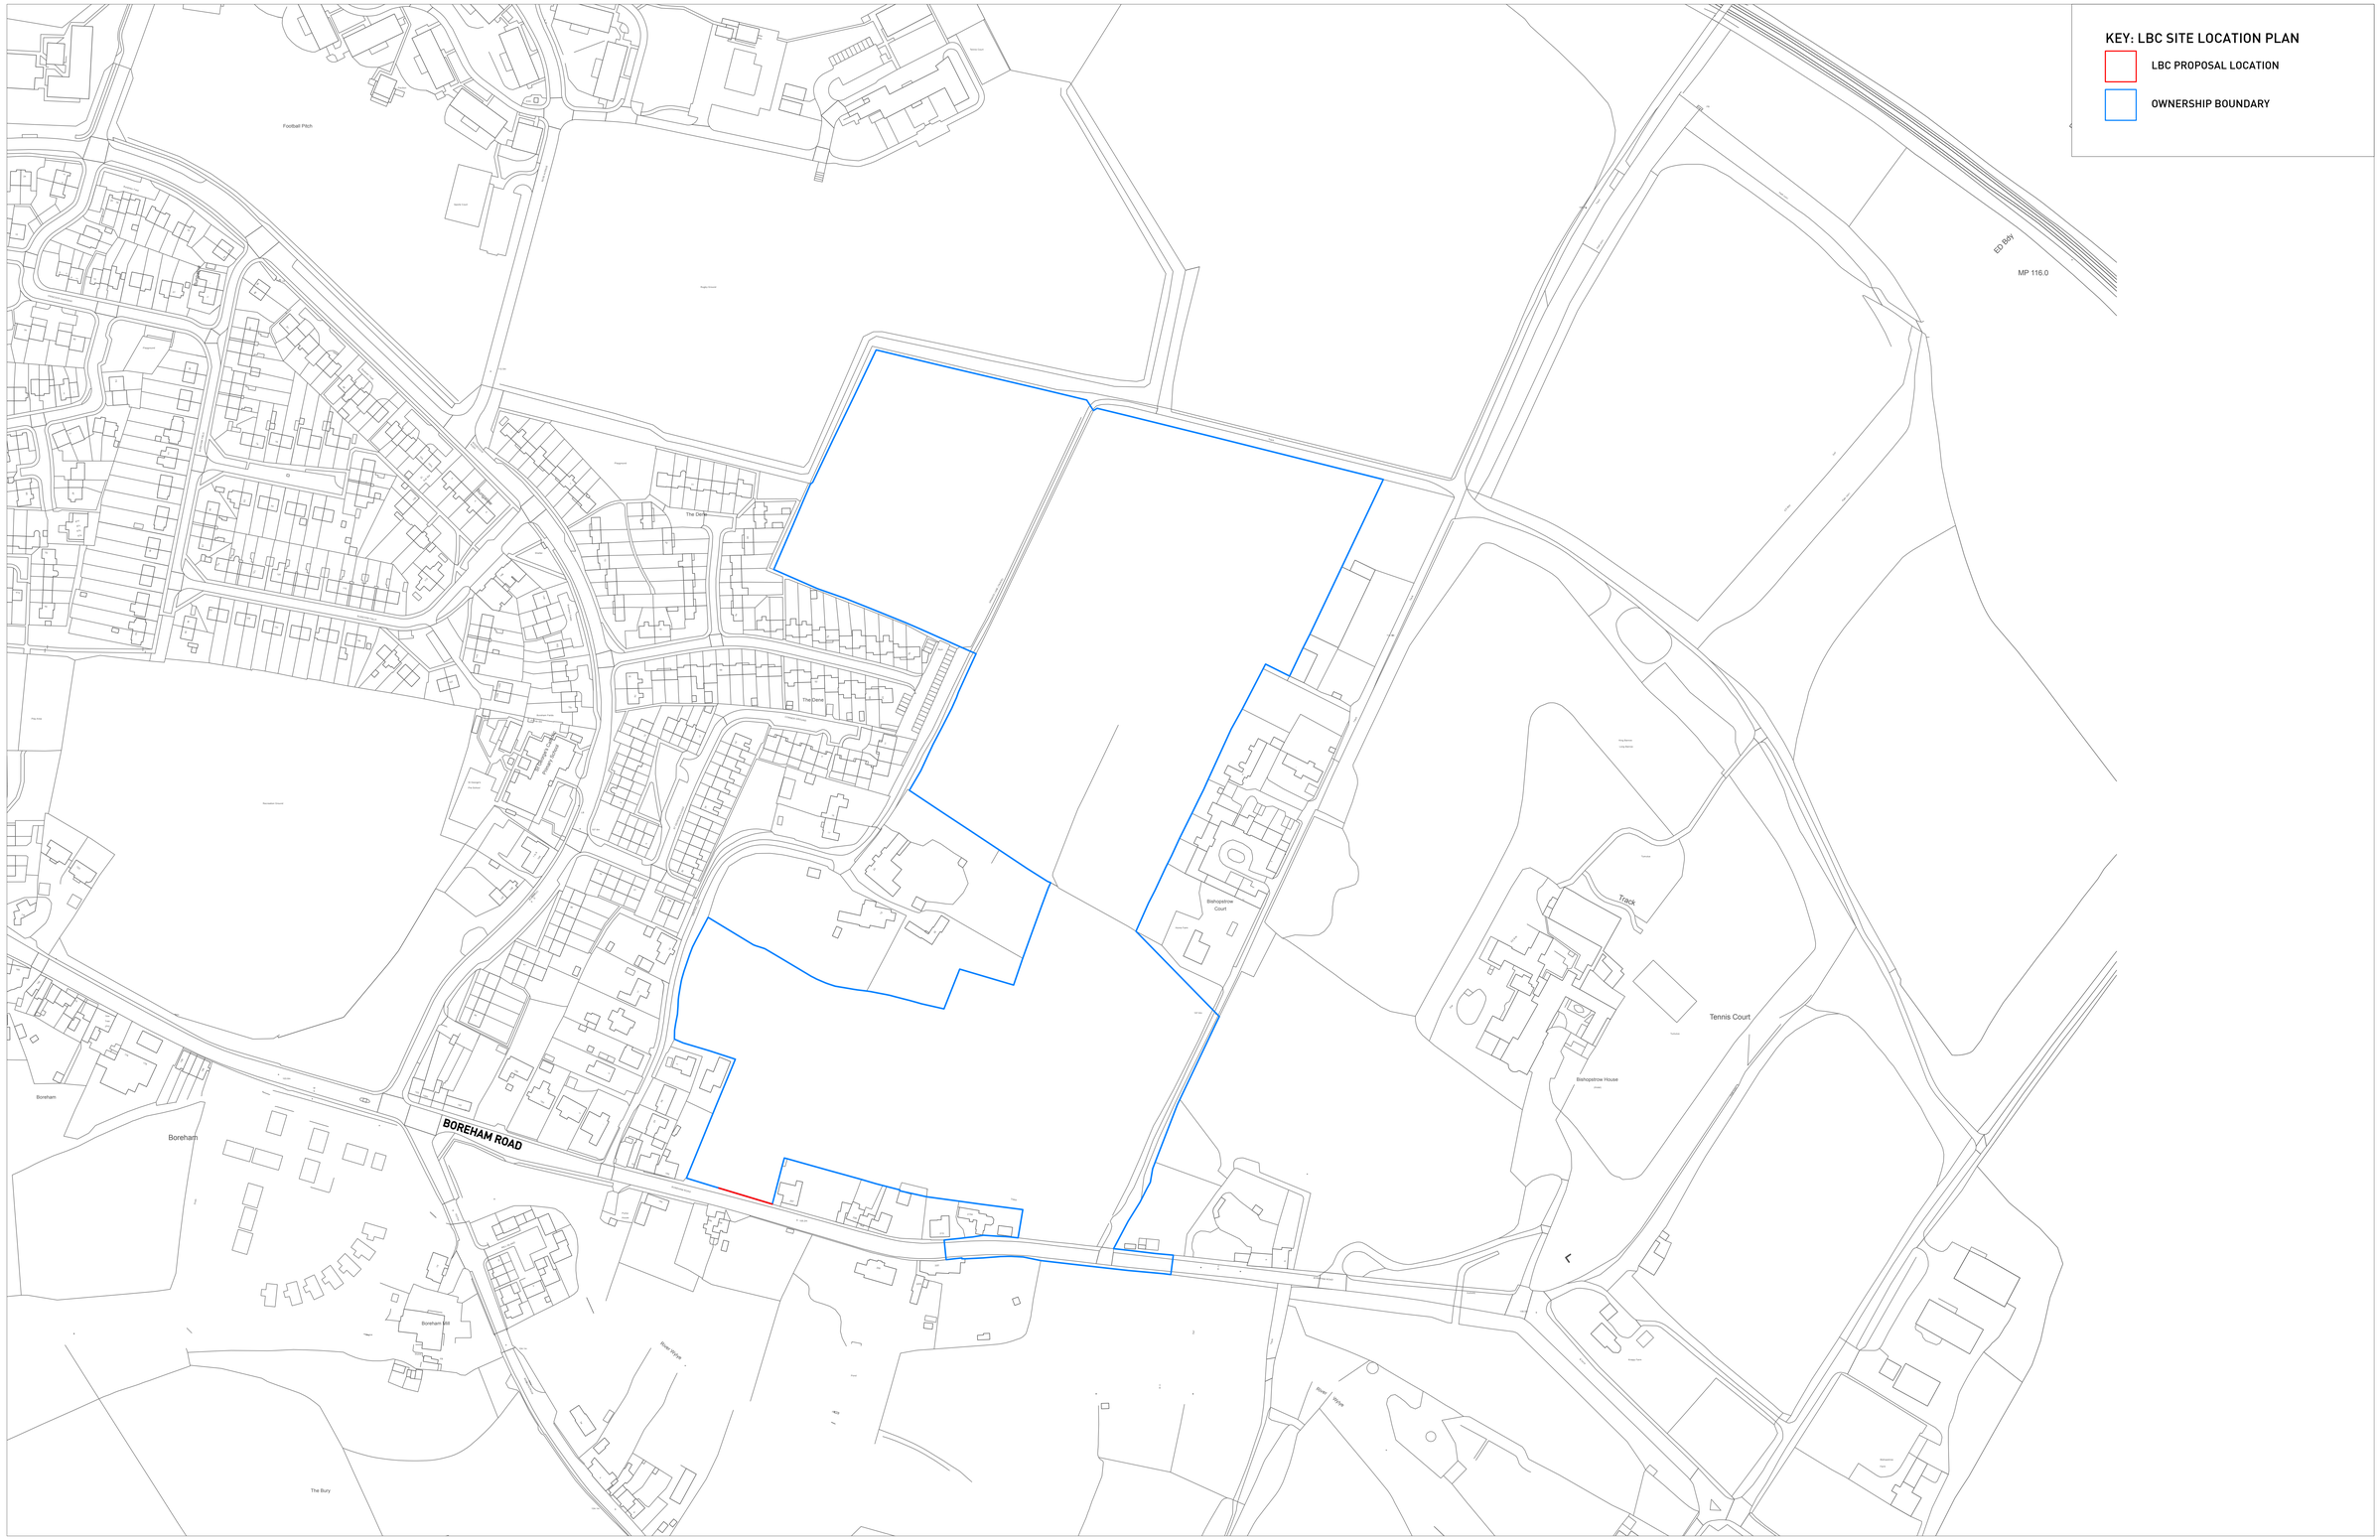

LAND AT HOME FARM, WARMINSTER – LBC LOCATION PLAN

PEGASUS GROUP

| PEGASUSGROUP.CO.UK | TEAM/DRAWN BY: ST/THA | APPROVED BY: MFA | DATE: 17/07/2026 | SCALE: 1:1250@A0 | DRWG: P22-1991 _DE_02_C_20 | CLIENT: BELLWAY |