

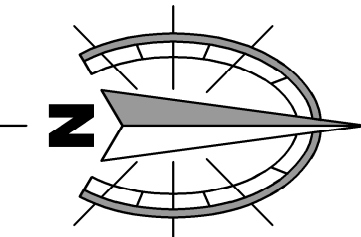


DATE	REVISIONS	DRAWING TITLE
CLIENT		PHASE 1 DRAINAGE & DOORS
JOB TITLE		PLANNING & DESIGN
47 BLUE BOAR ROW		22 DEVONSHIRE ROAD
SALISBURY		SALISBURY
WILTSHIRE		WILTSHIRE
SP1 3NW		
1:50 @ A1		DRAWING No
MAY 2025	R.L.L.	1556/09
		REV
		B

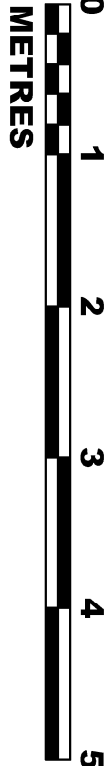


GROUND FLOOR

RED DASHED LINES INDICATE NEW AREAS OF SKIRTING BOARD TO DOMINERY JOINERY DETAIL.

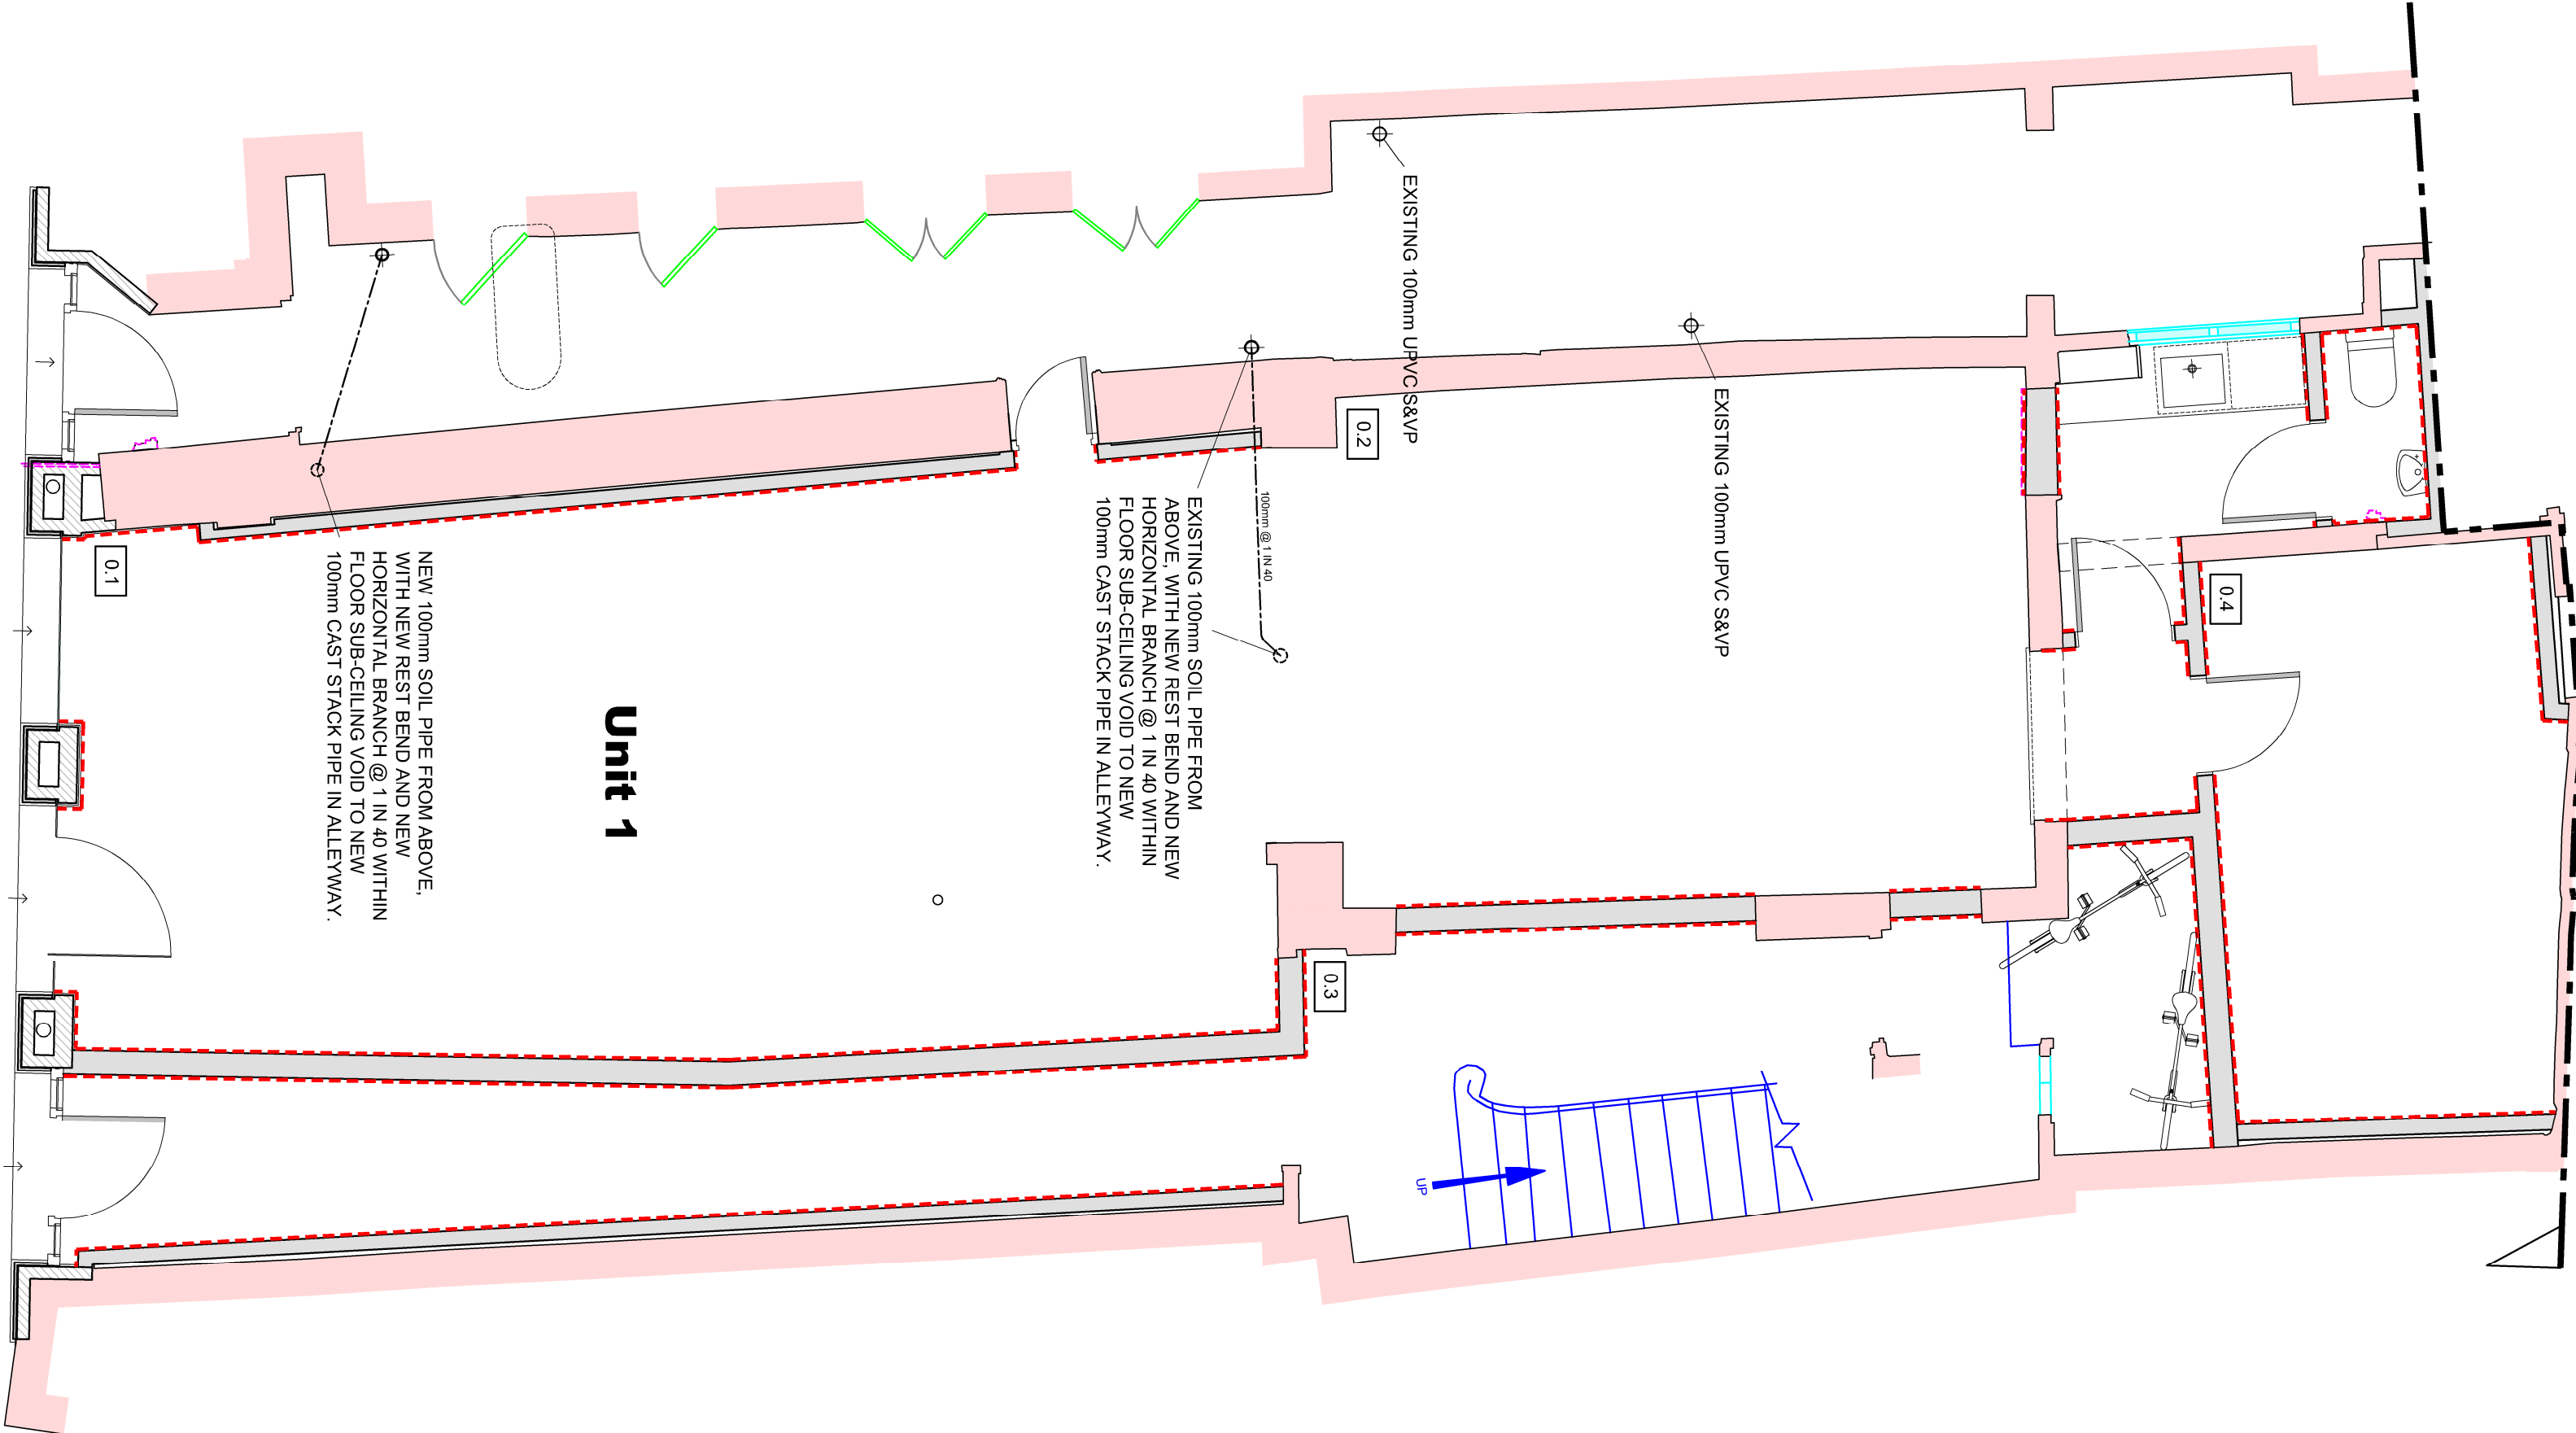

FIRST FLOOR

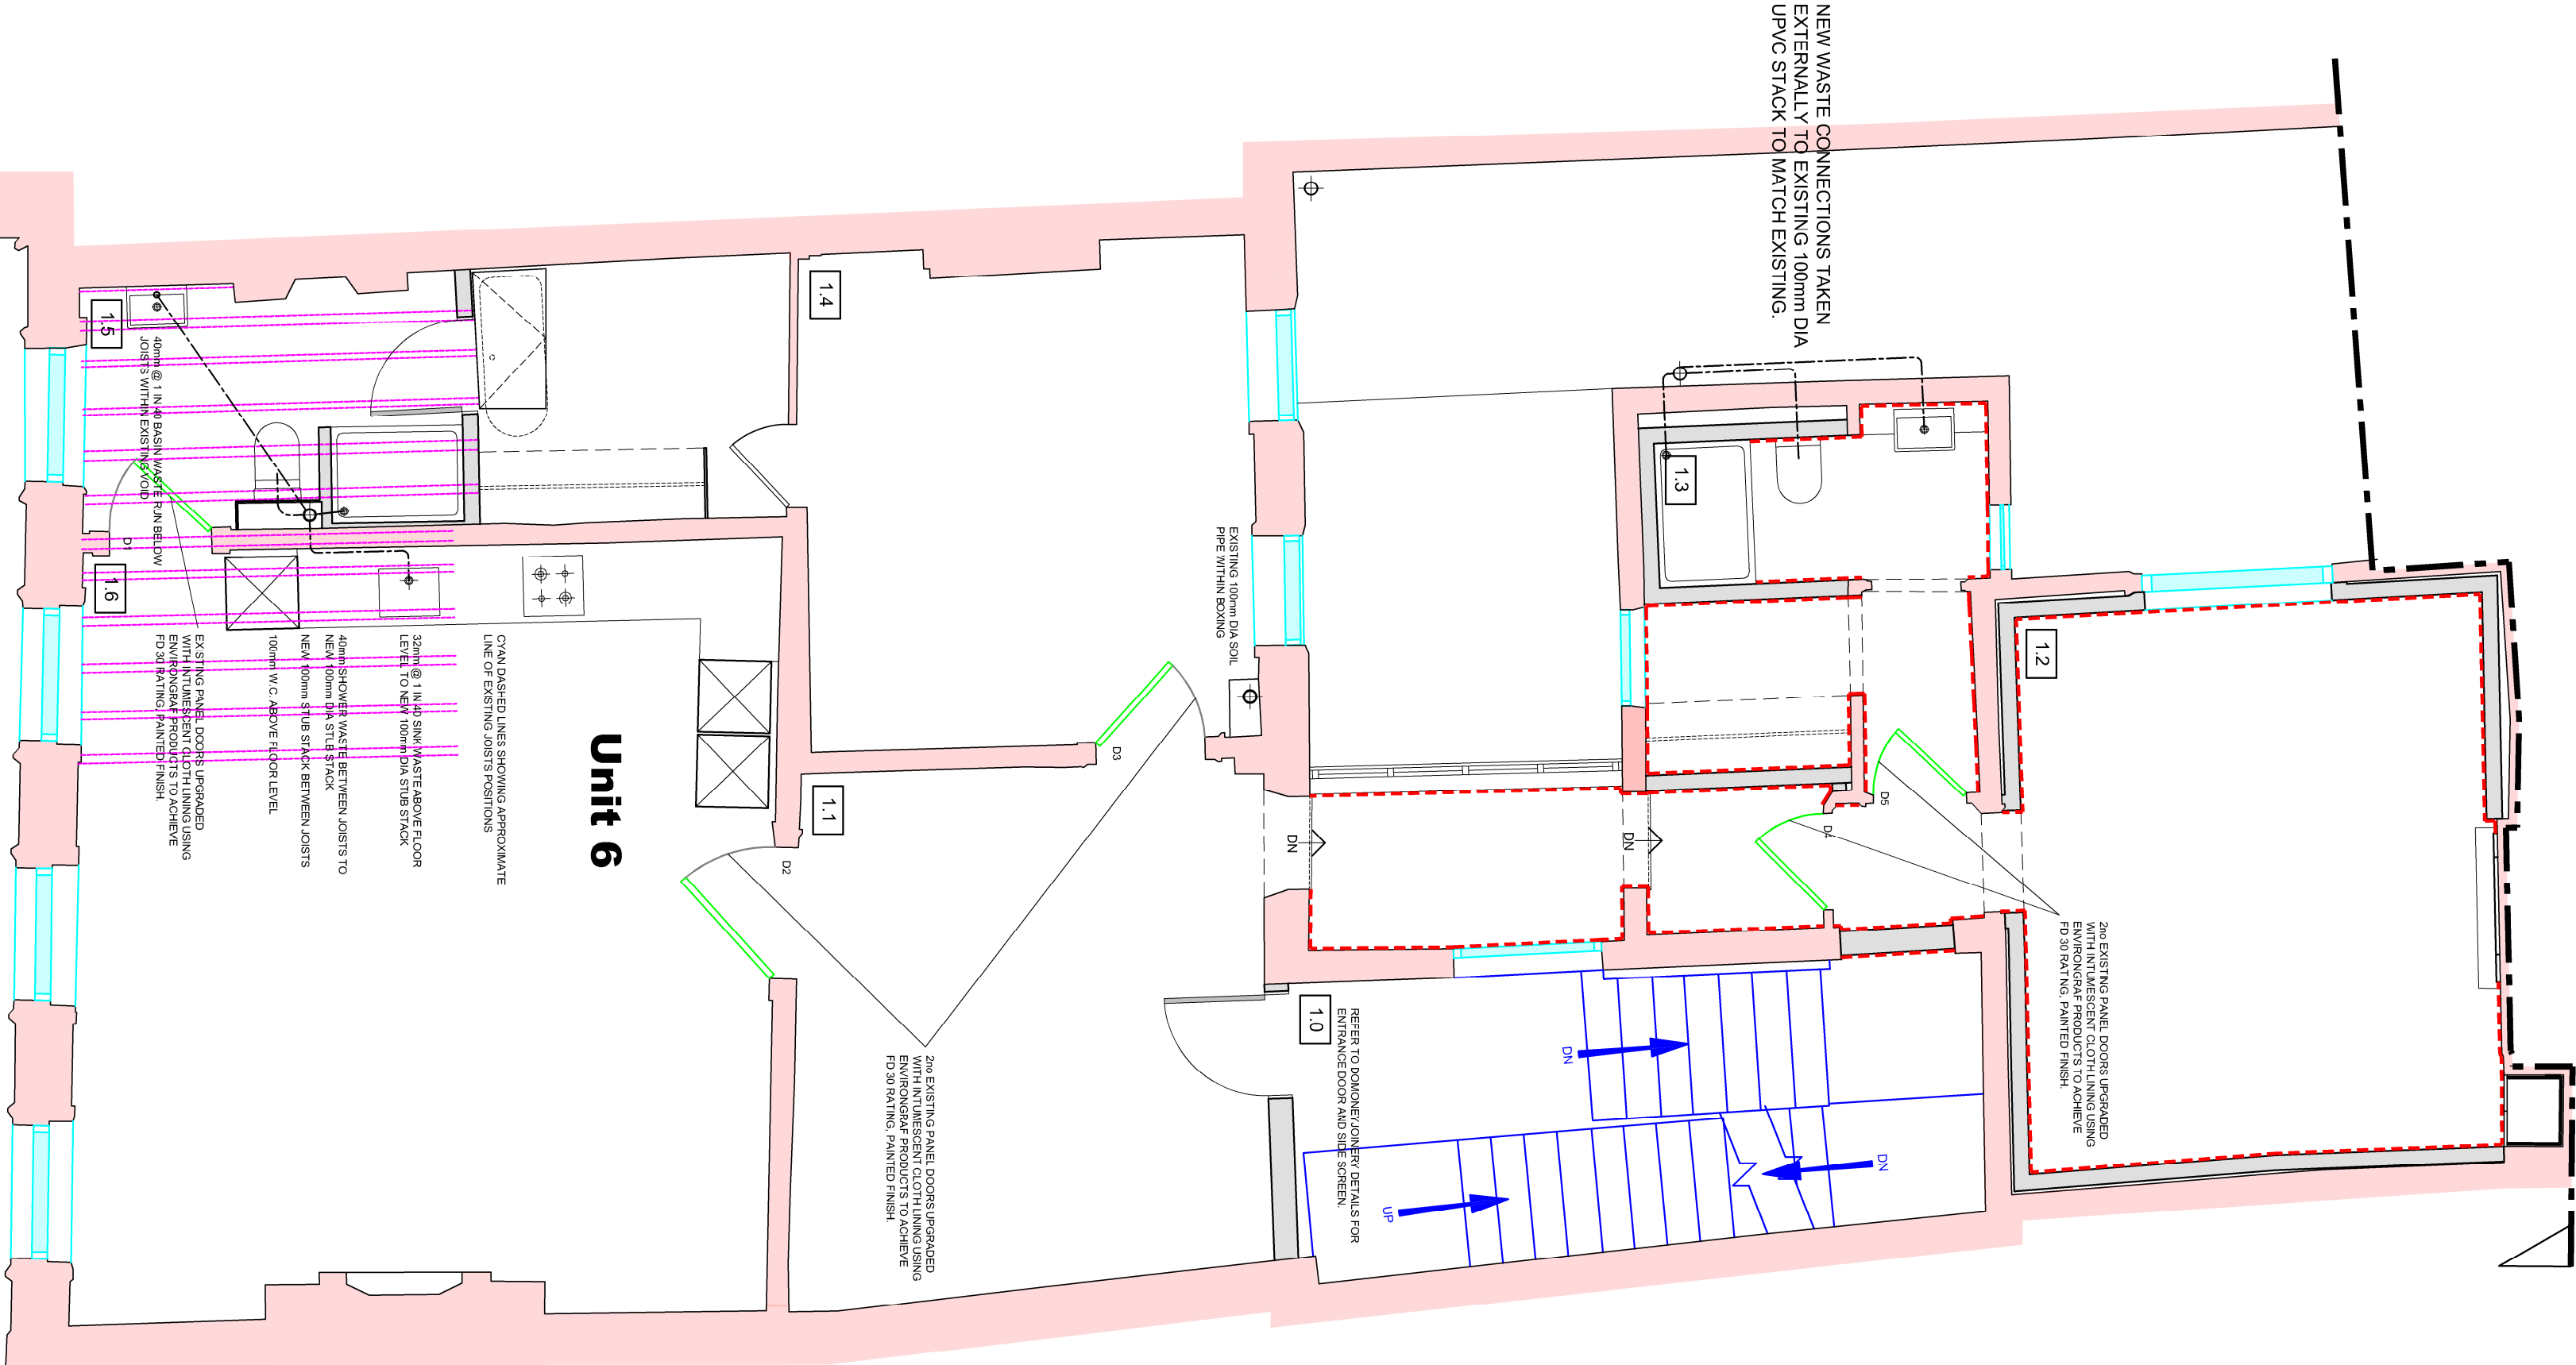

SECOND FLOOR

