


No. 5

PROPOSED FRONT/EAST ELEVATION

VEHICLE DROPPED KERB ACCESS


7 SHAFTESBURY RD
BARFORD ST MARTIN
SP3 4BL

SCALE = 1:100
A4

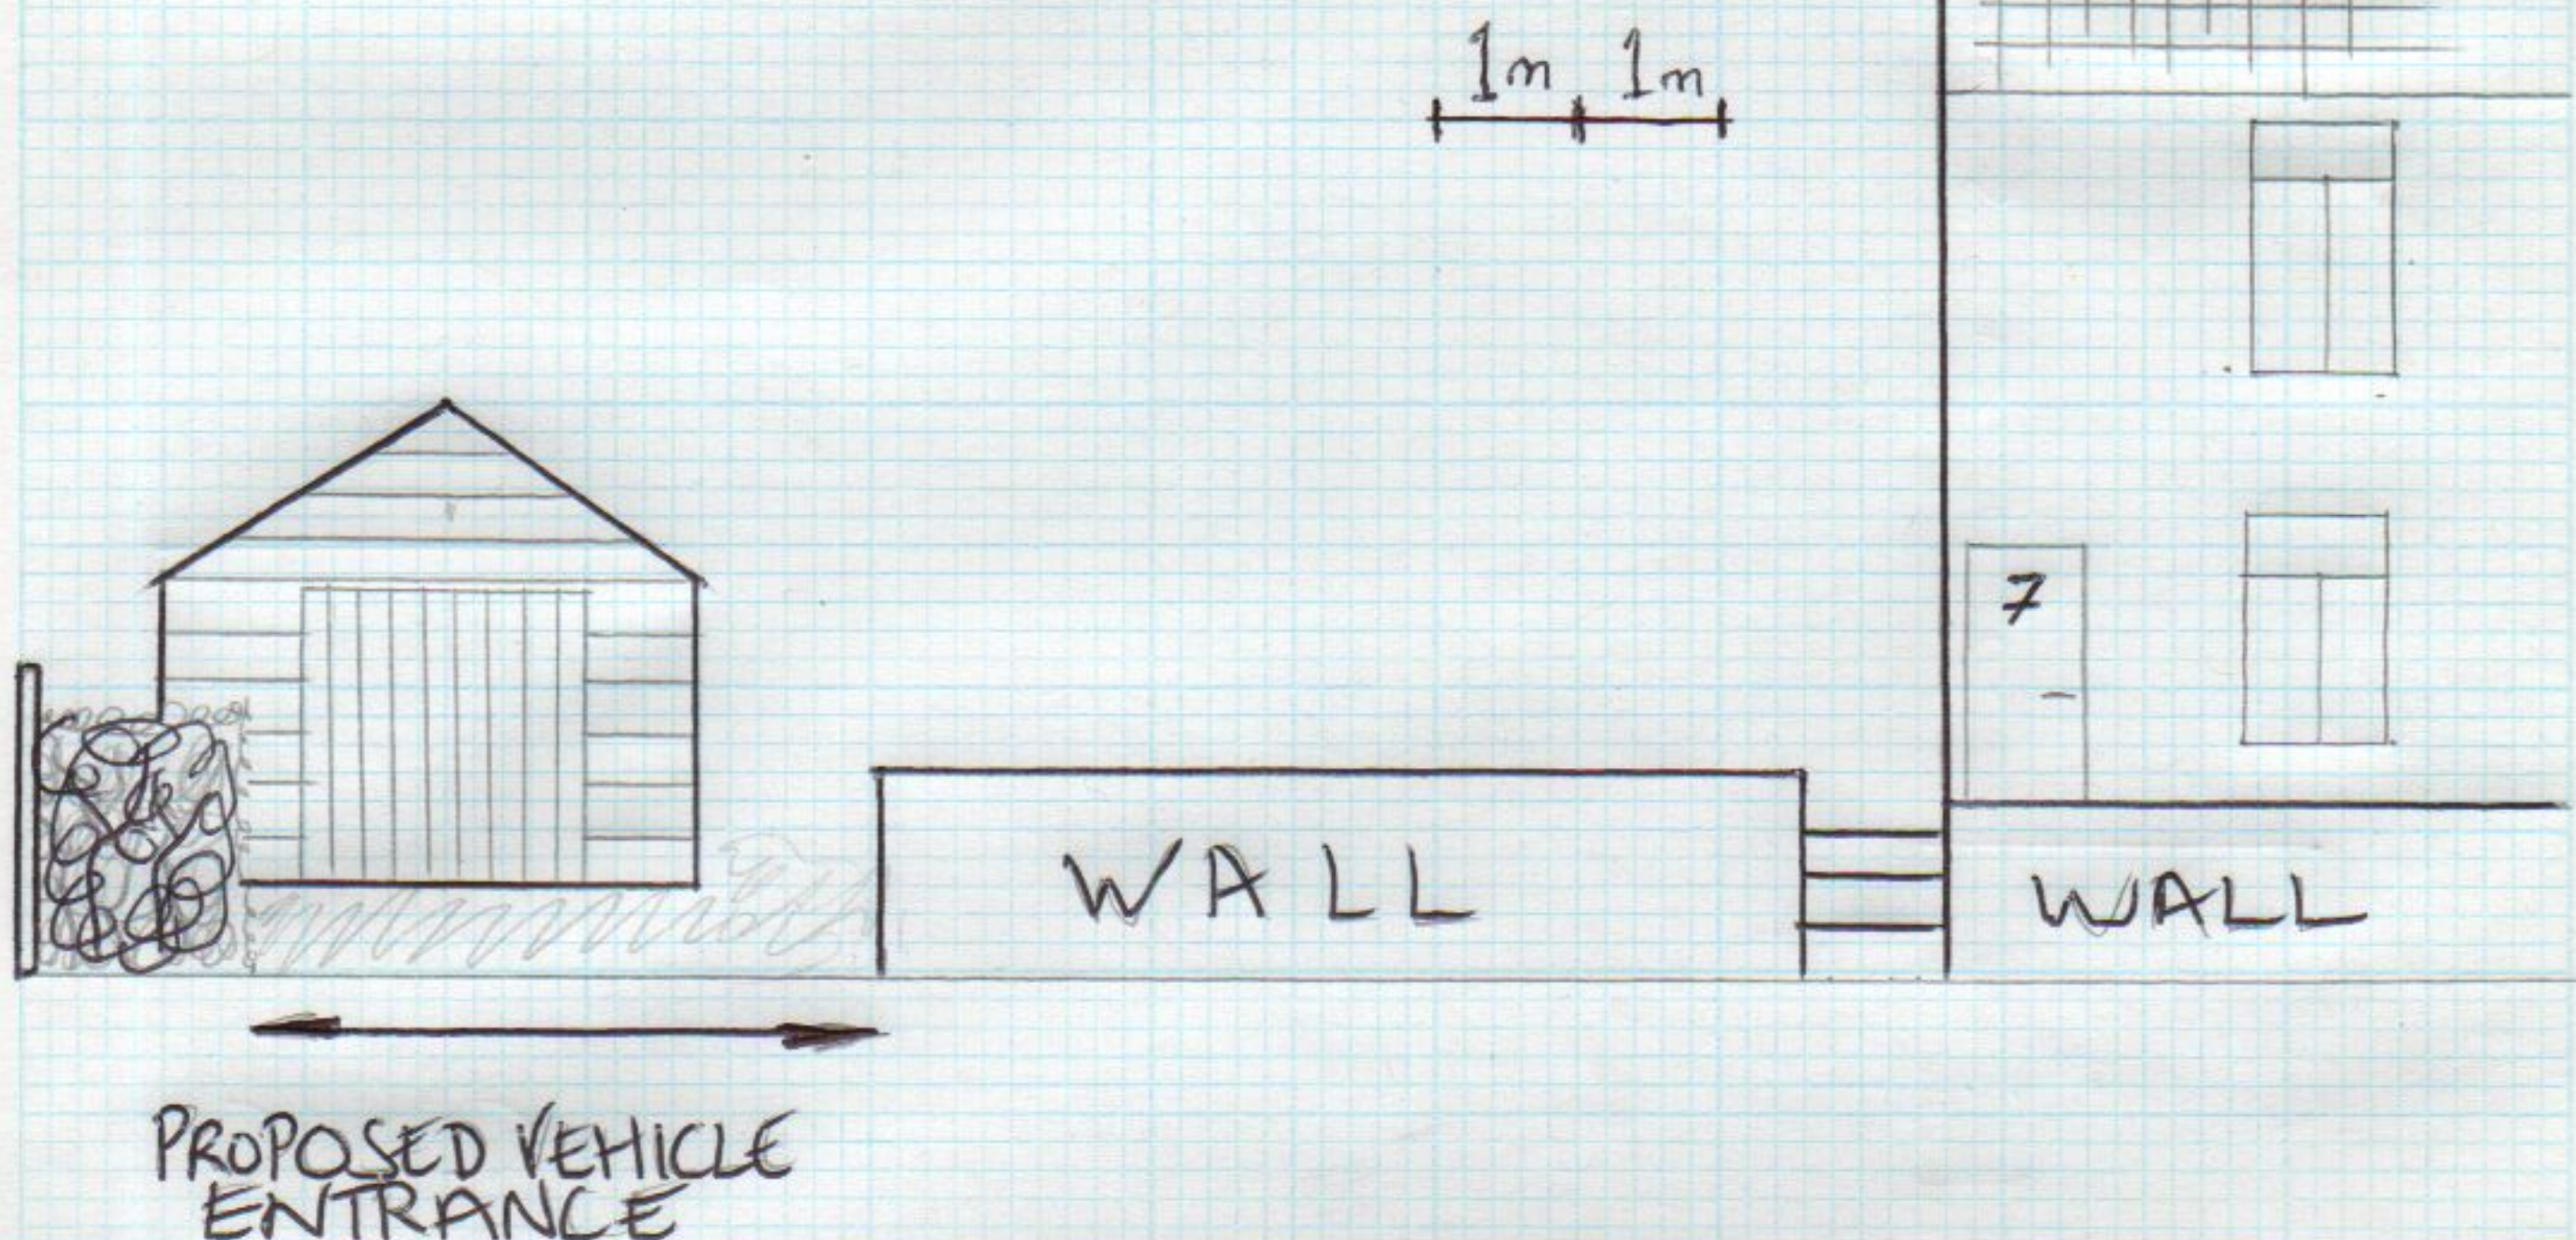

EXISTING FRONT/EAST ELEVATION

APPLICANT N. WELFORD
28/7/2026

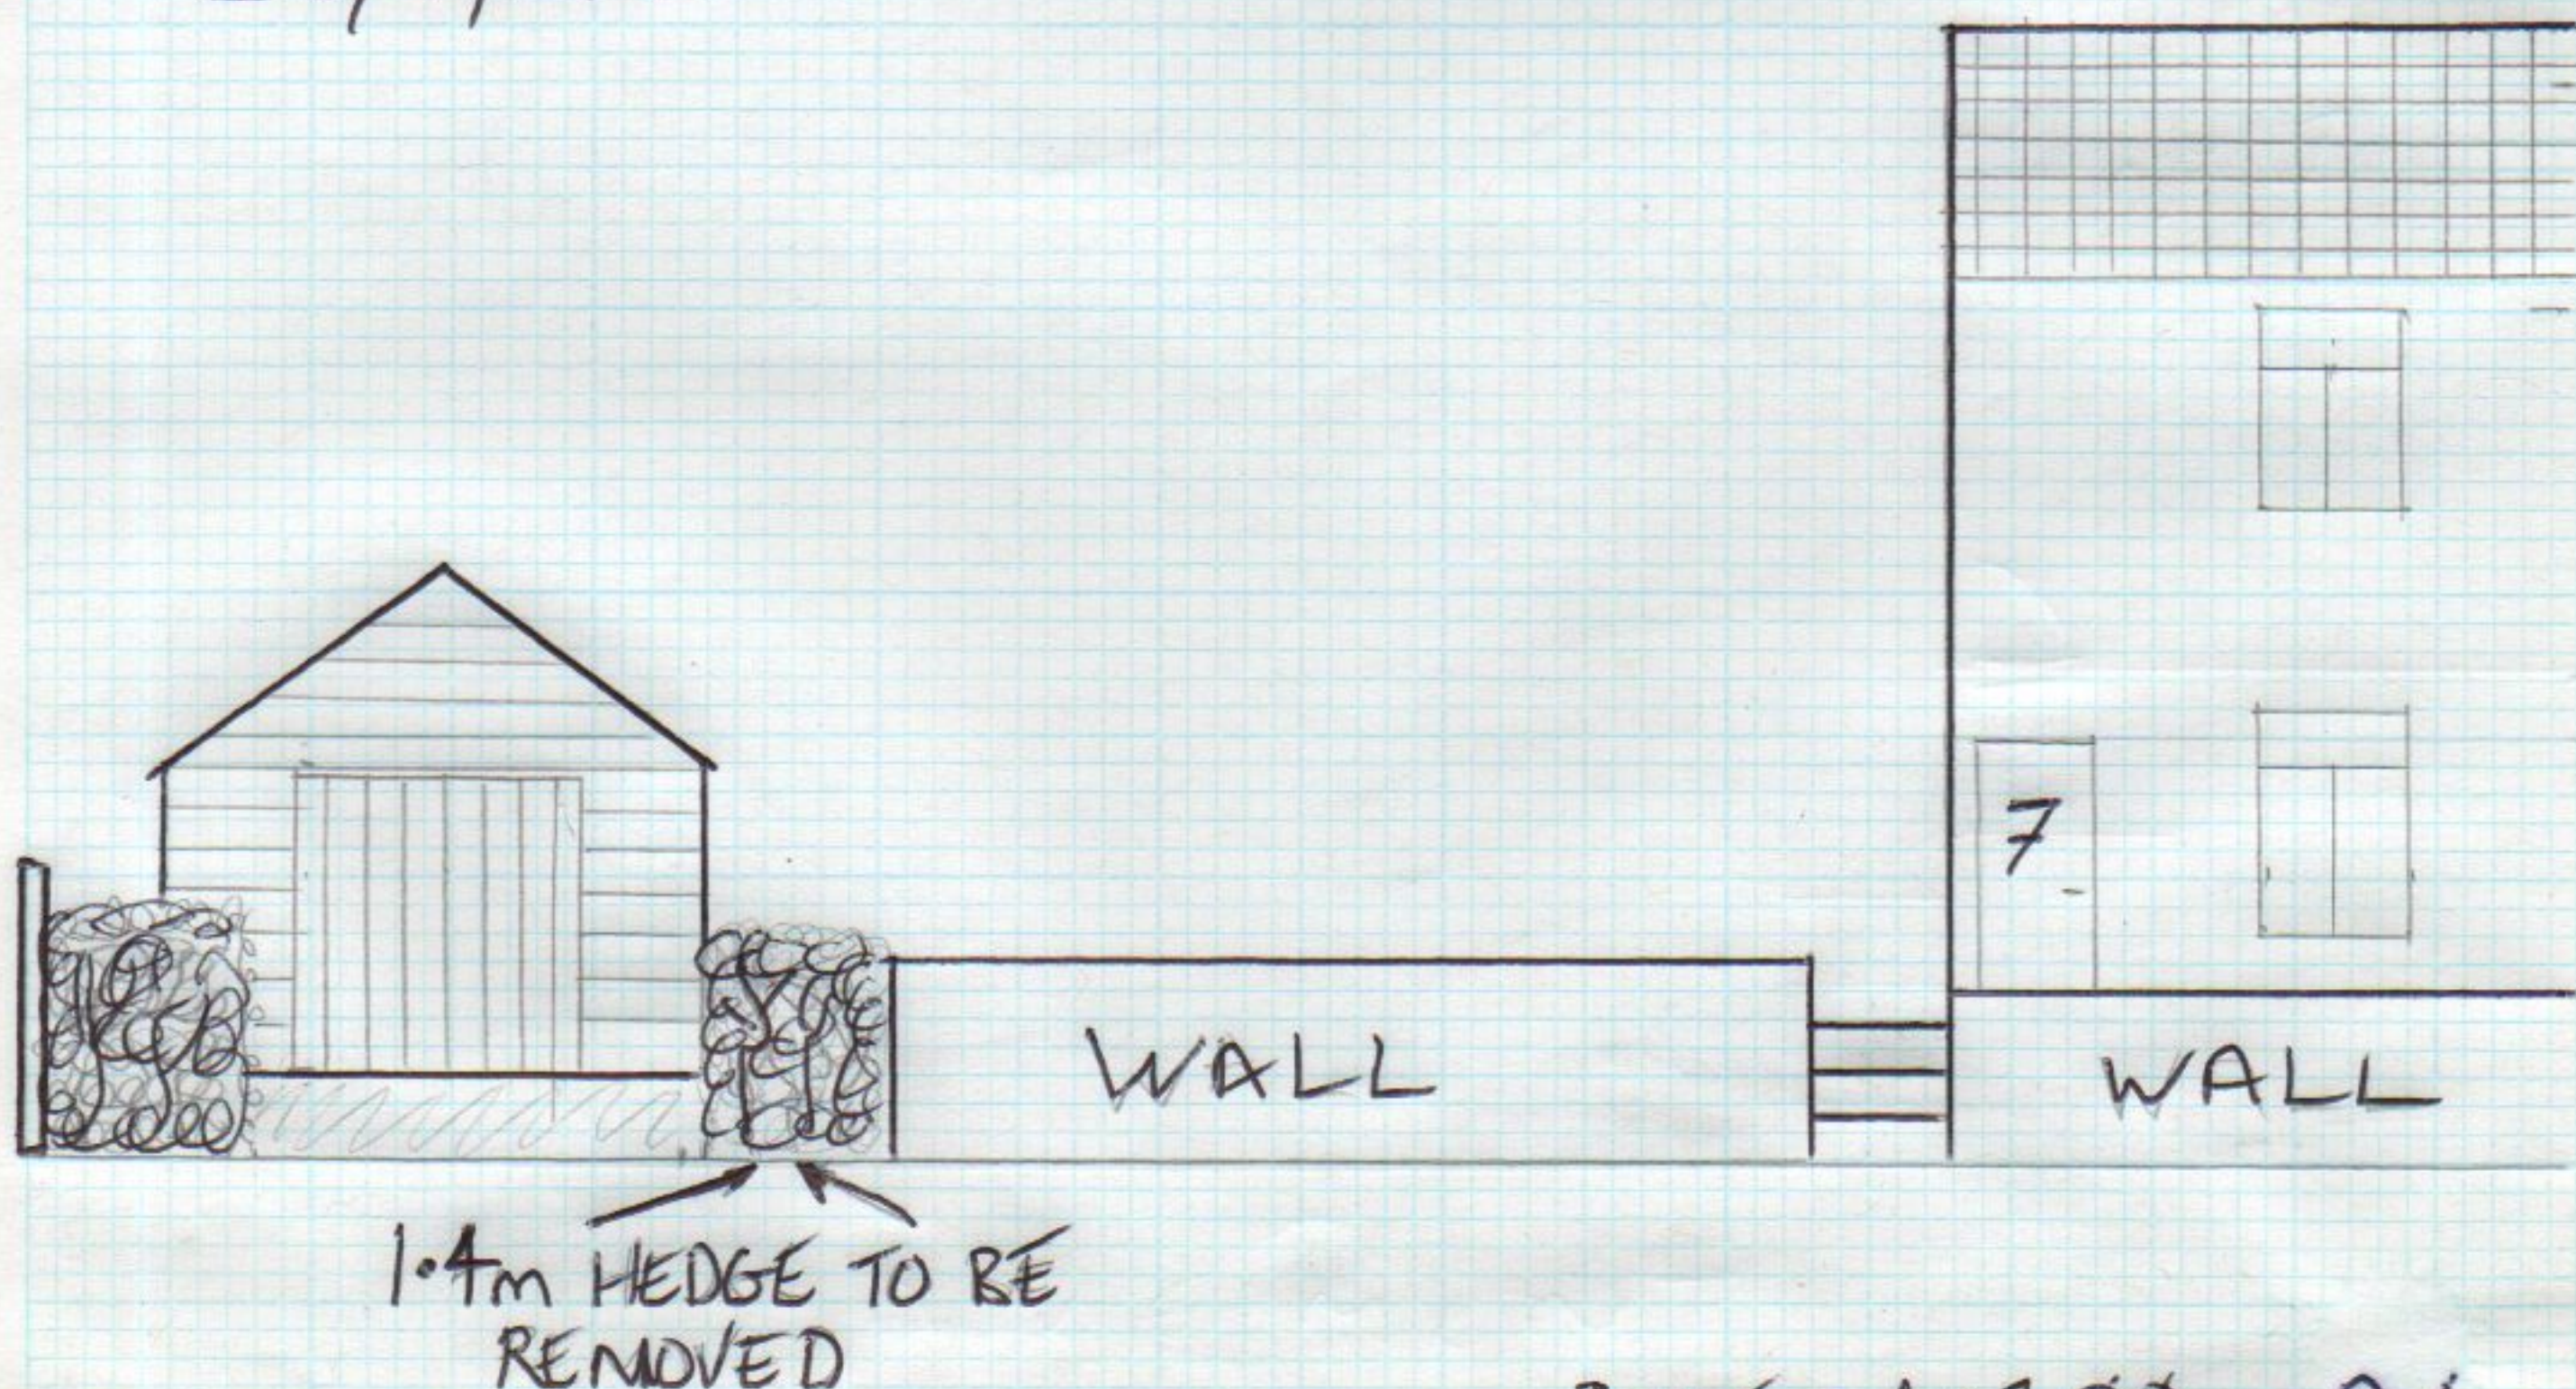

SCALE = 1:100 A4