



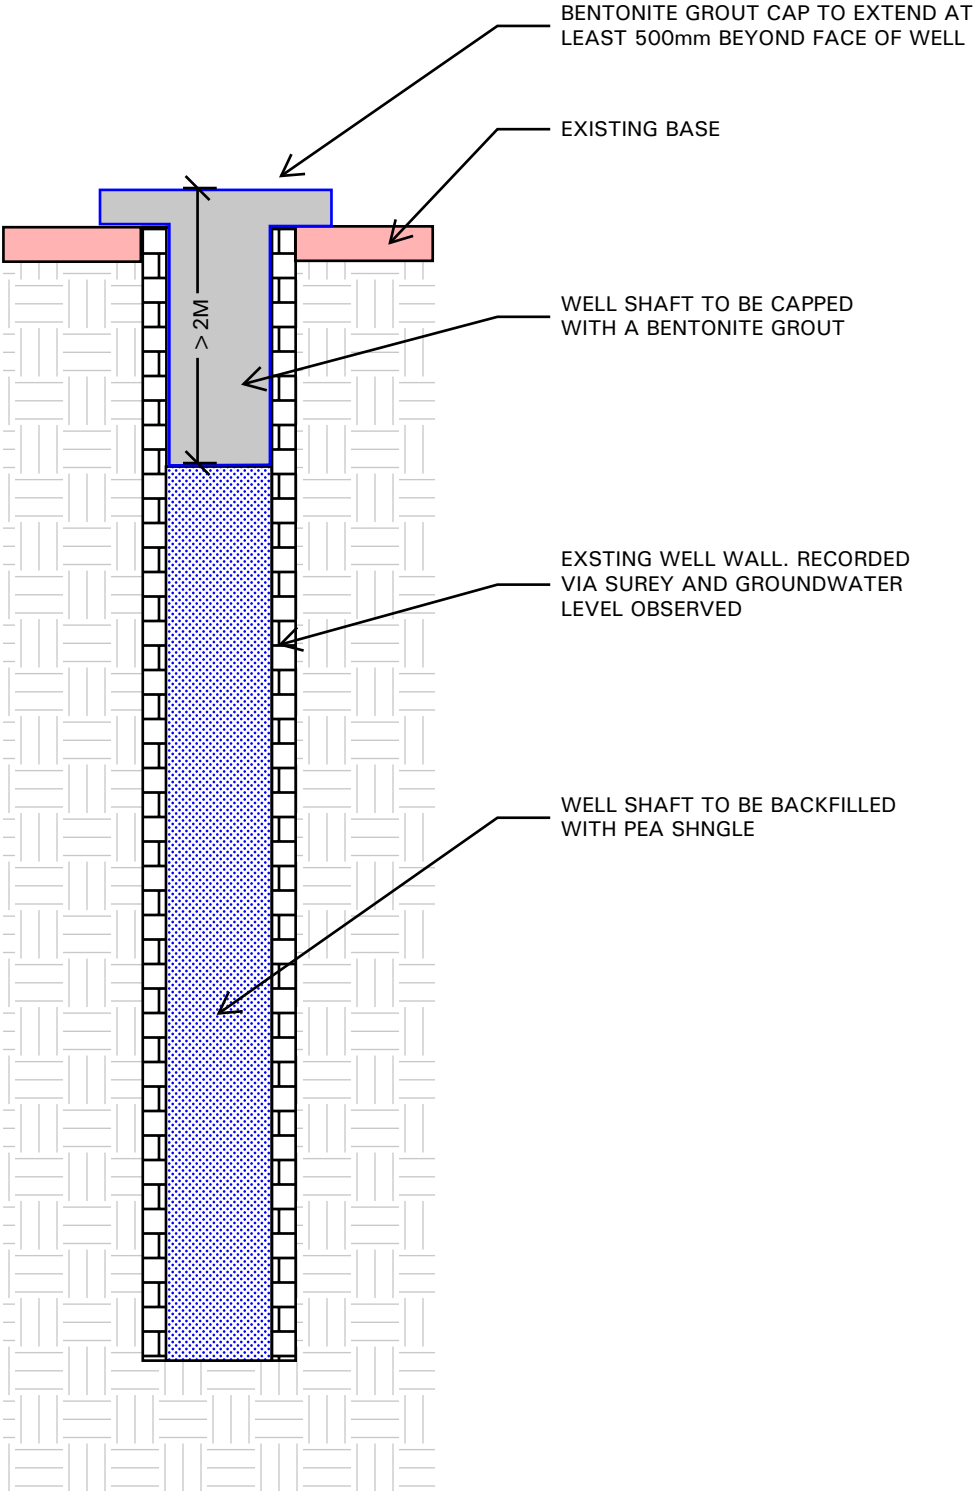

DETAIL A - EXISTING WELL BACKFILLING PROPOSAL

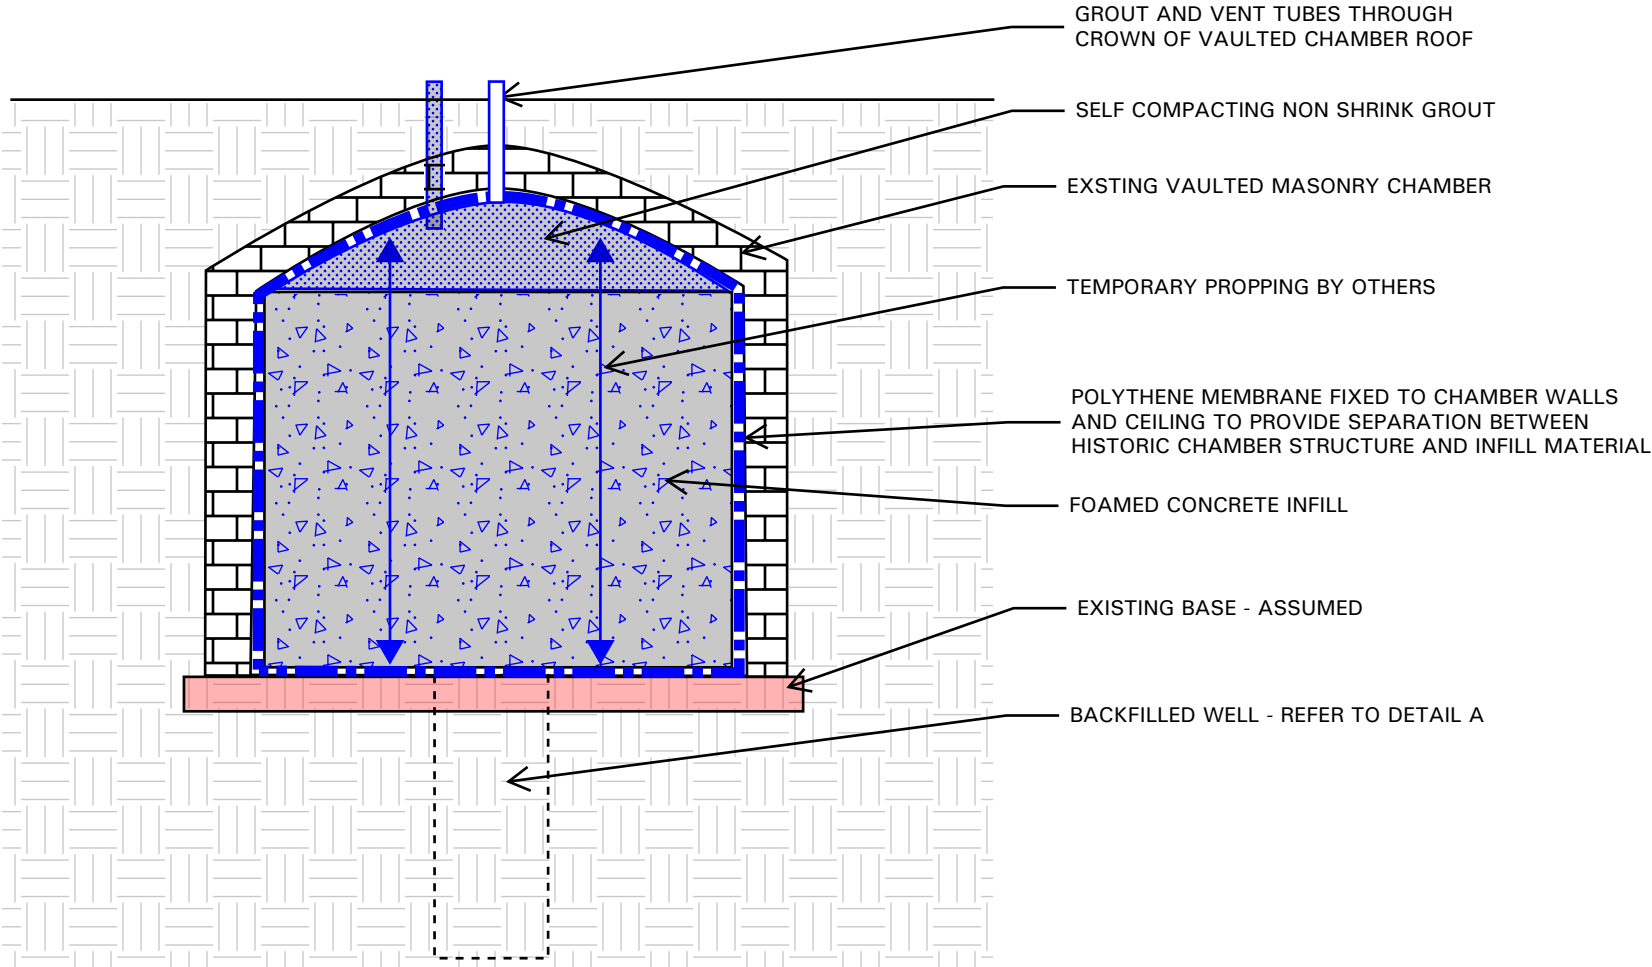

DETAIL B - EXISTING BELOW GROUND CHAMBER BACKFILLING PROPOSAL

PROPOSED SEQUENCE OF WORKS

1. BACKFILL EXISTING WELL AS DESCRIBED IN DETAIL A
2. PROVIDE TEMPORARY PROPPING TO SECURE SPACE AND INSTALL POLYTHENE MEMBRANE TO ALL SURFACES
3. INSTALL GROUT AND VENT TUBES THROUGH VAULTED ROOF AND SEAL ONTO MEMBRANE
4. FILL CHAMBER WITH FOAMED CONCRETE FROM A LETTERBOX SHUTTER AT THE ENTRANCE TO THE CHAMBER AS HIGH AS PRACTICAL
5. USE THE GROUT TUBE TO FILL THE REMAINING VOID USING A SELF COMPACTING NON SHRINK GROUT

NOTES:					Job TOTTENHAM HOUSE WALLED GARDEN BUILDINGS				Title WELL AND CHAMBER BACKFILLING PROPOSALS		MBP Consulting Engineers 88 Kingsway London WC2B 6AA T 020 7240 1191 E london@mbp-uk.com W mbp-uk.com
					Scale NTS	Date MAR '26	By PT	Checked TH	Drawing Number 10443-MBP-XX-XX-SK-S-0301	Revision P01	
					Status PRELIMINARY						
	P01	11.03.26	PRELIMINARY ISSUE	PT							
	Rev	Date	Description	By							