
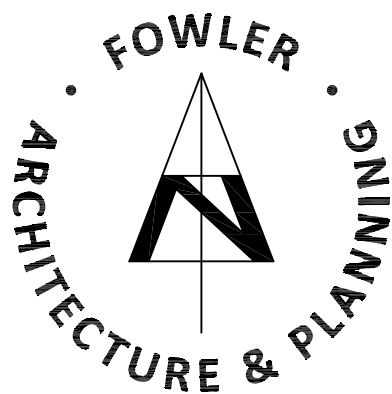


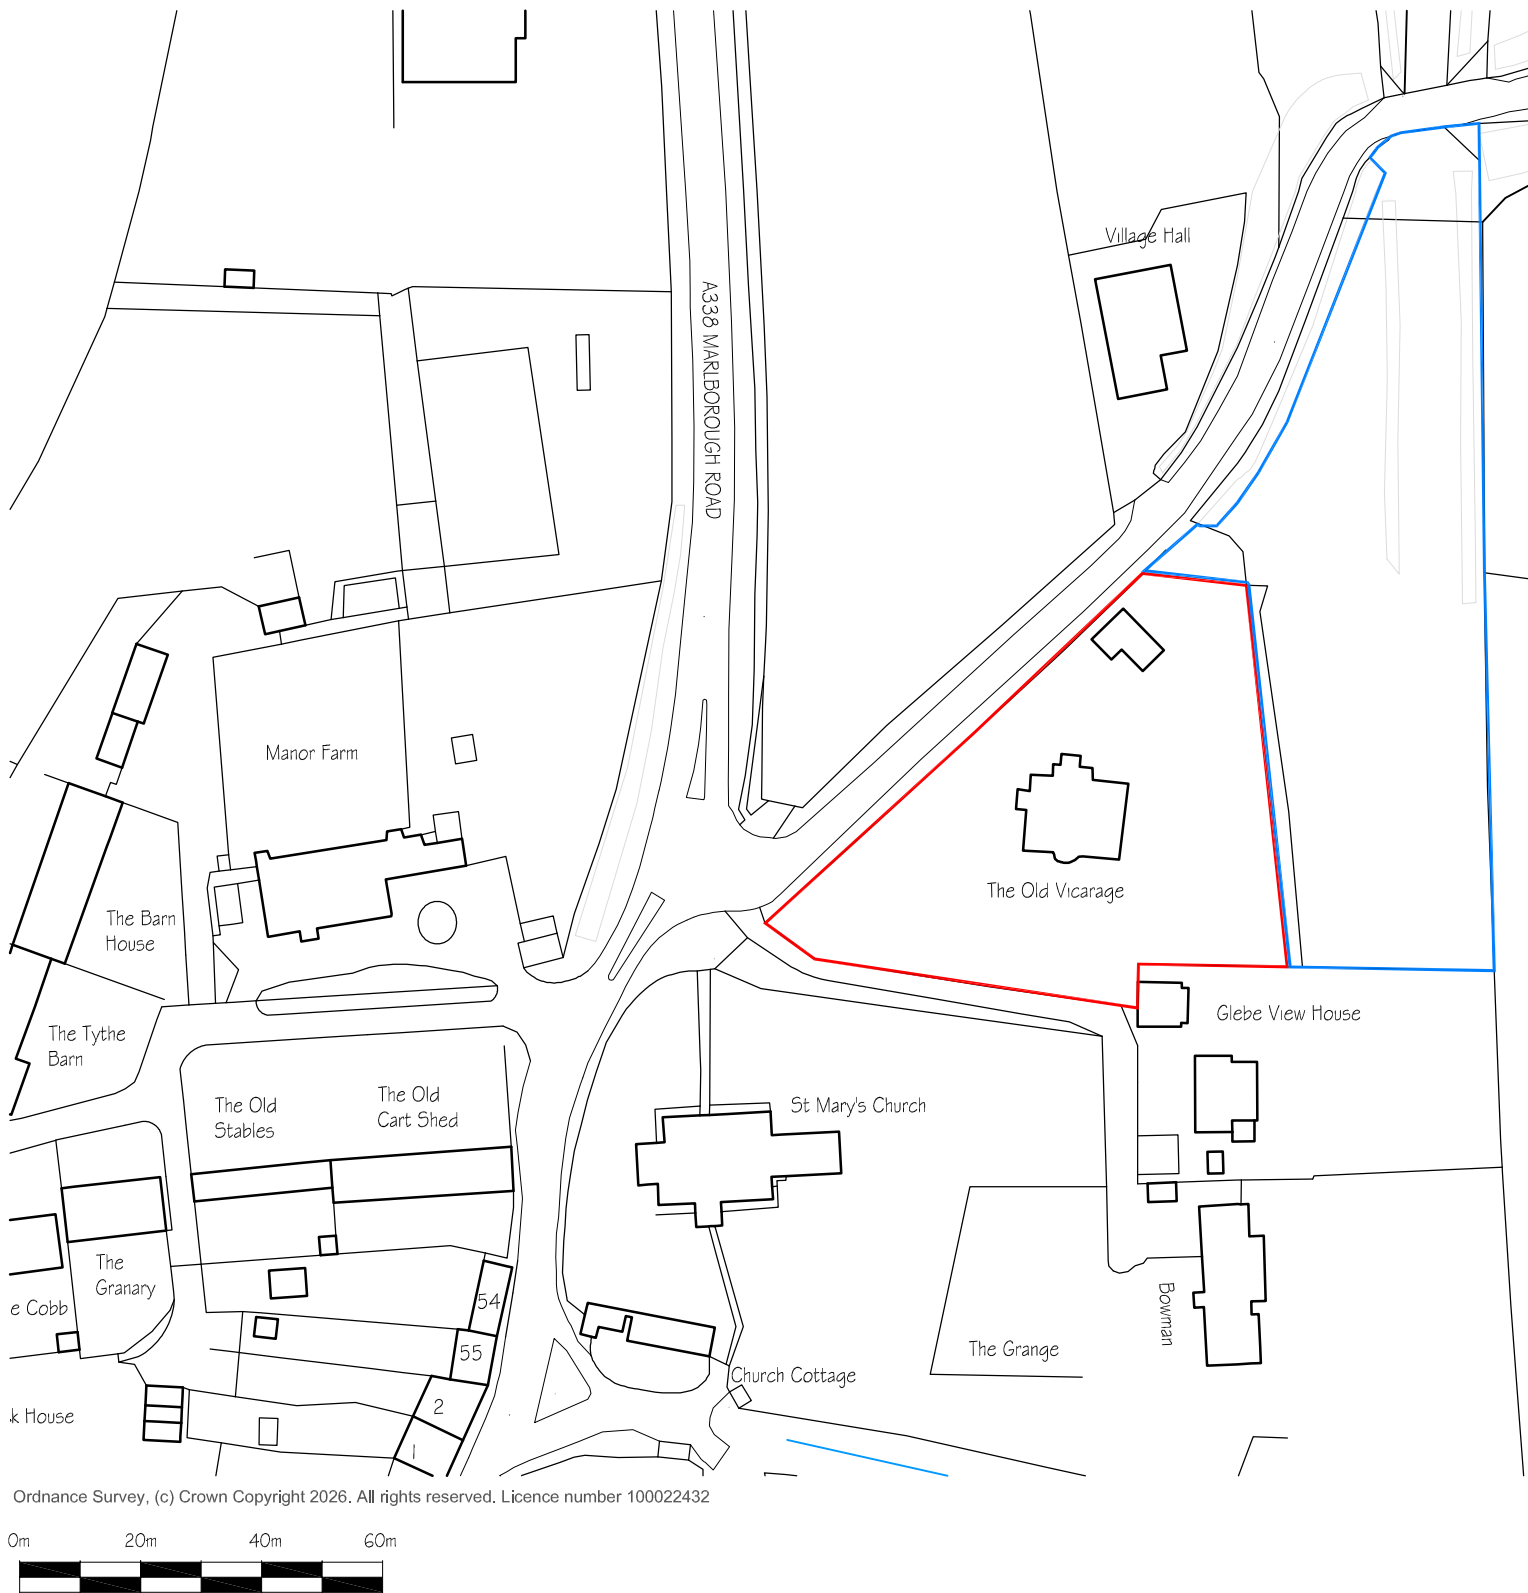

Contractors, Sub Contractors and Suppliers are to check all relevant dimensions and levels of site and buildings before commencing any shop drawings or building work.

This drawing is copyright and may not be reproduced in any part of form without the written consent of Fowler Architecture & Planning

39 High Street
Pewsey
Wiltshire
SN9 5AF
tel (01672) 569444

enquiries@faap.co.uk

project

THE OLD VICARAGE
Collingbourne Kingston

drawing

Location Plan

scale
1:1250 @ A4

drawn by
AL

date
July '26

251204-01

drawing no

-
rev