

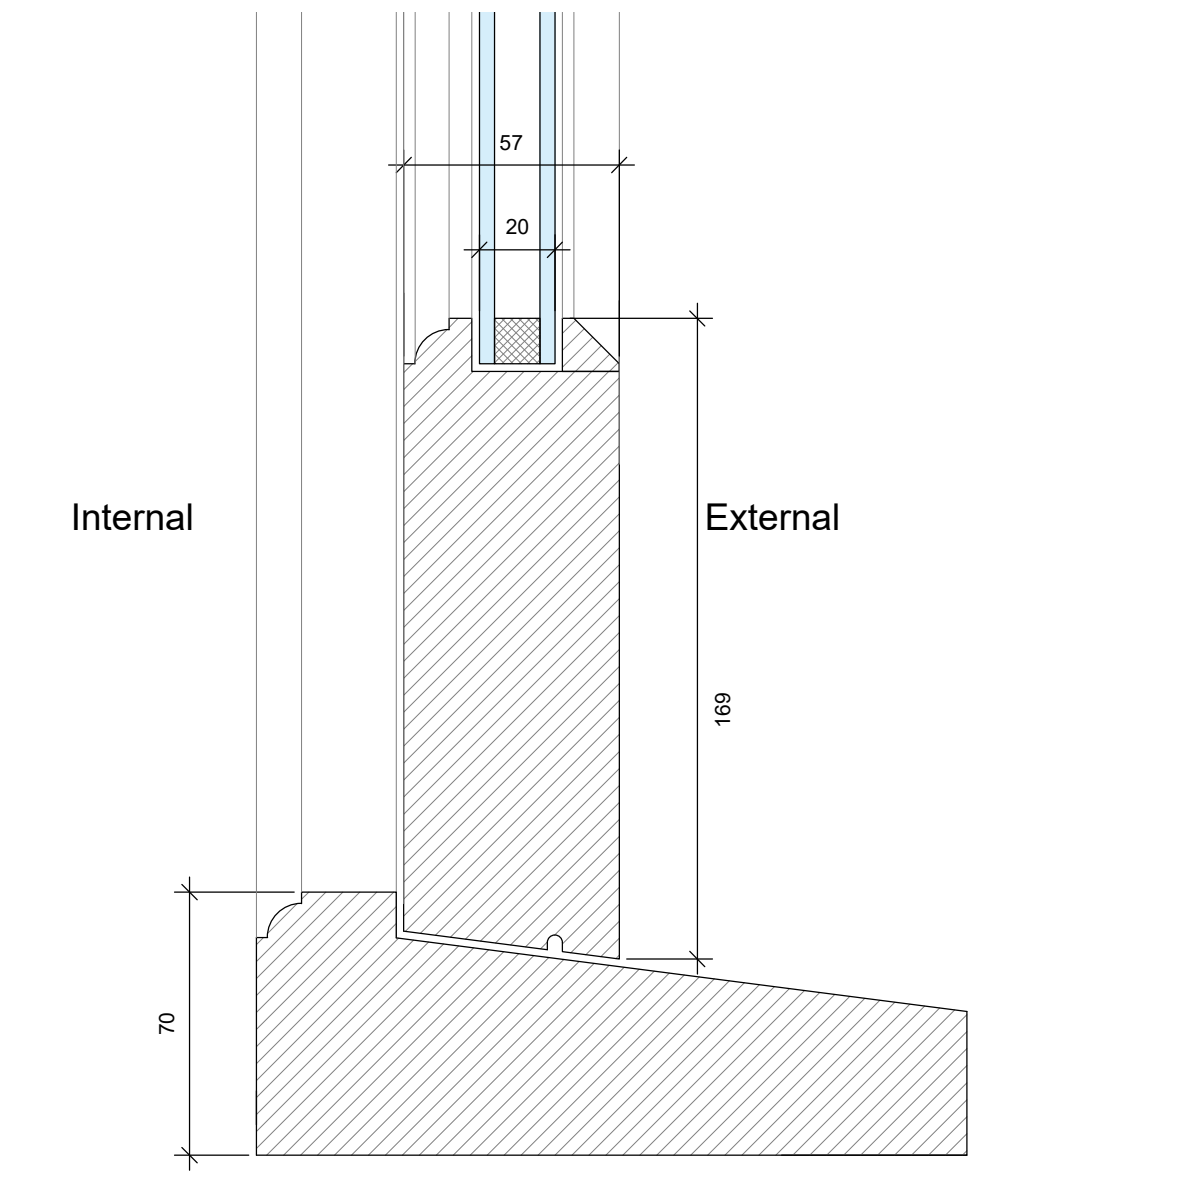
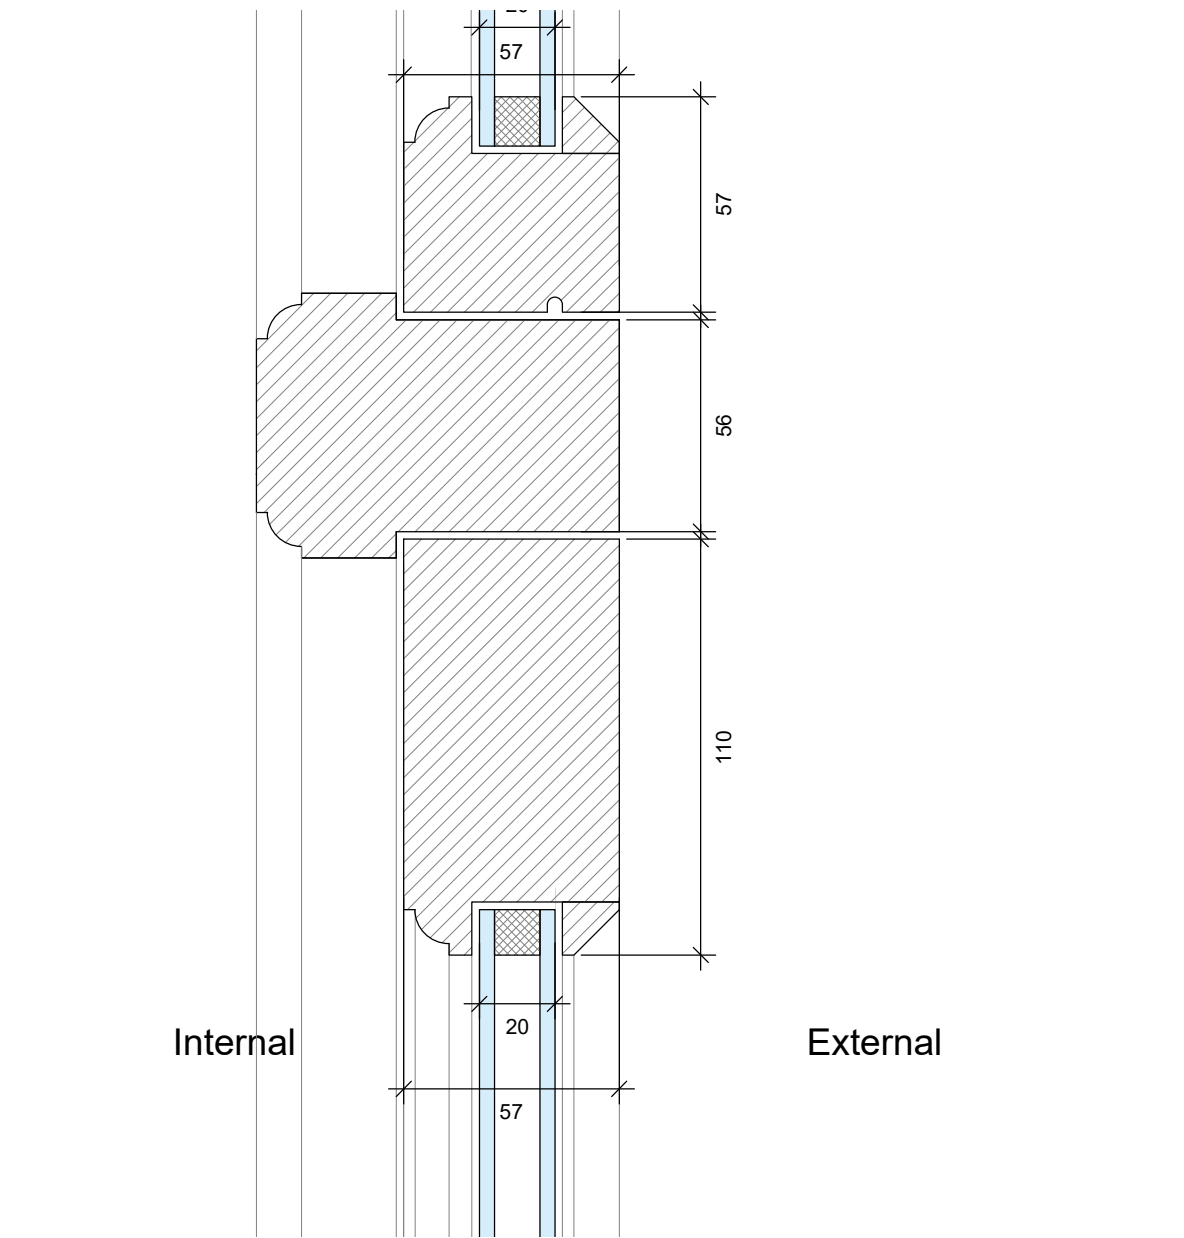


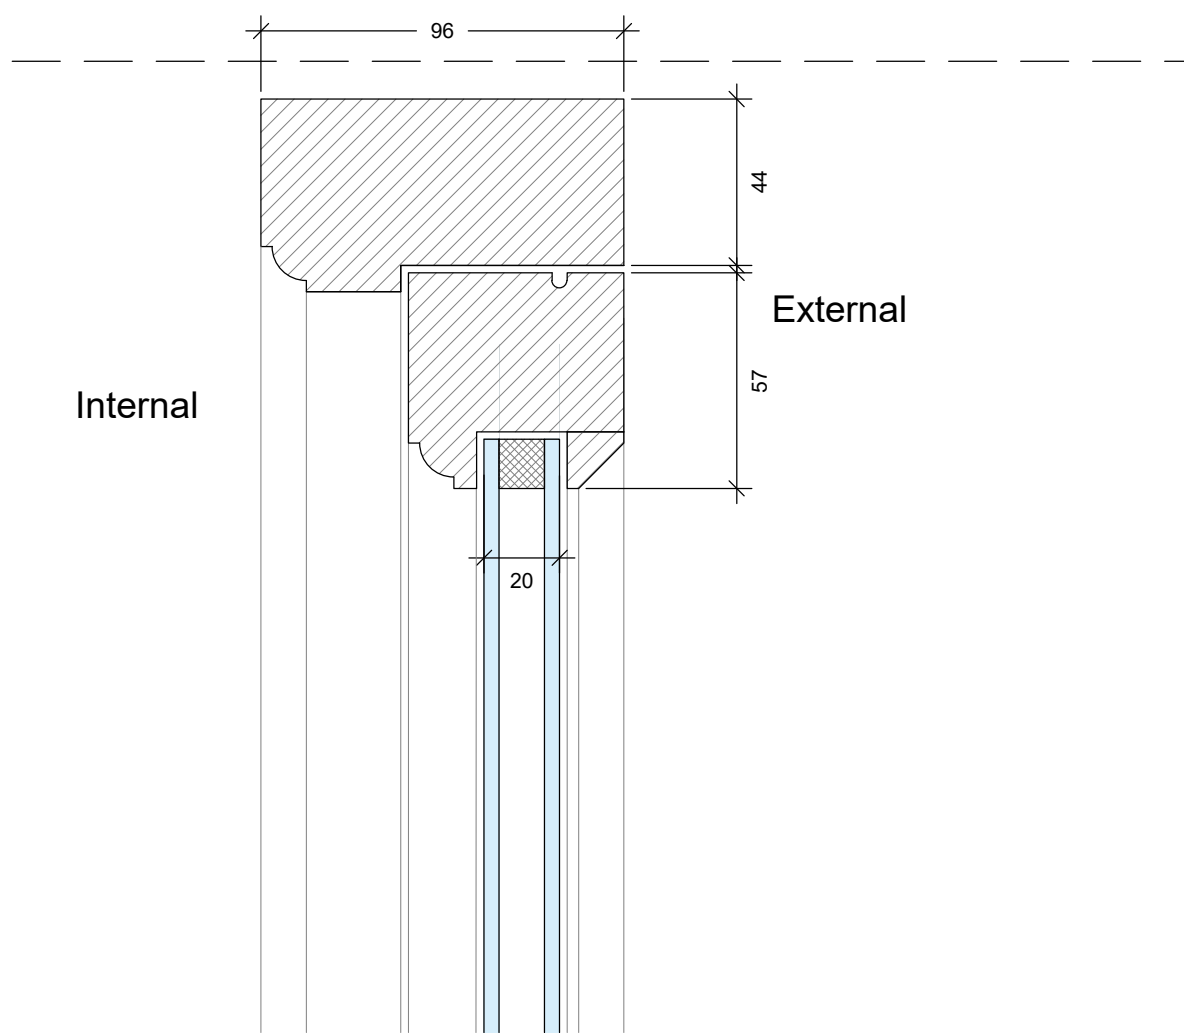

2 TYPICAL DOOR SECTION DETAILS
1:2

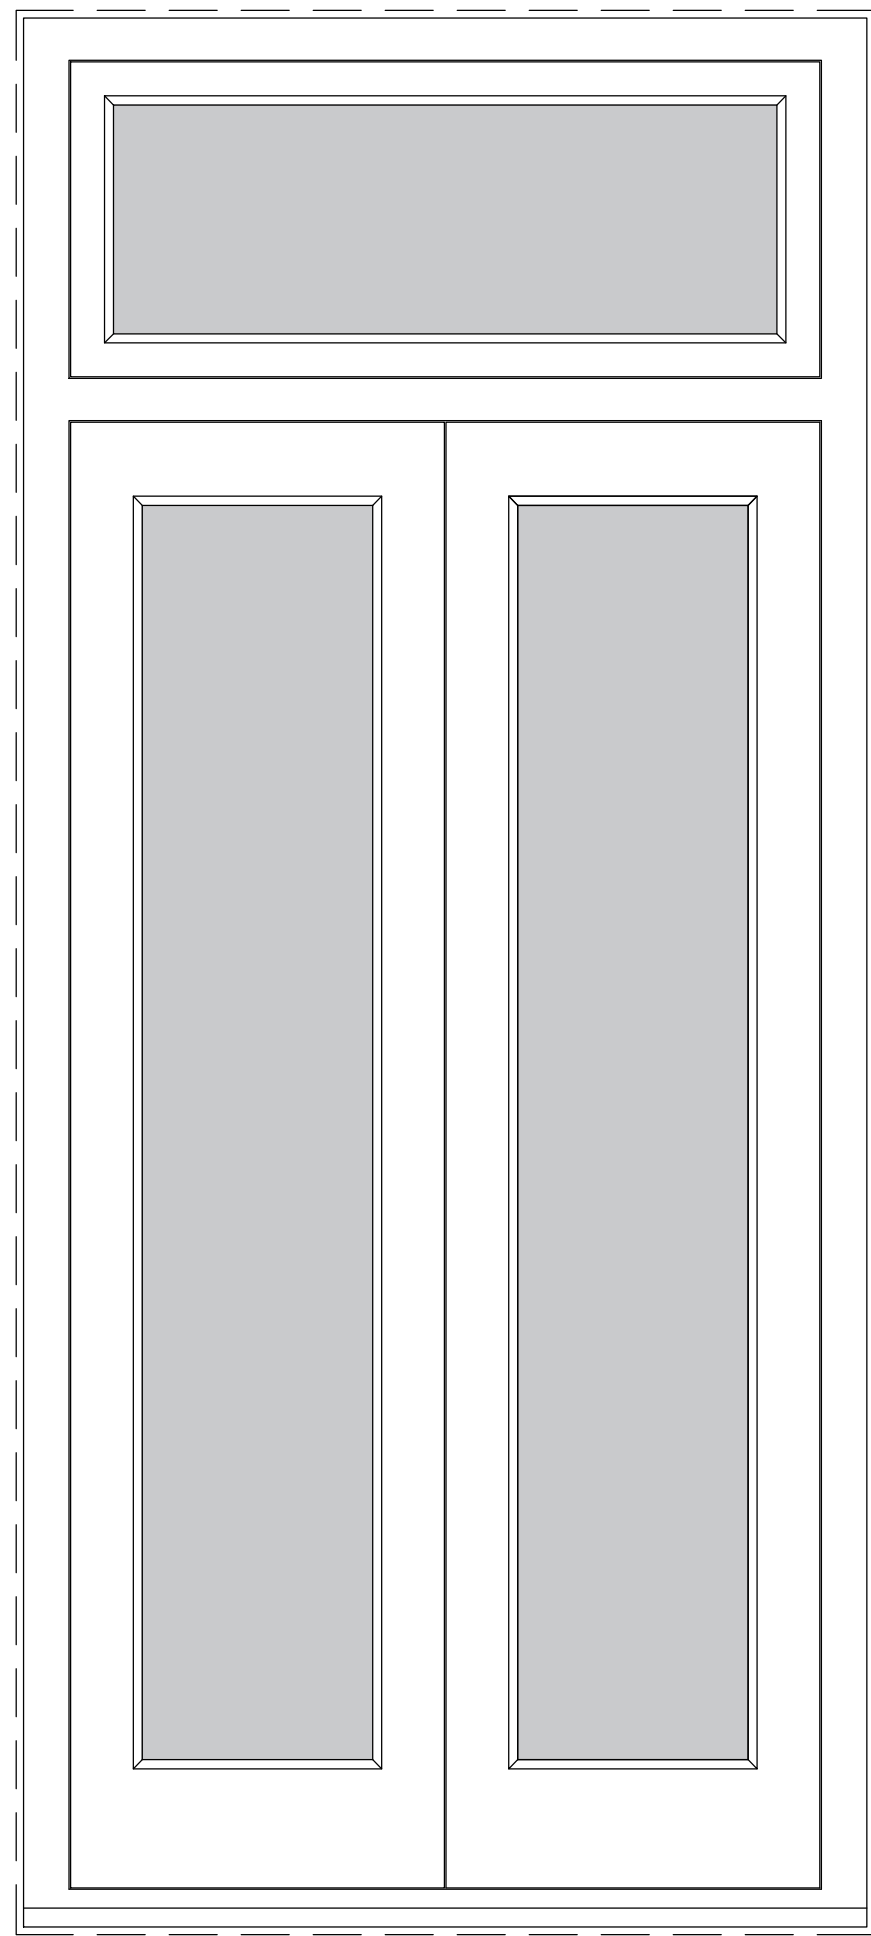


1 TYPICAL DOOR EXTERNAL ELEVATION
1:10




Door Joinery Detail

Type - Casement Double Door CDD1
Timber - Acoya
Glazing - Heritage Style Slim Double Glazed
(4-12-4 Glass-Low E Argon Gas Fill-Glass)
Glazing Bars - None
Toplight - Openable Glazed Toplight


Note
D.00.05 & D.00.06 to be obscured glazing
Details developed with Ben Smith Joinery to
meet and comply with heritage requirements and
bespoke glazing.

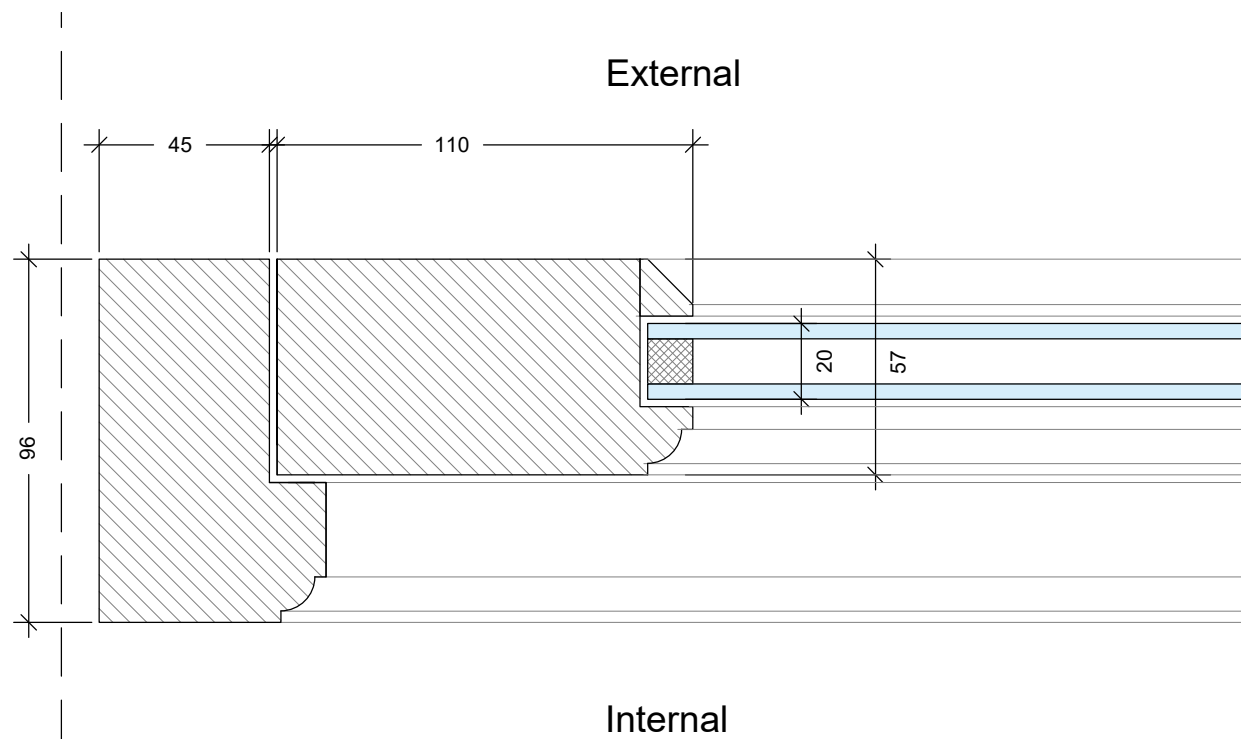

3 TYPICAL DOOR PLAN DETAILS
1:2

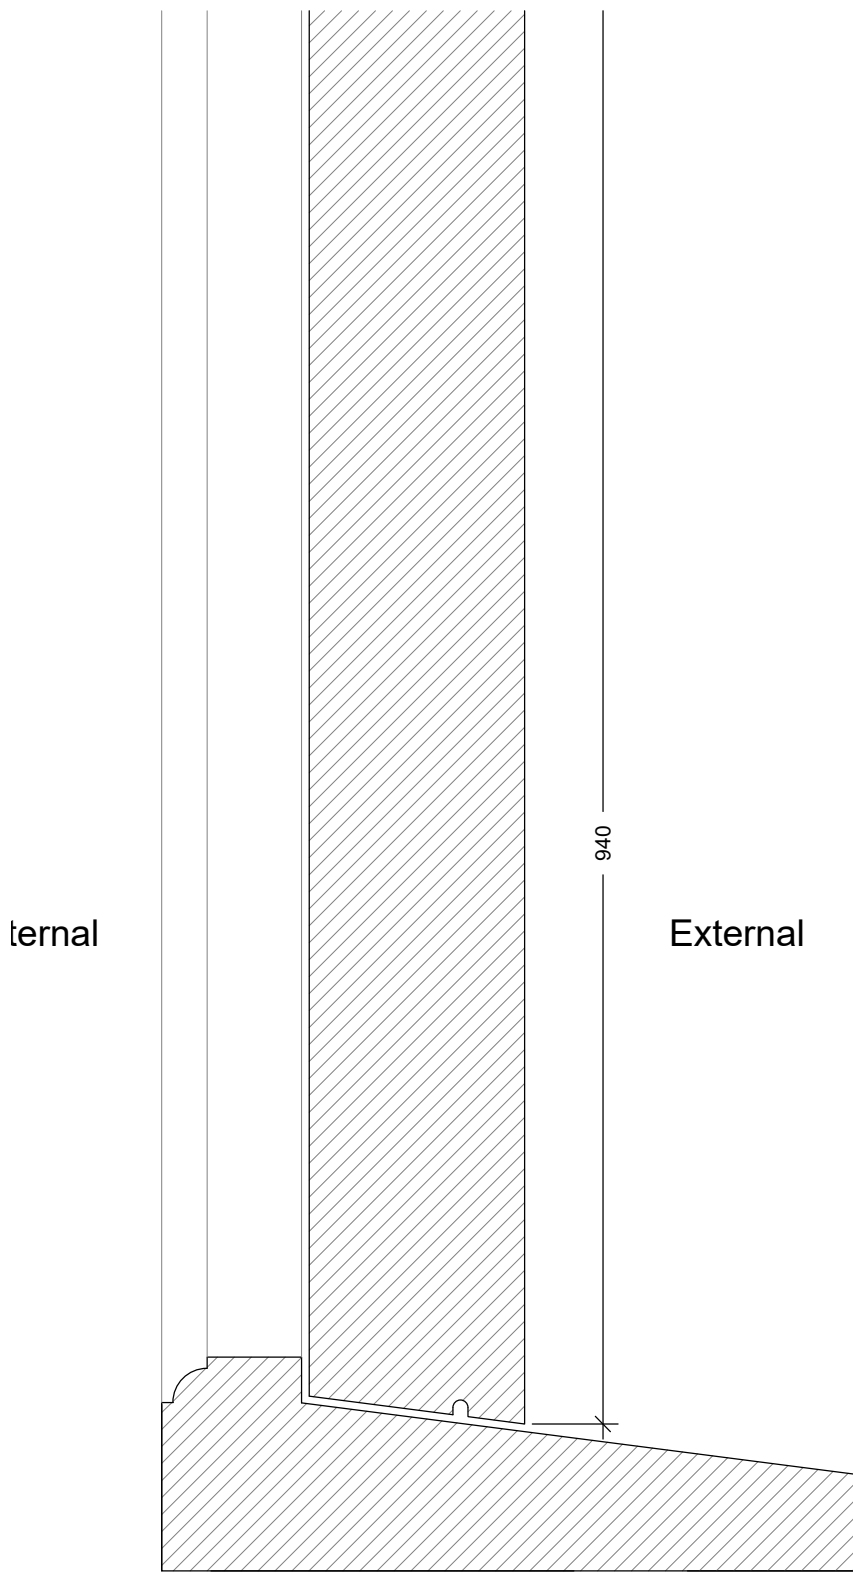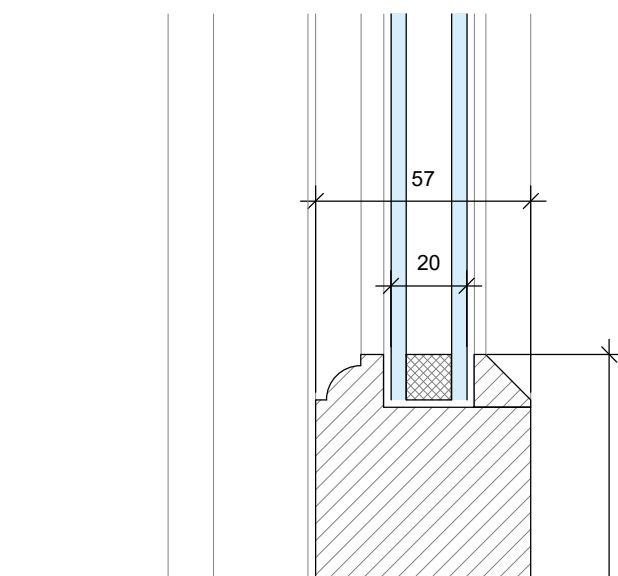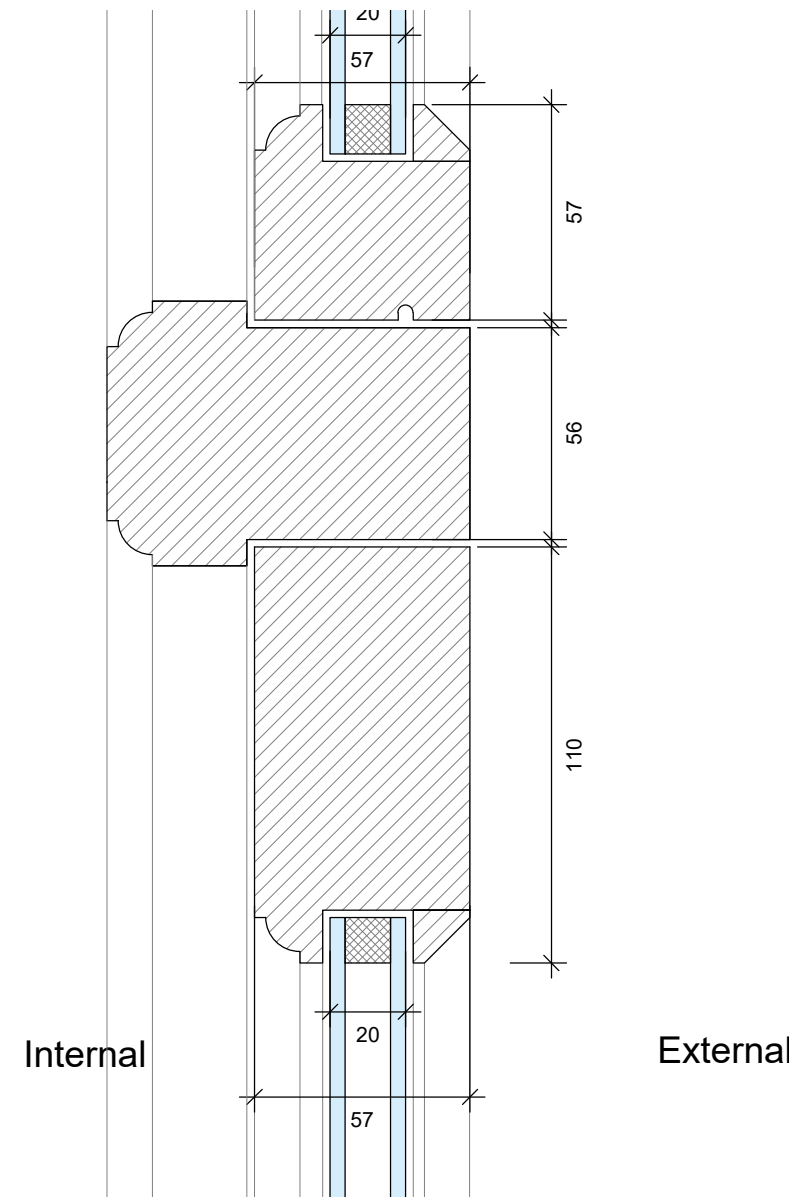

5 MAIN ENTRANCE DOOR SECTION DETAILS
1:2

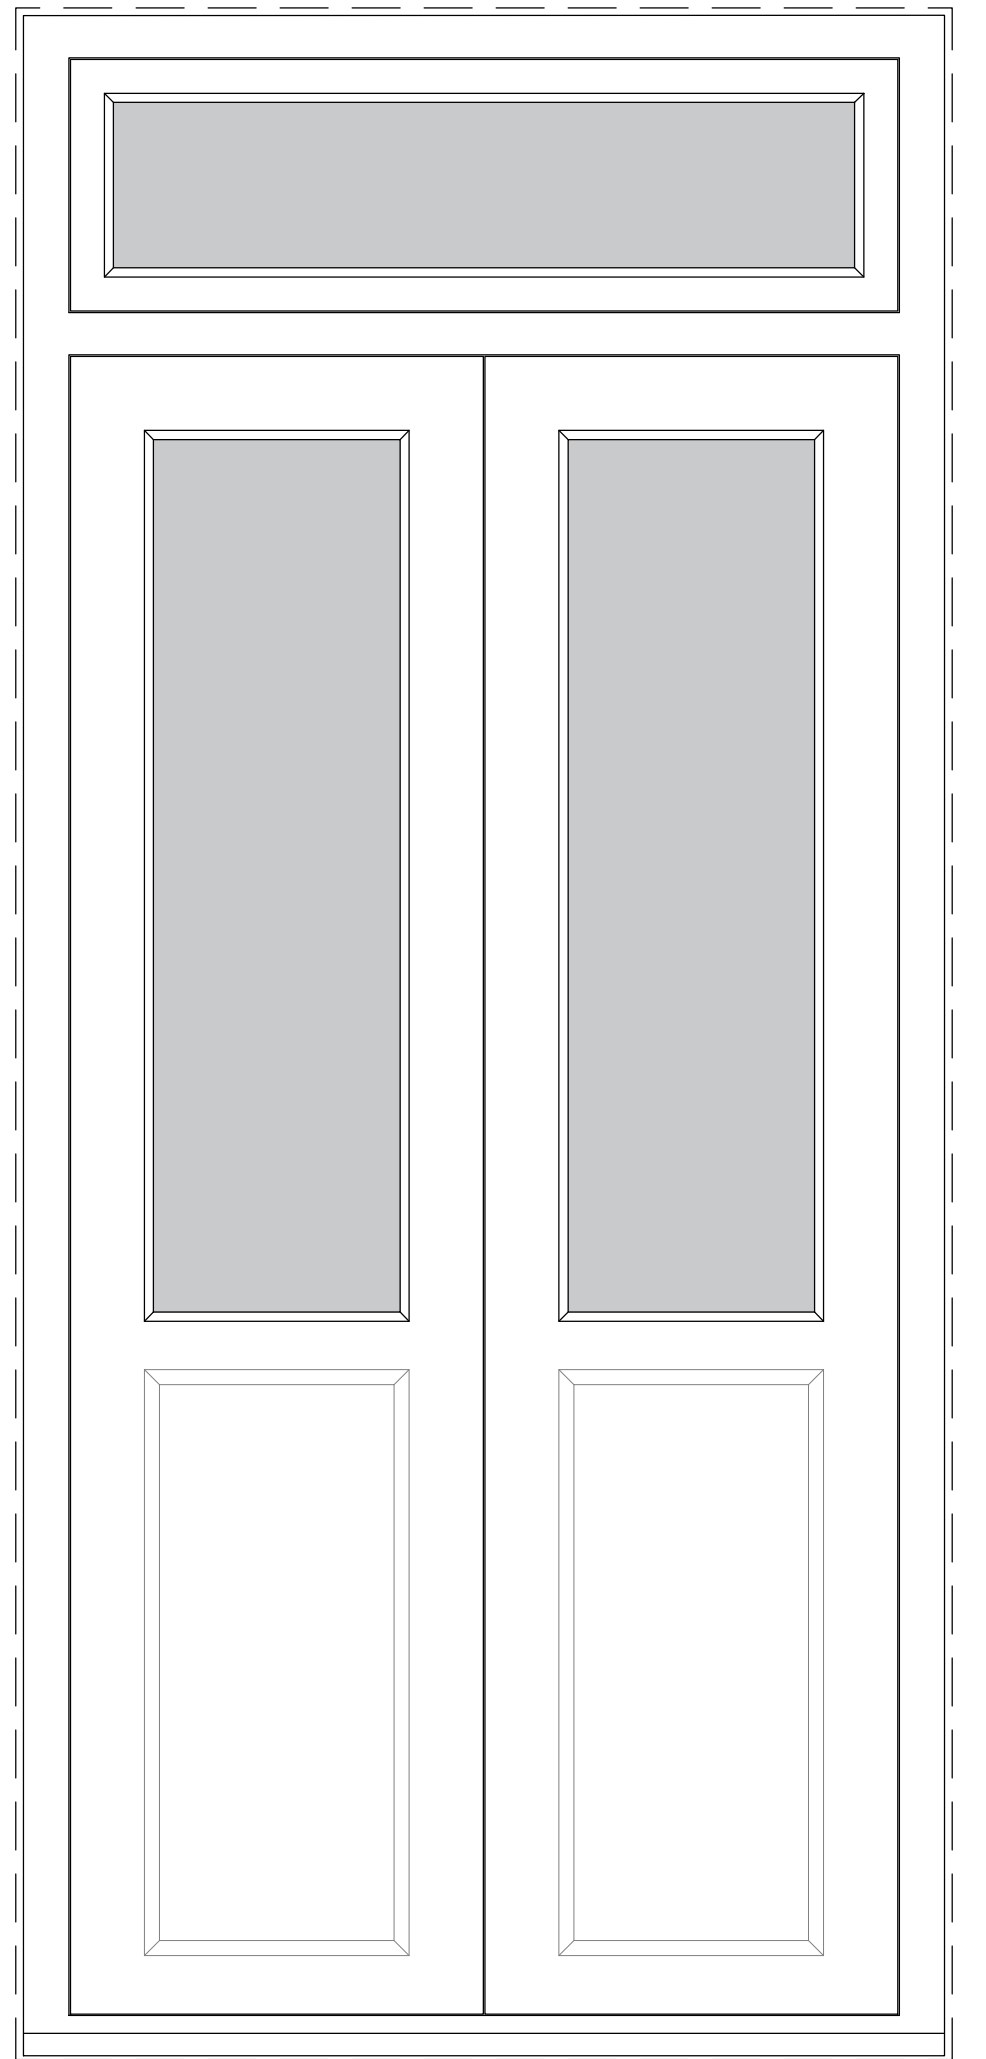


4 MAIN ENTRANCE DOOR EXTERNAL ELEVATION
1:10

Door Joinery Detail


Type - Casement Entrance Door CED1
Timber - Acoya
Glazing - Heritage Style Slim Double Glazed
(4-12-4 Glass-Low E Argon Gas Fill-Glass)
Glazing Bars - None
Toplight - Openable Glazed Toplight

Note
Details developed with Ben Smith Joinery to
meet and comply with heritage requirements and
bespoke glazing.

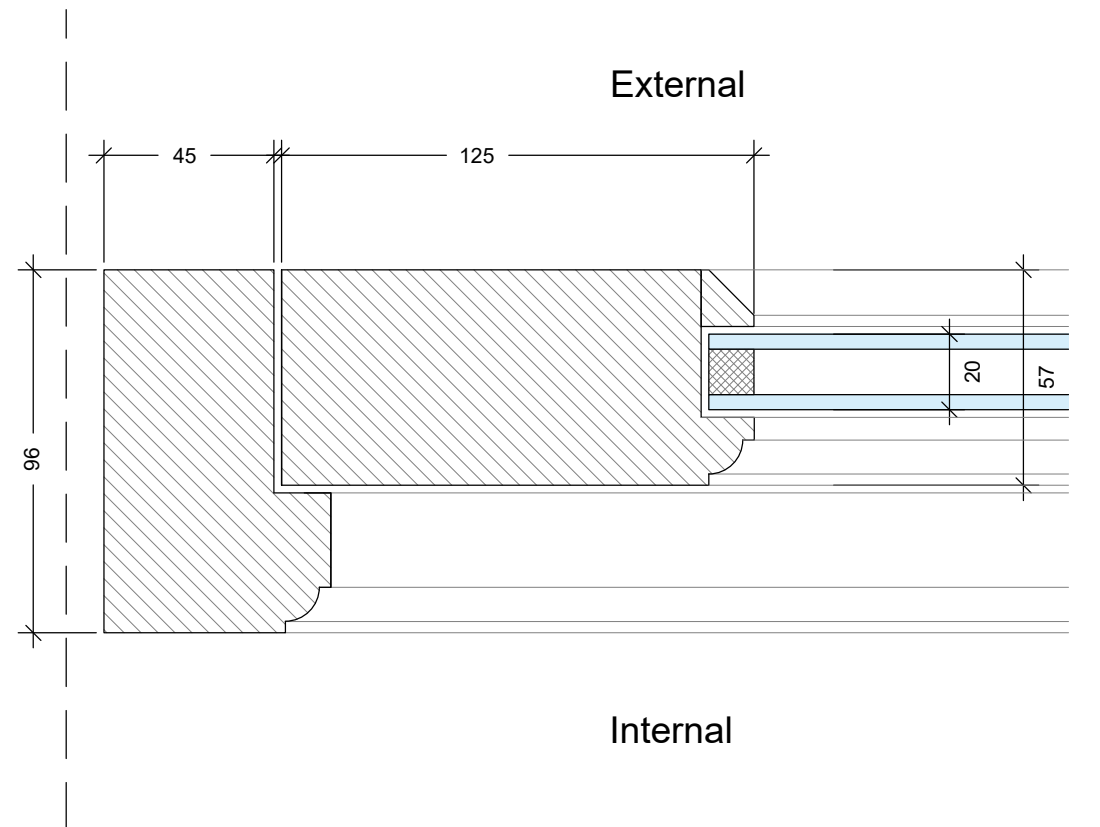

6 MAIN ENTRANCE DOOR PLAN DETAILS
1:2

Final window joinery package to be manufactured
and installed by Ben Smith Joinery

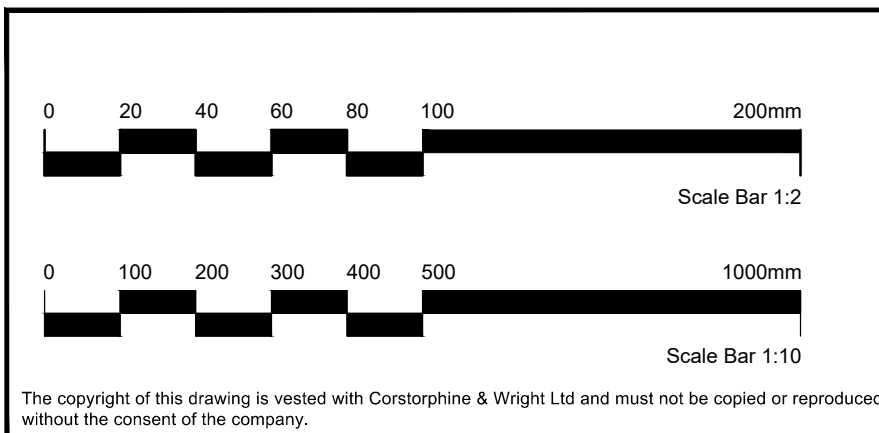

T-10	Scale Bar Added	05.08.26	SM	MS
T-09	Annotation Amended	15.07.26	SM	MS
T-08	Section 73 Issue	07.05.26	SM	MS
T-07	Revisions Following Conservation Comments	02.03.26	SM	MS
T-06	Final Tender Issue	16.12.25	SM	MS
T-05	Tender Issue	1.12.25	SM	MS
T-04	Planning/Listed Building Condition Discharge Issue	07.11.25	SM	MS
T-03	Details Amended	05.11.25	SM	MS
T-02	General Amendments	14.10.25	JM	MS
T-01	First Issue - For Review & Comment	08.10.25	JM	MS
Rev	Description	Date	Draw	Chk

Client Larasian Ltd	Corstorphine & Wright			
Project Cathedral Hotel Salisbury	Fordingbridge Studio 27 Glasshouse Studios, Fryern Court Road, Bургate, Fordingbridge SP6 1QX 01425 6565 906 corstorphine-wright.com			
Drawing Title Typical Window / Door Details Sheet 3	Drawing No. 23007-2092	Revision T-10		
Drawing Status TENDER	Drawn JM	Checked MS	Paper Size A1	Scale 1:10
		Date 08.10.25		