


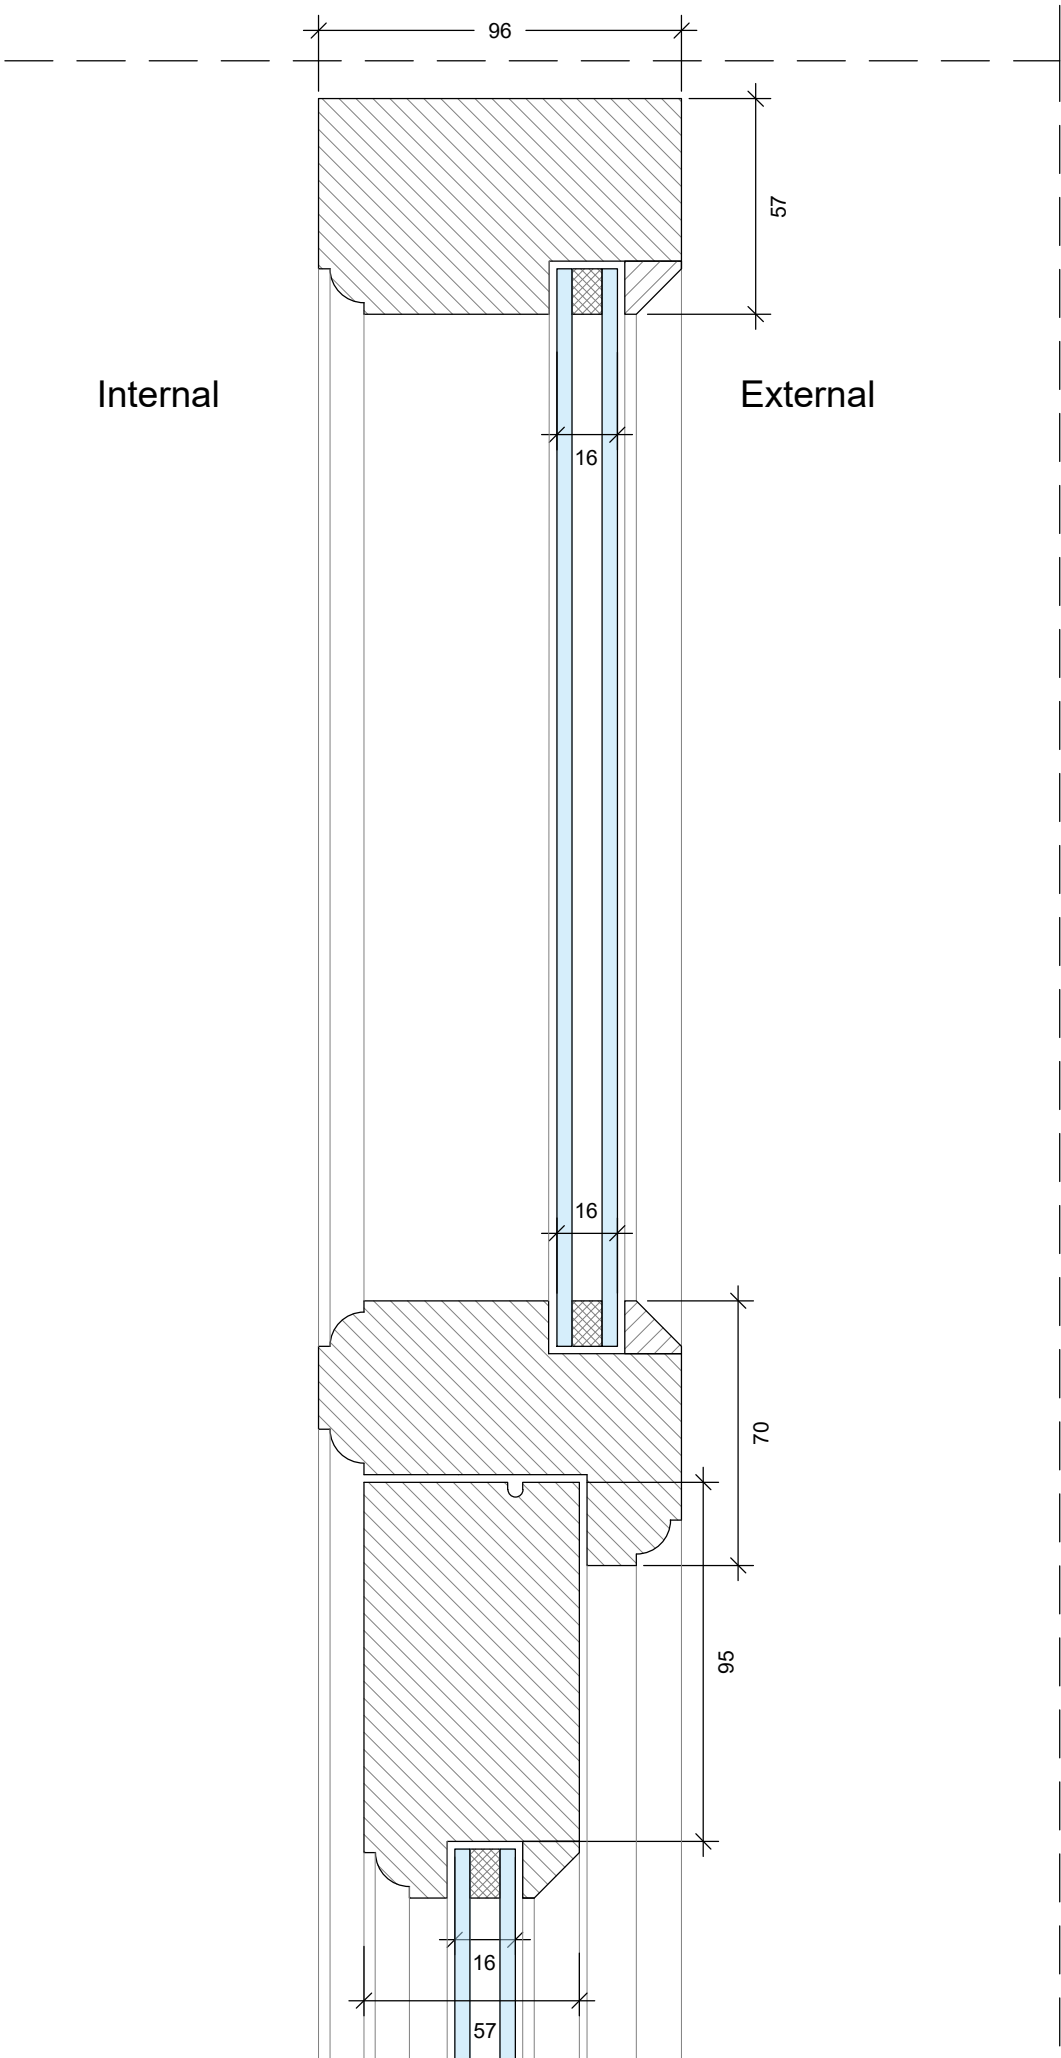


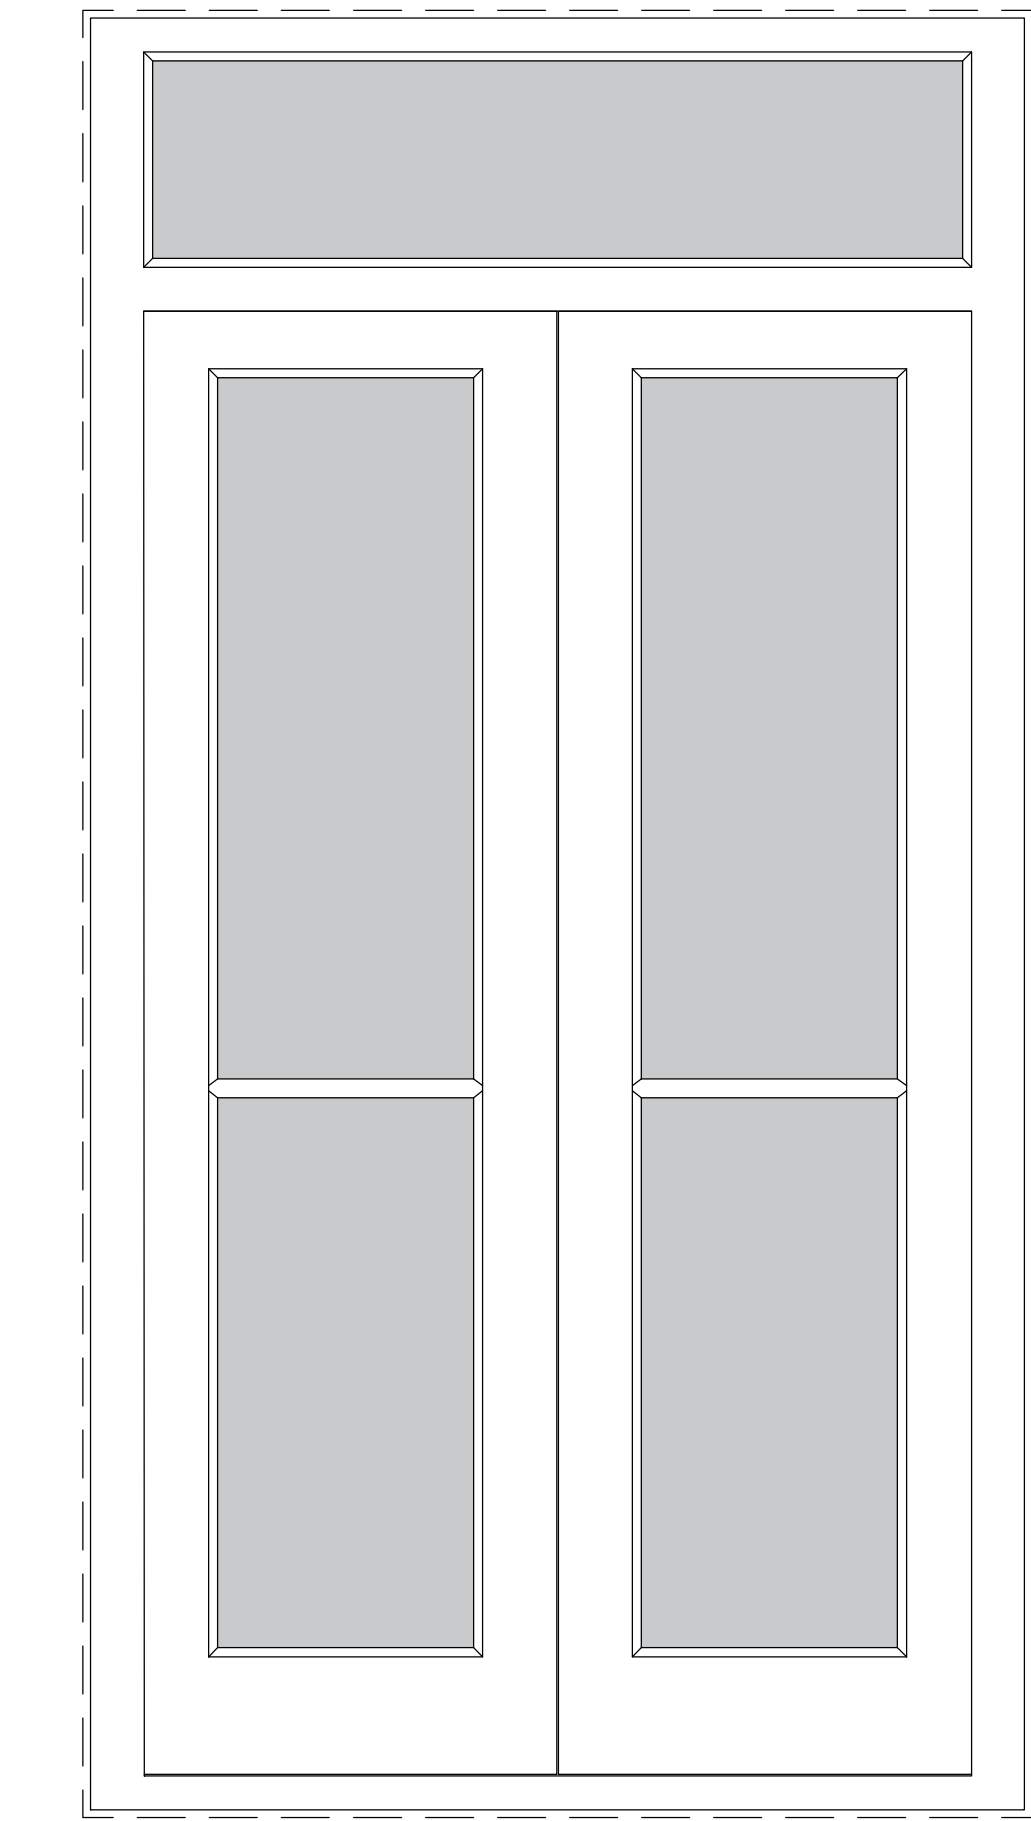

2 TYPICAL DOOR SECTION DETAILS  
1:2

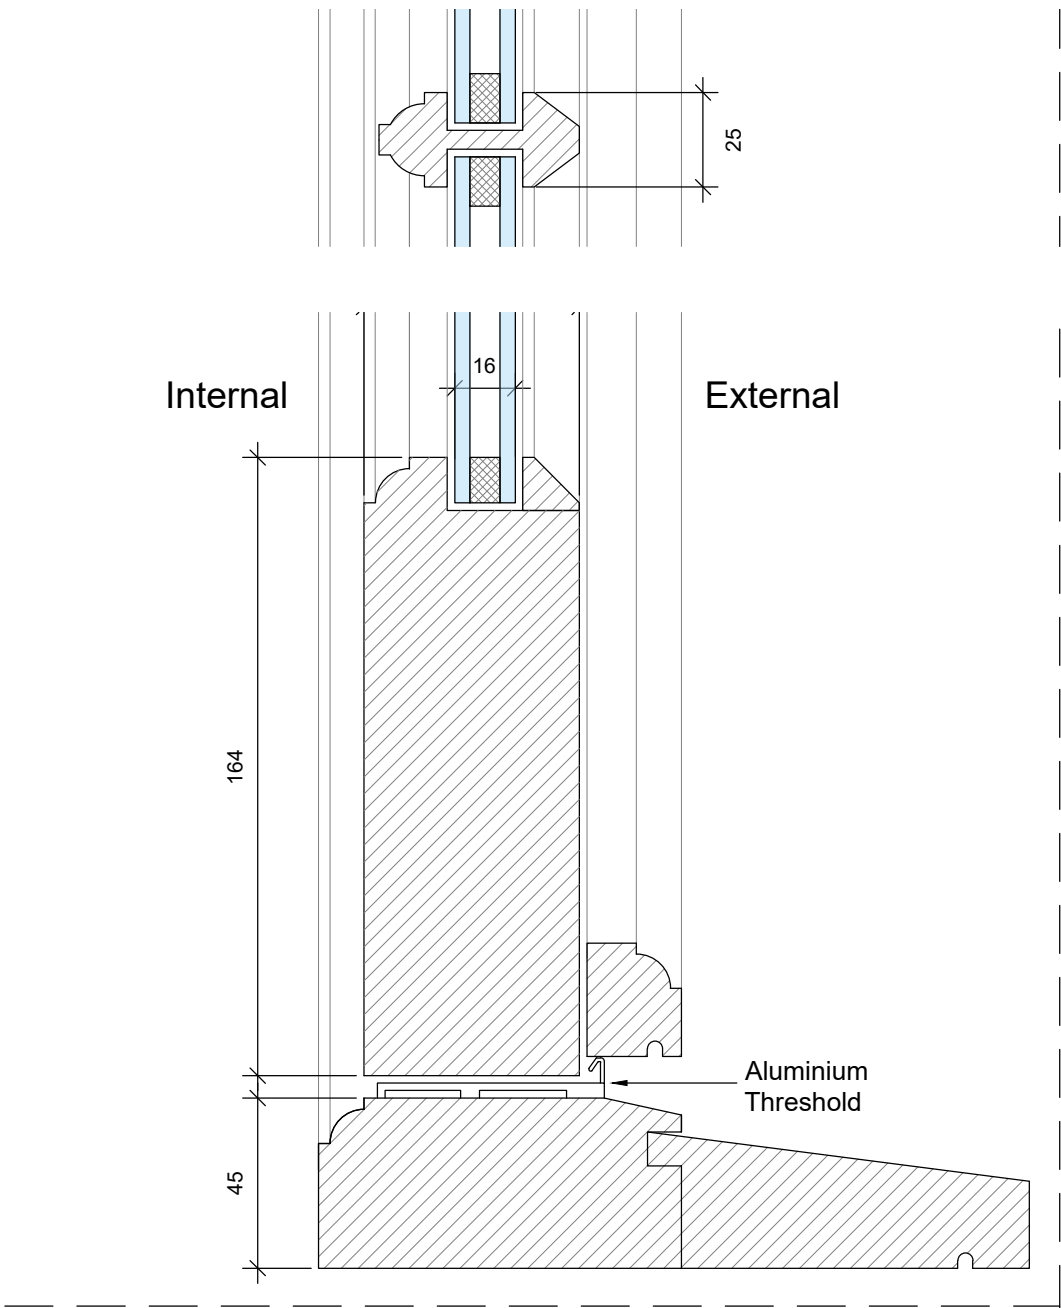

1 TYPICAL DOOR EXTERNAL ELEVATION  
1:10




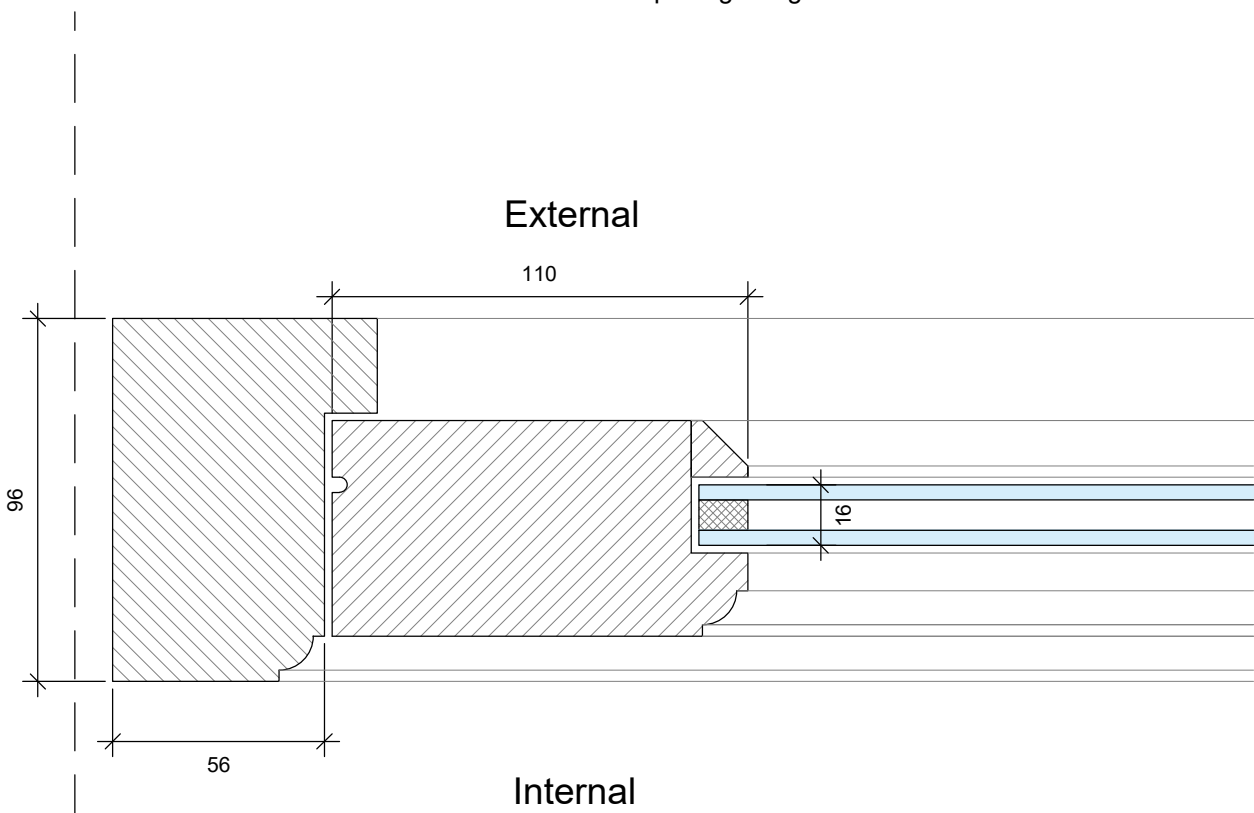


3 TYPICAL DOOR PLAN DETAILS  
1:2


### Door Joinery Detail

Type - Balcony Door BD1  
Timber - Acoya  
Glazing - Heritage Style Slim Double Glazed  
(4-8-4 Glass-Low E Argon Gas Fill-Glass)  
Glazing Bars - Traditional Georgian Glazing Bars  
Toplight - Fixed Glazed Toplight

Note  
Details developed with Ben Smith Joinery to  
meet and comply with heritage requirements and  
bespoke glazing.

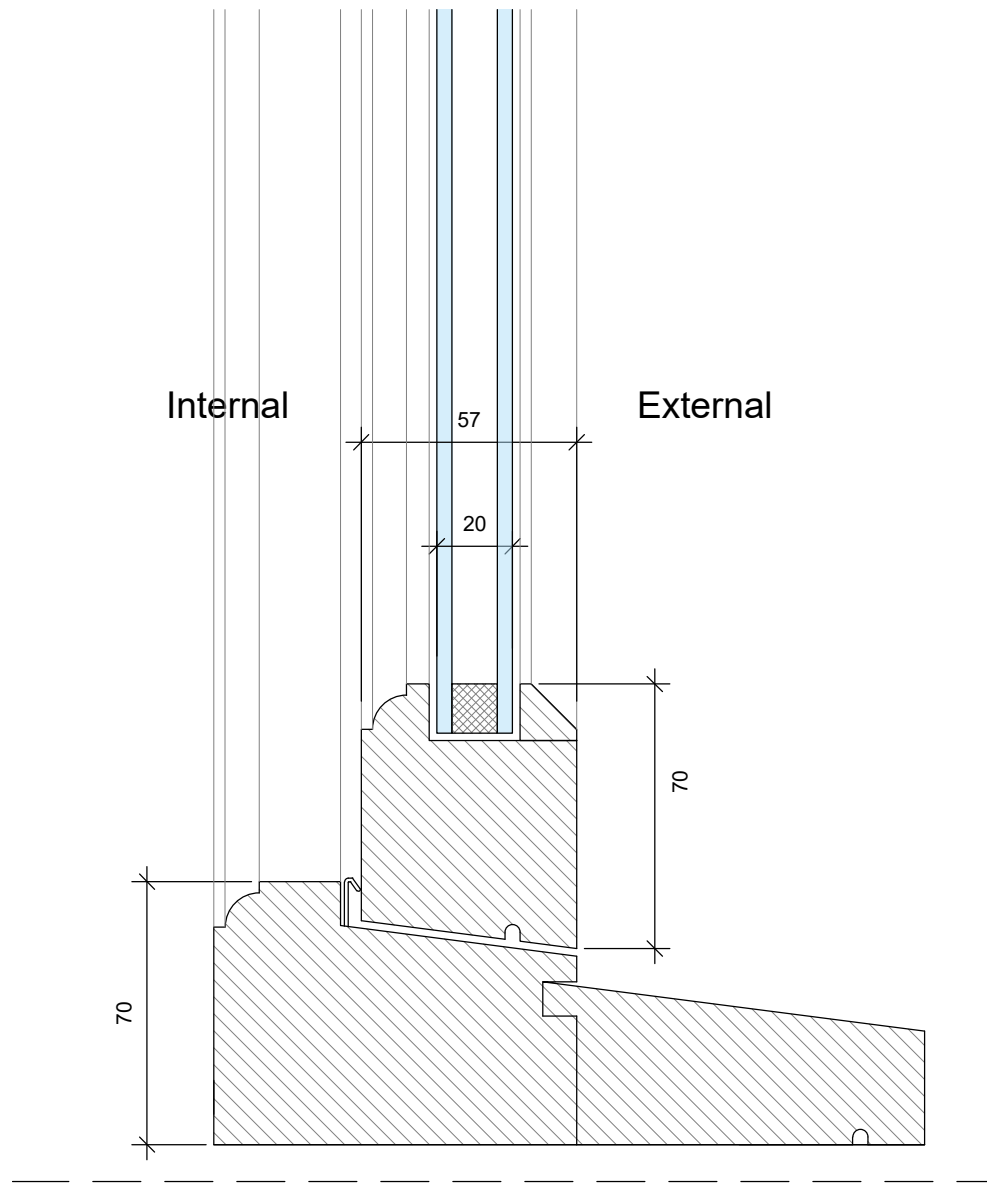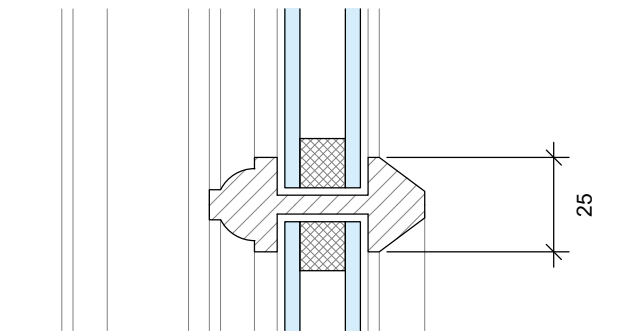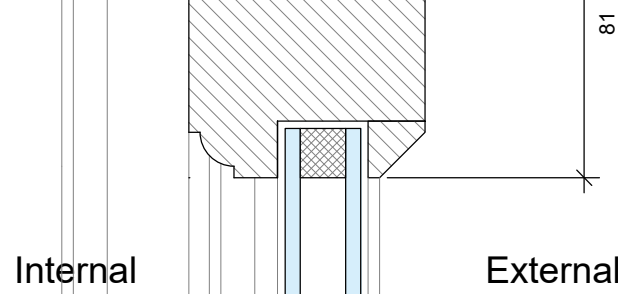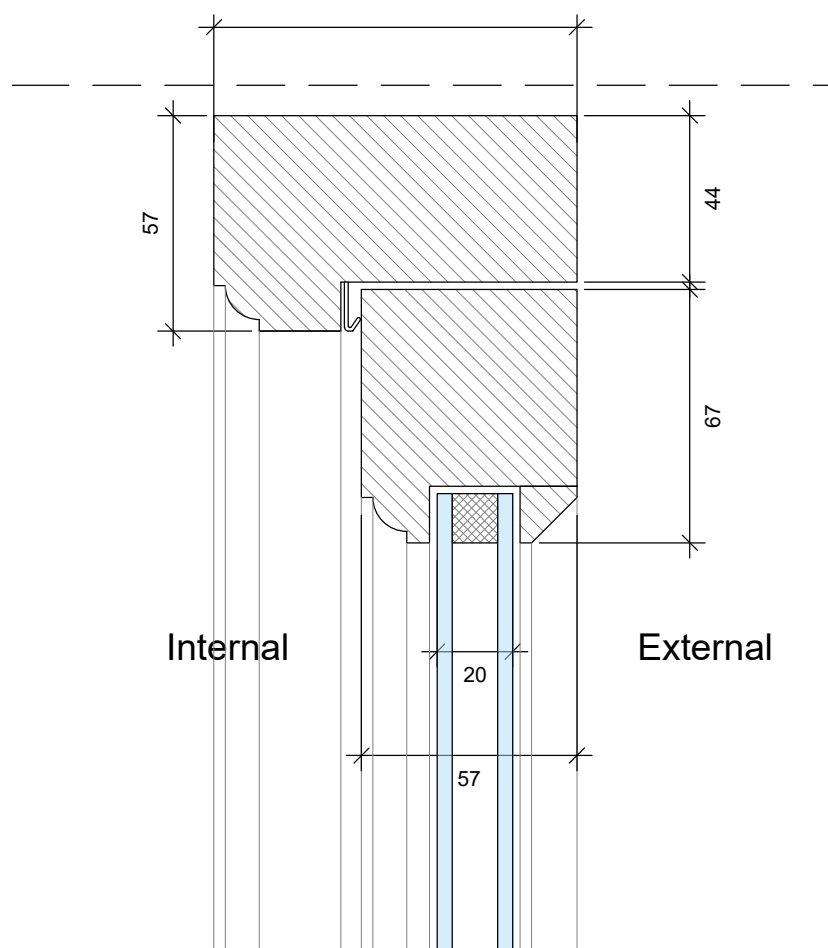

5 SHOPFRONT WINDOW SECTION DETAILS  
1:2

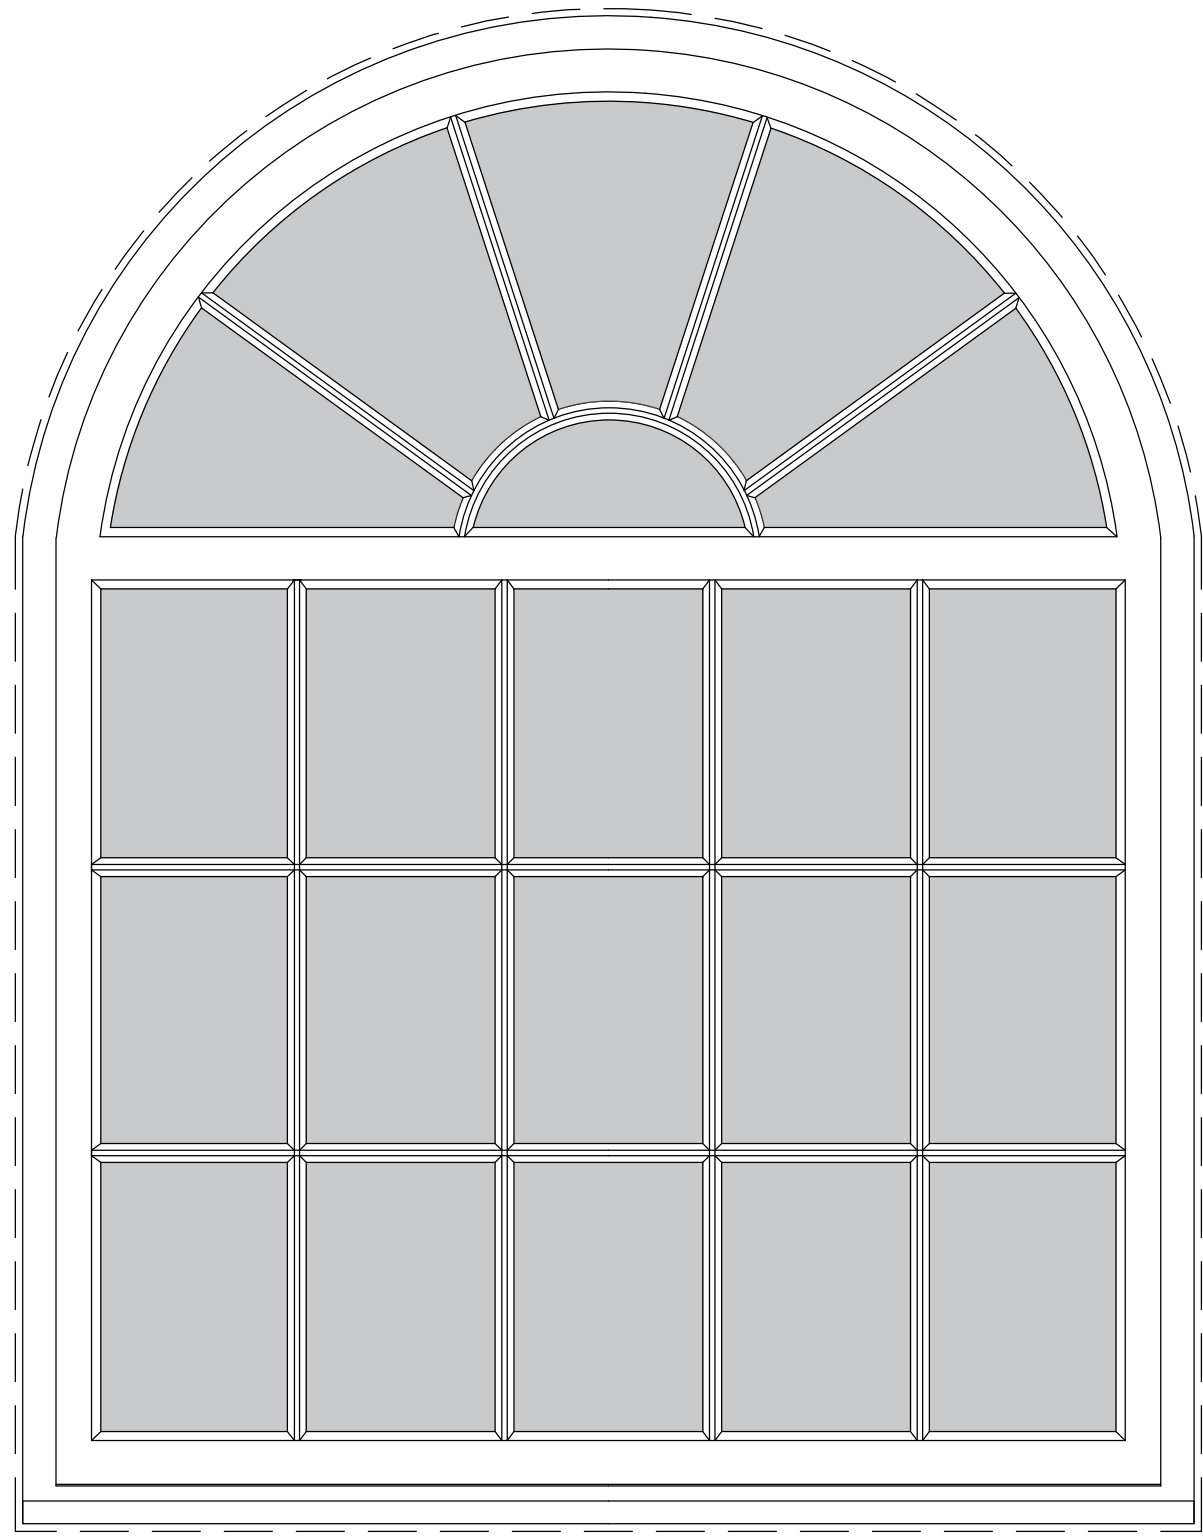


4 SHOPFRONT WINDOW ELEVATION DETAIL  
1:10

### Window Joinery Detail


Type - Fixed Shopfront Window SW1  
Timber - Acoya  
Glazing - Heritage Style Slim Double Glazed  
(4-12-4 Glass-Low E Argon Gas Fill-Glass)  
Glazing Bars - Traditional Georgian Glazing Bars  
Toplight - Fixed Glazed Arched Toplight

Note  
Details developed with Ben Smith Joinery to  
meet and comply with heritage requirements and  
bespoke glazing.

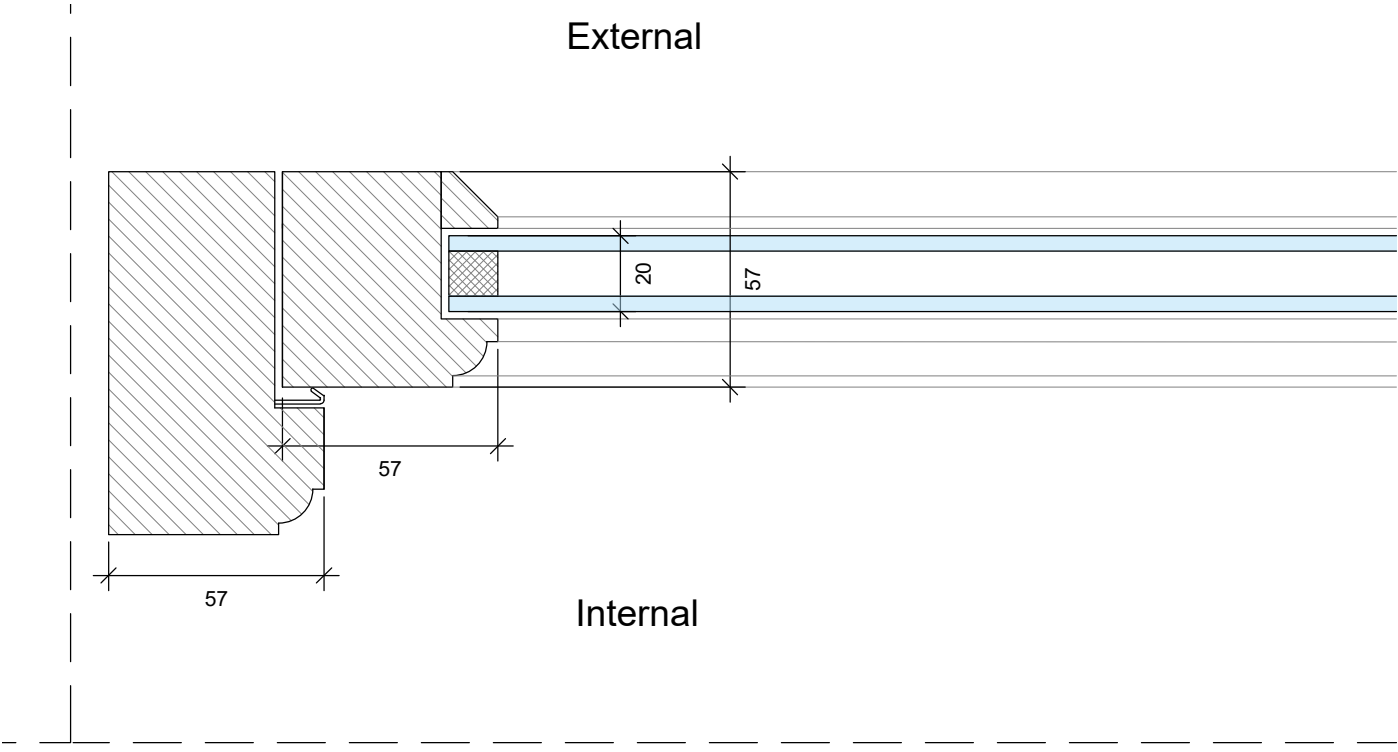

6 SHOPFRONT WINDOW PLAN DETAILS  
1:2

Final window joinery package to be manufactured  
and installed by Ben Smith Joinery

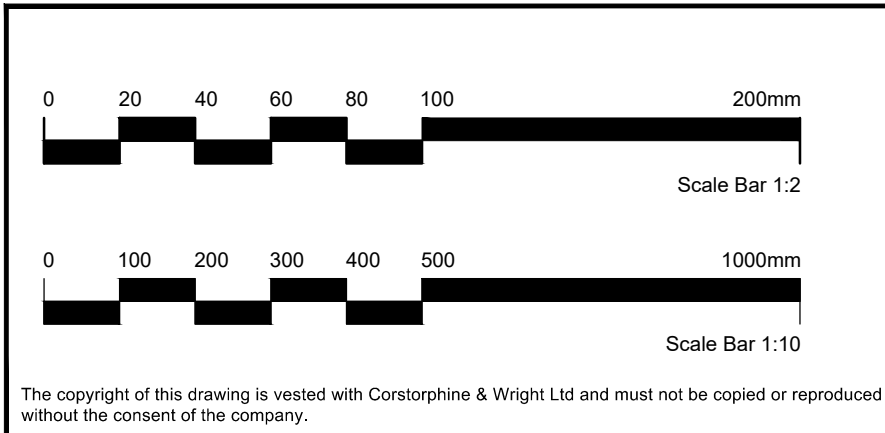

|      |                                                     |          |      |       |
|------|-----------------------------------------------------|----------|------|-------|
| T-11 | Scale Bar Added                                     | 05.08.26 | SM   | MS    |
| T-10 | Annotation Amended                                  | 15.07.26 | SM   | MS    |
| T-09 | Section 73 Issue                                    | 07.05.26 | SM   | MS    |
| T-08 | Revisions Following Comments                        | 05.03.26 | SM   | MS    |
| T-07 | Revisions Following Conservation Comments           | 02.03.26 | SM   | MS    |
| T-06 | Final Tender Issue                                  | 16.12.25 | SM   | MS    |
| T-05 | Tender Issue                                        | 1.12.25  | SM   | MS    |
| T-04 | Planning/ Listed Building Condition Discharge Issue | 07.11.25 | SM   | MS    |
| T-03 | Details Amended                                     | 05.11.25 | SM   | MS    |
| T-02 | General Amendments                                  | 14.10.25 | JM   | MS    |
| T-01 | First Issue - For Review & Comment                  | 08.10.25 | JM   | MS    |
| Rev  | Description                                         | Date     | Draw | Check |

|                                                           |   |                  |                  |               |
|-----------------------------------------------------------|---|------------------|------------------|---------------|
| Client<br>Larasian Ltd                                    | <b>Corstorphine &amp; Wright</b>   |                  |                  |               |
| Project<br>Cathedral Hotel<br>Salisbury                   | Fordingbridge Studio<br>27 Glasshouse Studios, Fryern Court Road, Bургate, Fordingbridge SP6 1GX<br>01425 6565 906<br>corstorphine-wright.com |                  |                  |               |
| Drawing Title<br>Typical Window / Door Details<br>Sheet 4 | Drawing No.<br>23007-2093   | Revision<br>T-11 |                  |               |
| Drawing Status<br>TENDER                                  | Drawn<br>JM   | Checked<br>MS    | Paper Size<br>A1 | Scale<br>1:10 |
|                                                           |   | Date<br>17.10.25 |                  |               |