



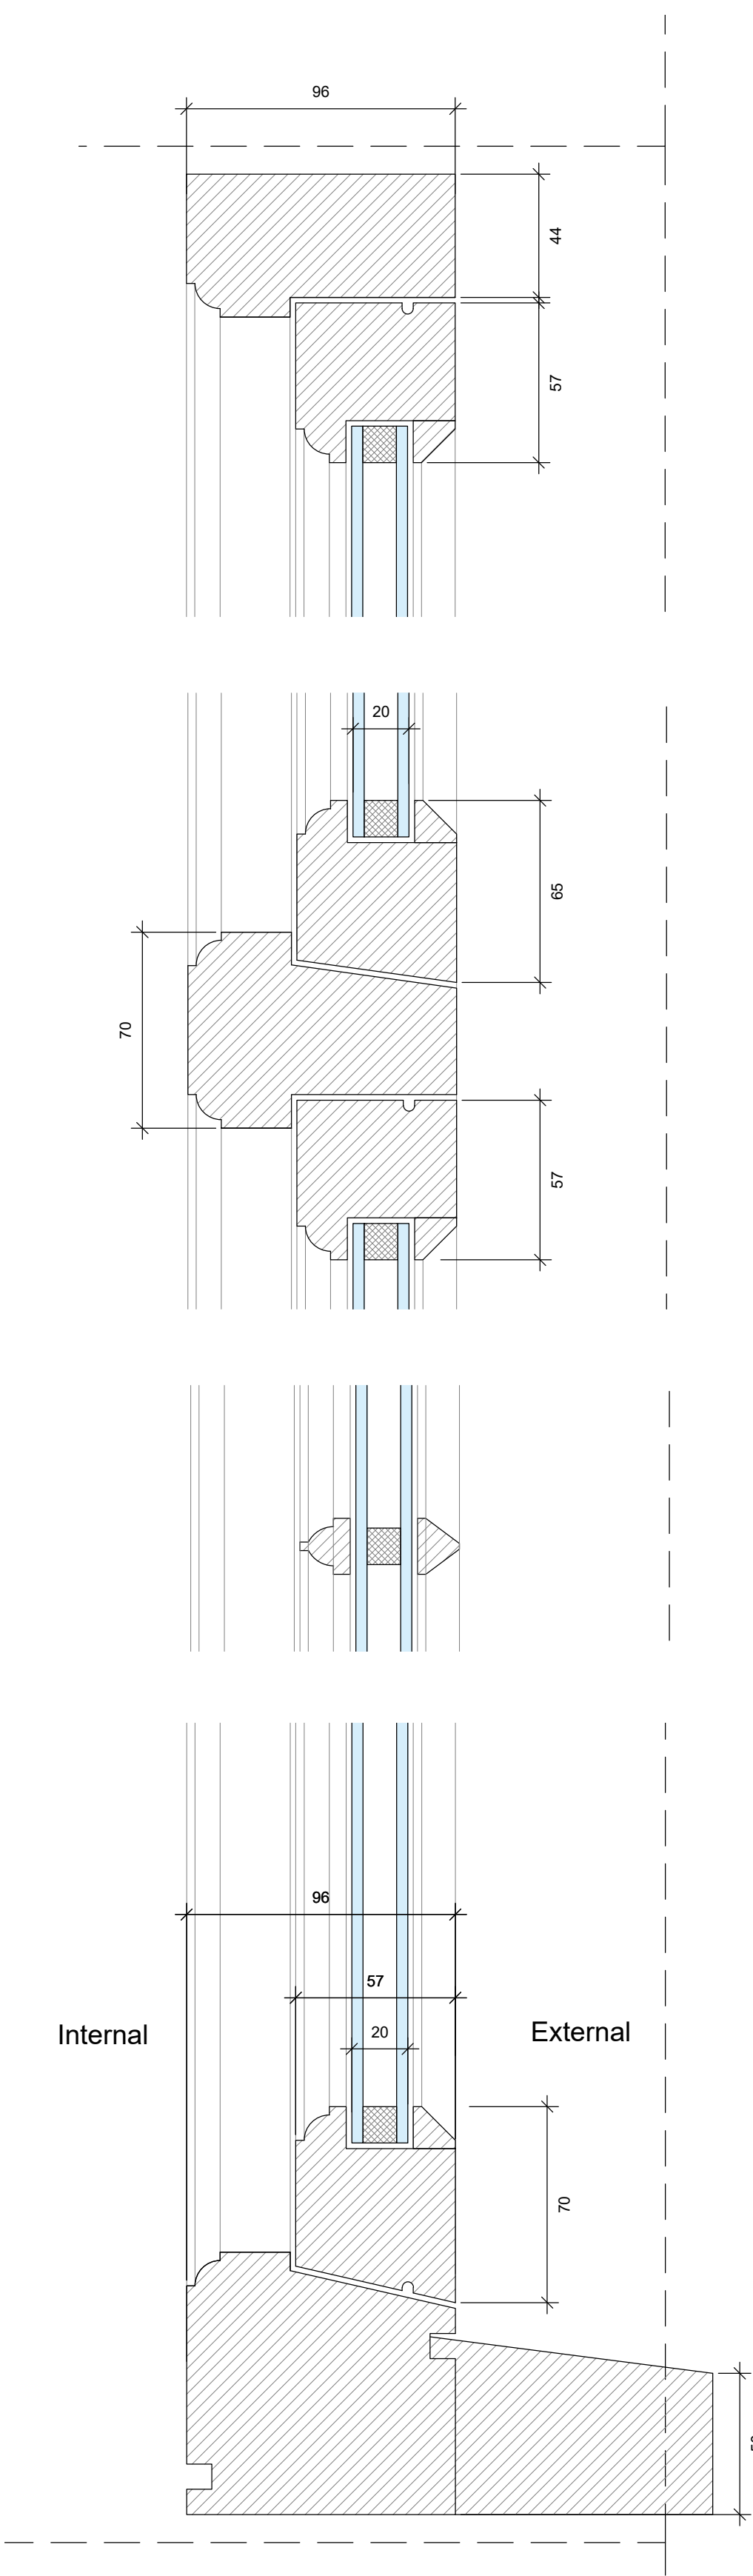

2 TYPICAL WINDOW SECTION DETAILS
1:2

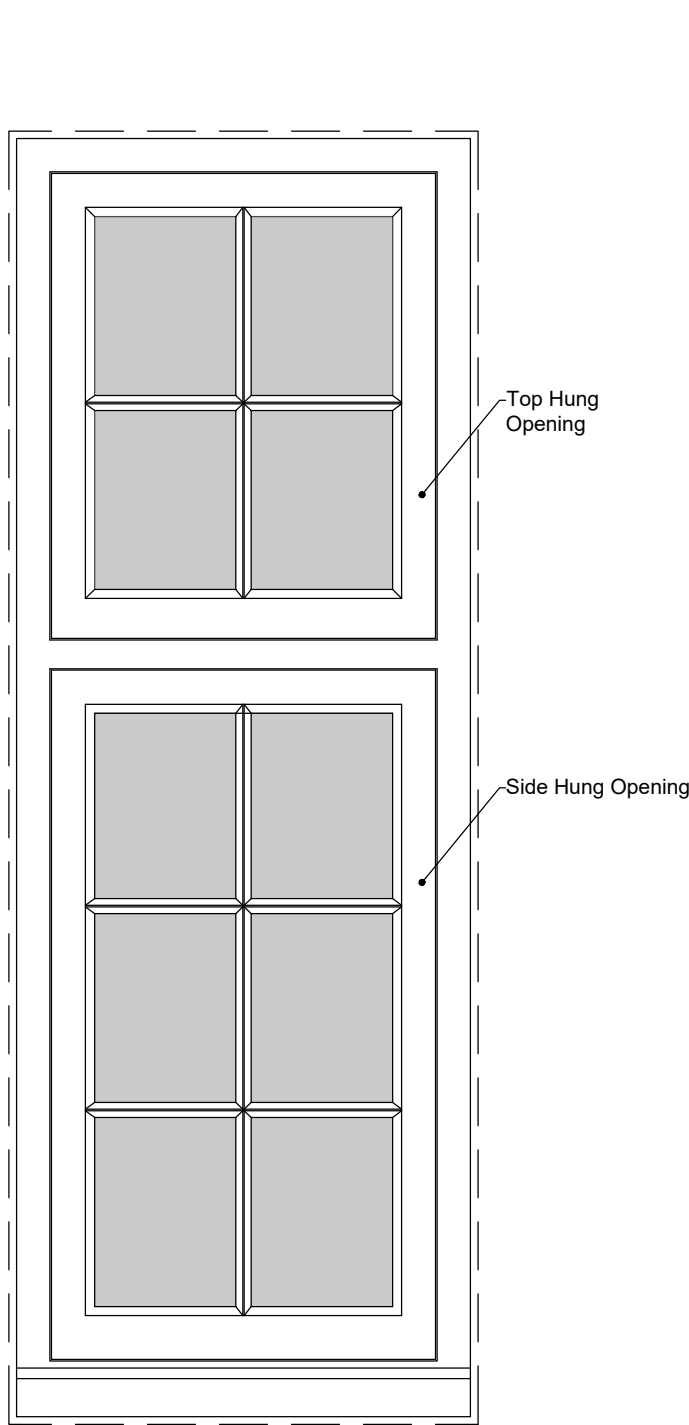


1 TYPICAL EXTERNAL WINDOW ELEVATION
1:10


Window Joinery Detail

Type - Casement C3
Timber - Acoya
Glazing - Heritage Style Slim Double Glazed
(4-12-4 Glass-Low E Argon Gas Fill-Glass)
Glazing Bars - Plant On
Trickle Vent - Standard head fixed trickle vent with external hidden vent outlet


Note
Details developed with Ben Smith Joinery to meet and comply with heritage requirements and bespoke glazing.

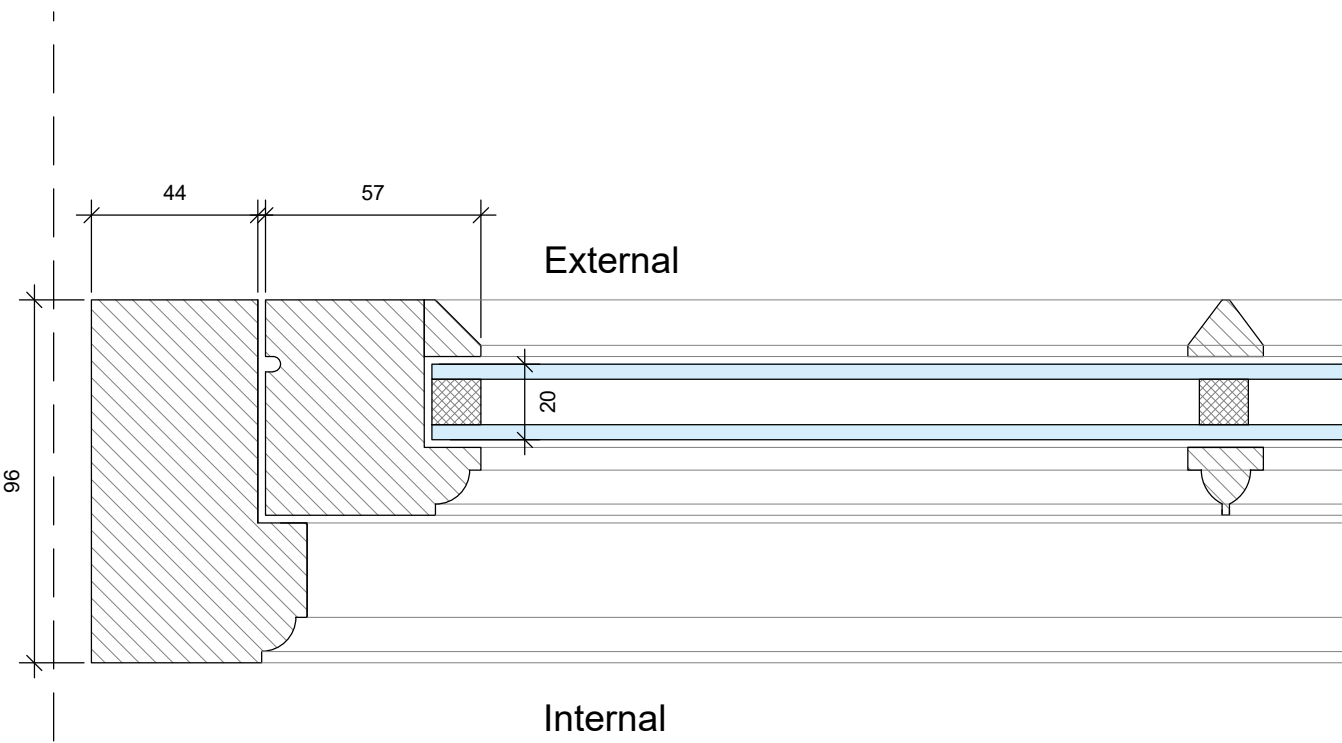

3 TYPICAL WINDOW PLAN DETAILS
1:2

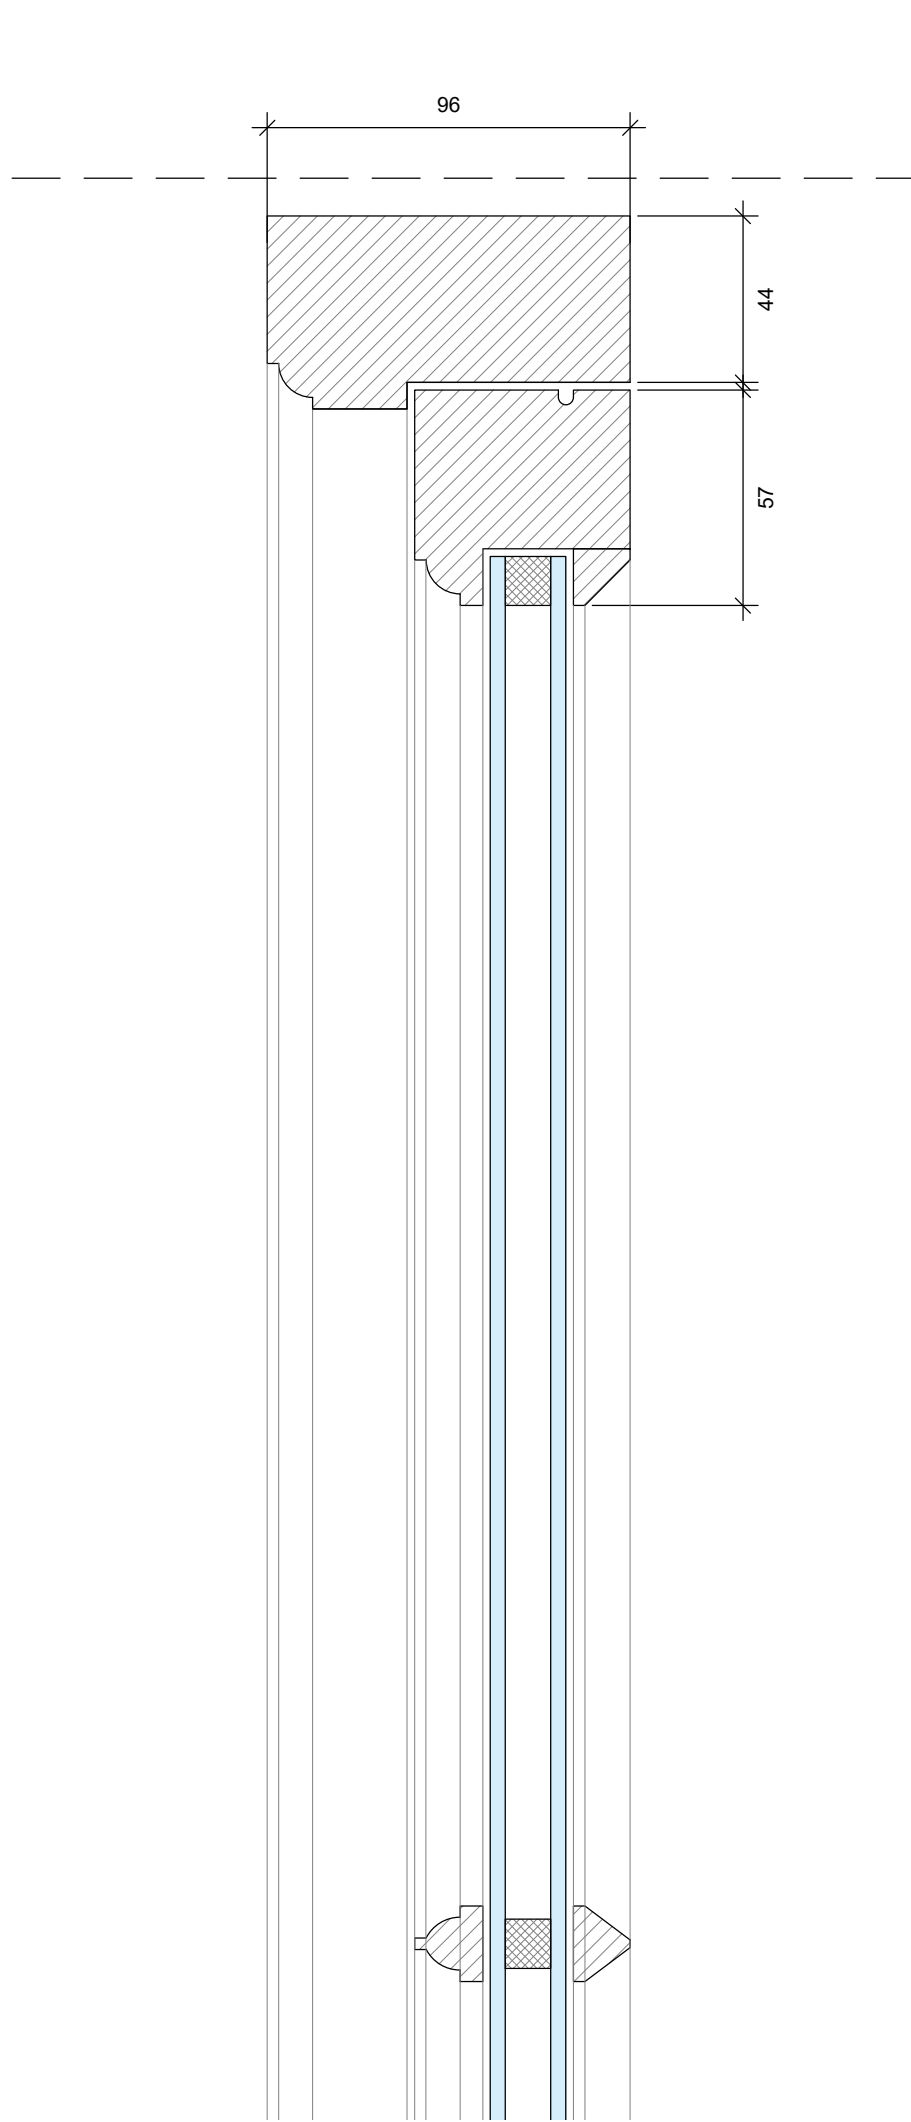

5 TYPICAL WINDOW SECTION DETAILS
1:2

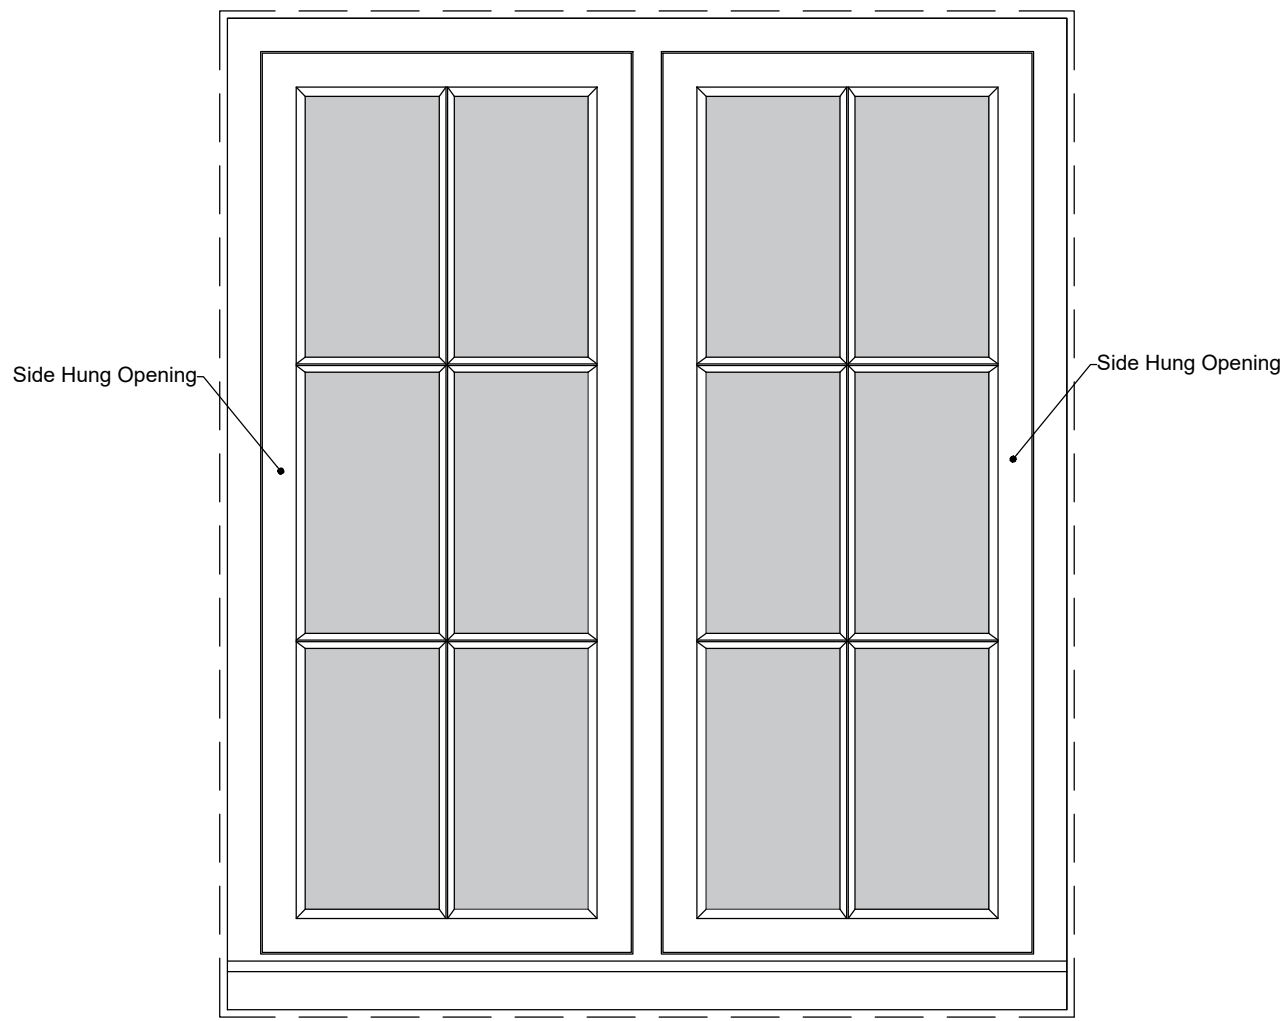


4 TYPICAL EXTERNAL WINDOW ELEVATION
1:10

Window Joinery Detail


Type - Casement C4
Timber - Acoya
Glazing - Heritage Style Slim Double Glazed
(4-12-4 Glass-Low E Argon Gas Fill-Glass)
Glazing Bars - Plant On
Trickle Vent - Standard head fixed trickle vent with external hidden vent outlet

Note
Details developed with Ben Smith Joinery to meet and comply with heritage requirements and bespoke glazing.

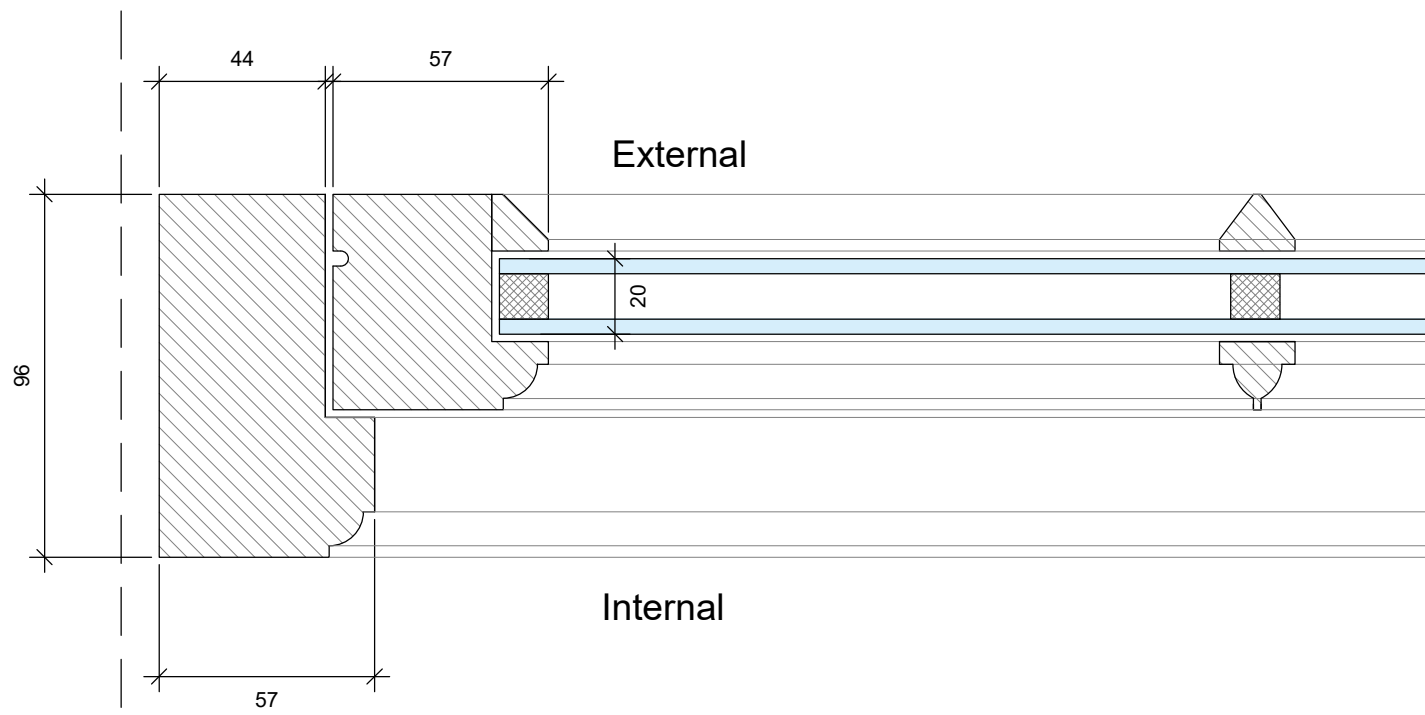

6 TYPICAL WINDOW PLAN DETAILS
1:2

Final window joinery package to be manufactured and installed by Ben Smith Joinery

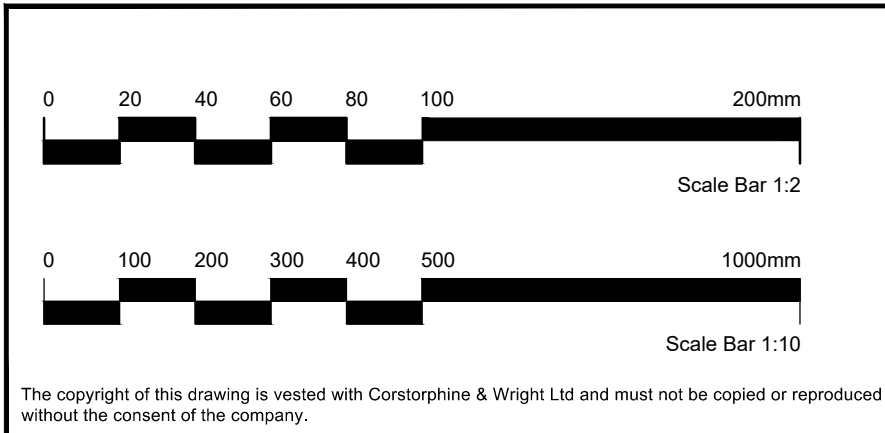

T-09	Scale Bar Added	05.08.26	SM	MS
T-08	Annotations Amended	15.07.26	SM	MS
T-07	Section 73 Issue	07.05.26	SM	MS
T-06	Revisions Following Conservation Comments	02.03.26	SM	MS
T-05	Final Tender Issue	16.12.25	SM	MS
T-04	Tender Issue (formerly drawing no. 23007 - 2099 at Planning Issue)	01.12.25	SM	MS
T-03	Planning/Listed Building Condition Discharge Issue	07.11.25	SM	MS
T-02	Revisions following review from Specialist	05.11.25	SM	MS
T-01	Details Amended	30.10.25	SM	MS
Rev	Description	Date	Drw	Chk

Client Larasian Ltd	Corstorphine & Wright			
Project Cathedral Hotel Salisbury	Fordingbridge Studio 27 Glasshouse Studios, Fryern Court Road, Bургate, Fordingbridge SP6 1GX 01425 6561605 corstorphine-wright.com			
Drawing Title Typical Window Details Sheet 6	Drawing No. 23007-2095	Revision T-09		
Drawing Status TENDER	Drawn SM	Checked MS	Paper Size A1	Scale 1:10
			Date 17.10.25	