
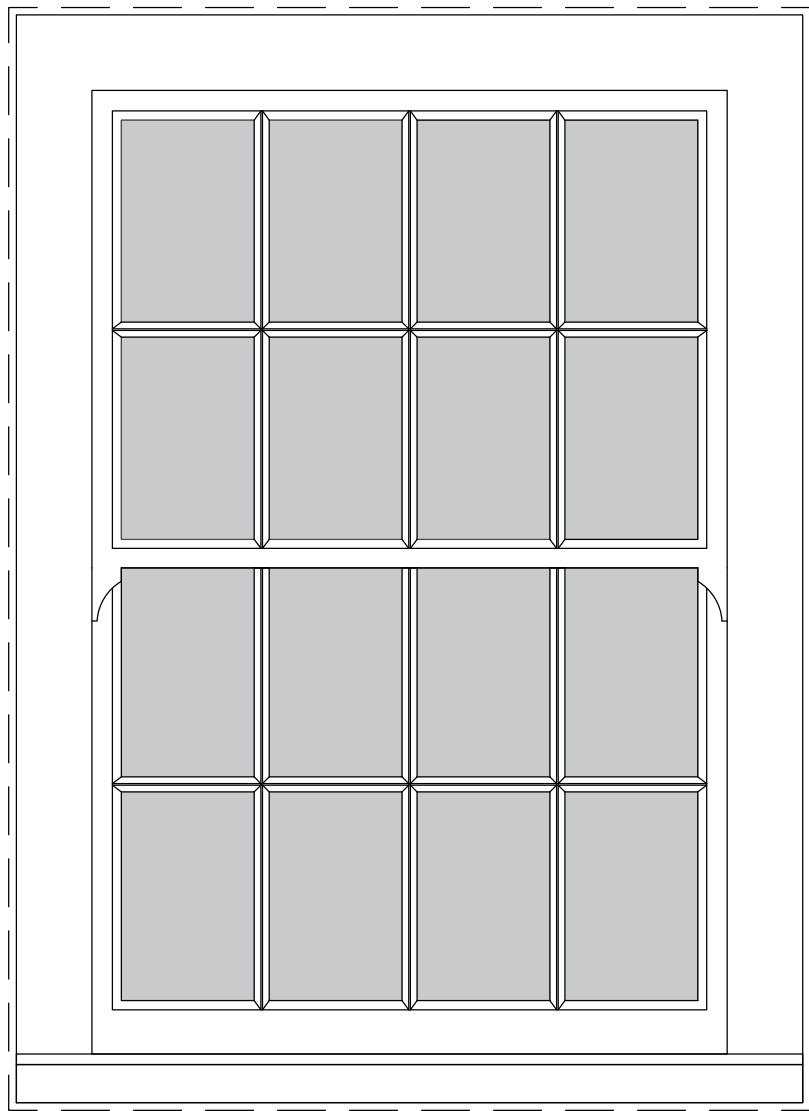


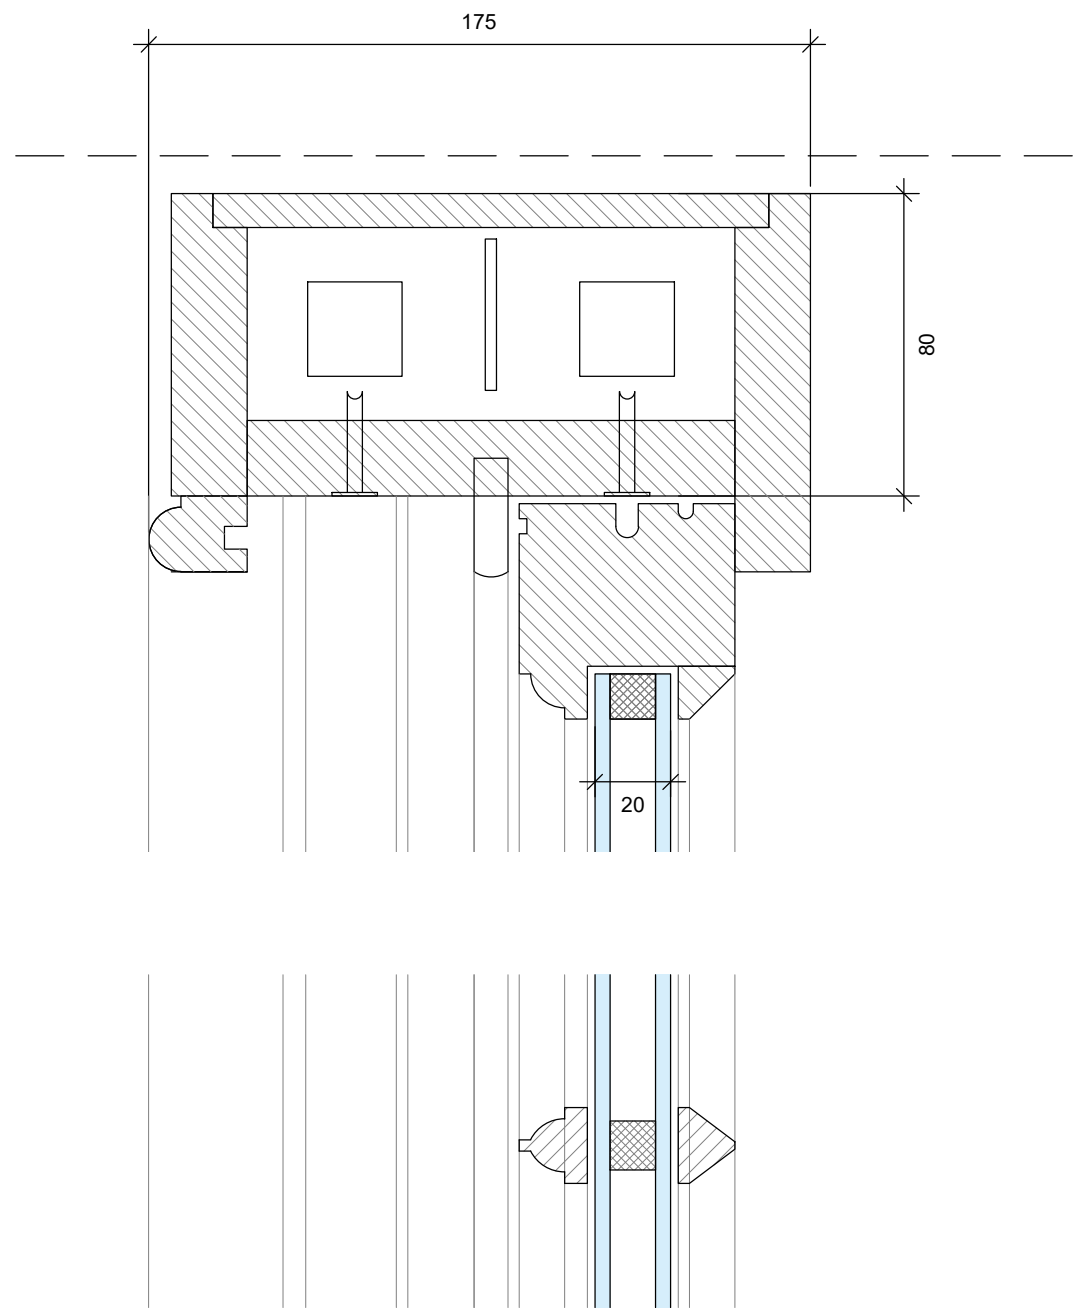

1 TYPICAL EXTERNAL WINDOW ELEVATION
1:10


Window Joinery Detail

Type - Sliding Sash SS5
Single hung (fixed top sash) Box Sash
Timber - Acoya
Glazing - Heritage Style Slim Double Glazed
(4-12-4 Glass-Low E Argon Gas Fill-Glass)
Glazing Bars - Plant On
Trickle Vent - Standard head fixed trickle vent with
external hidden vent outlet

Note
Details developed with Ben Smith Joinery to
meet and comply with heritage requirements and
bespoke glazing.


Internal

External

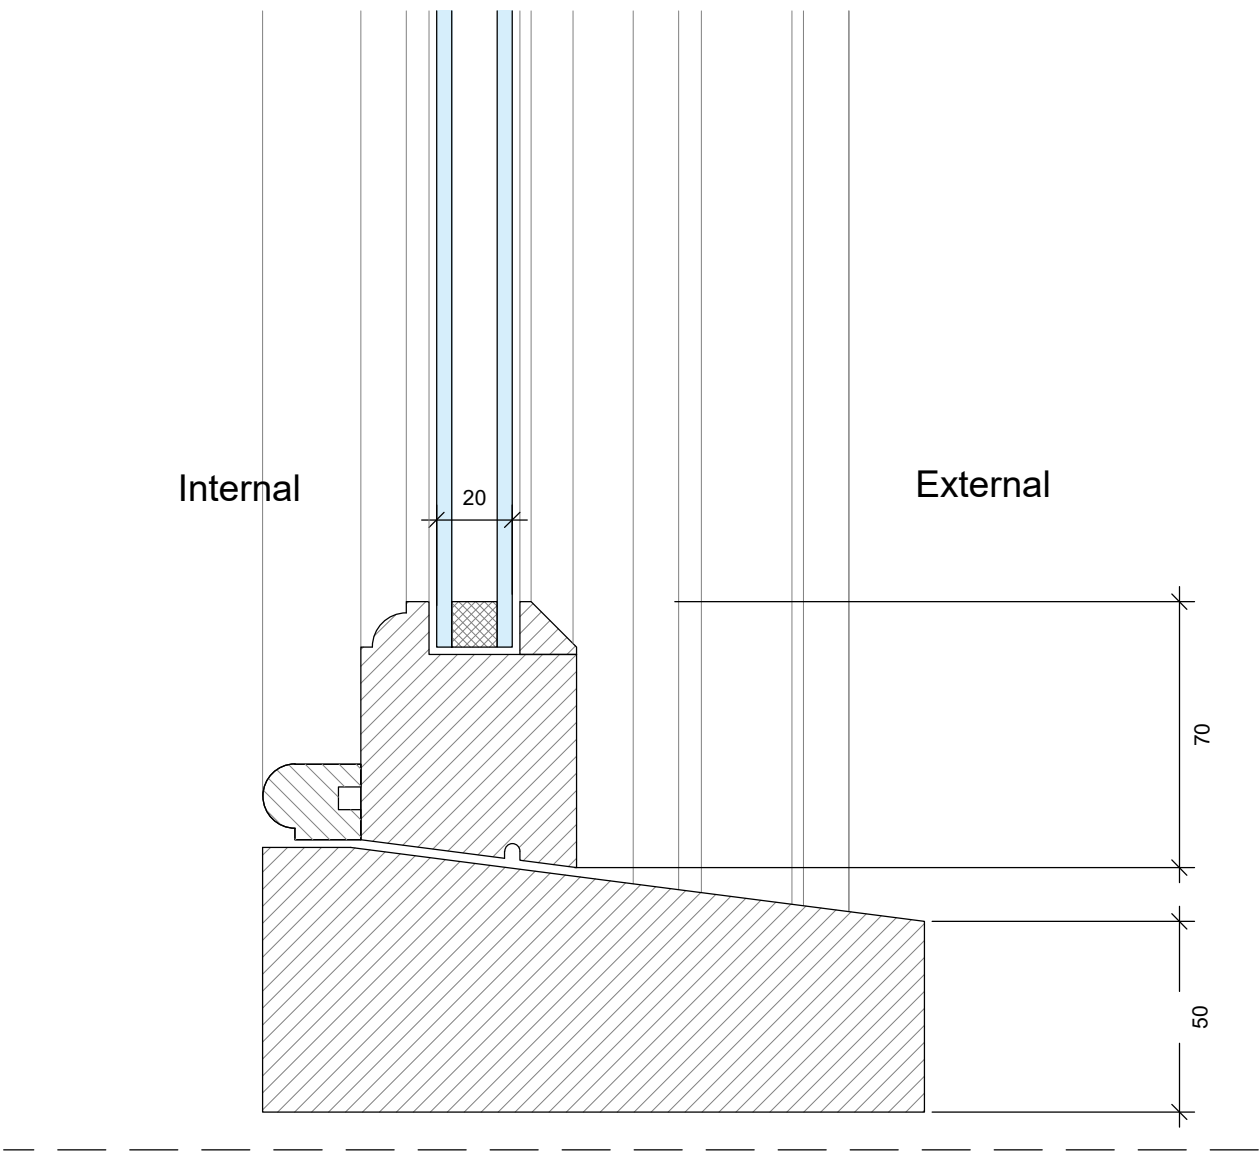

Internal

External

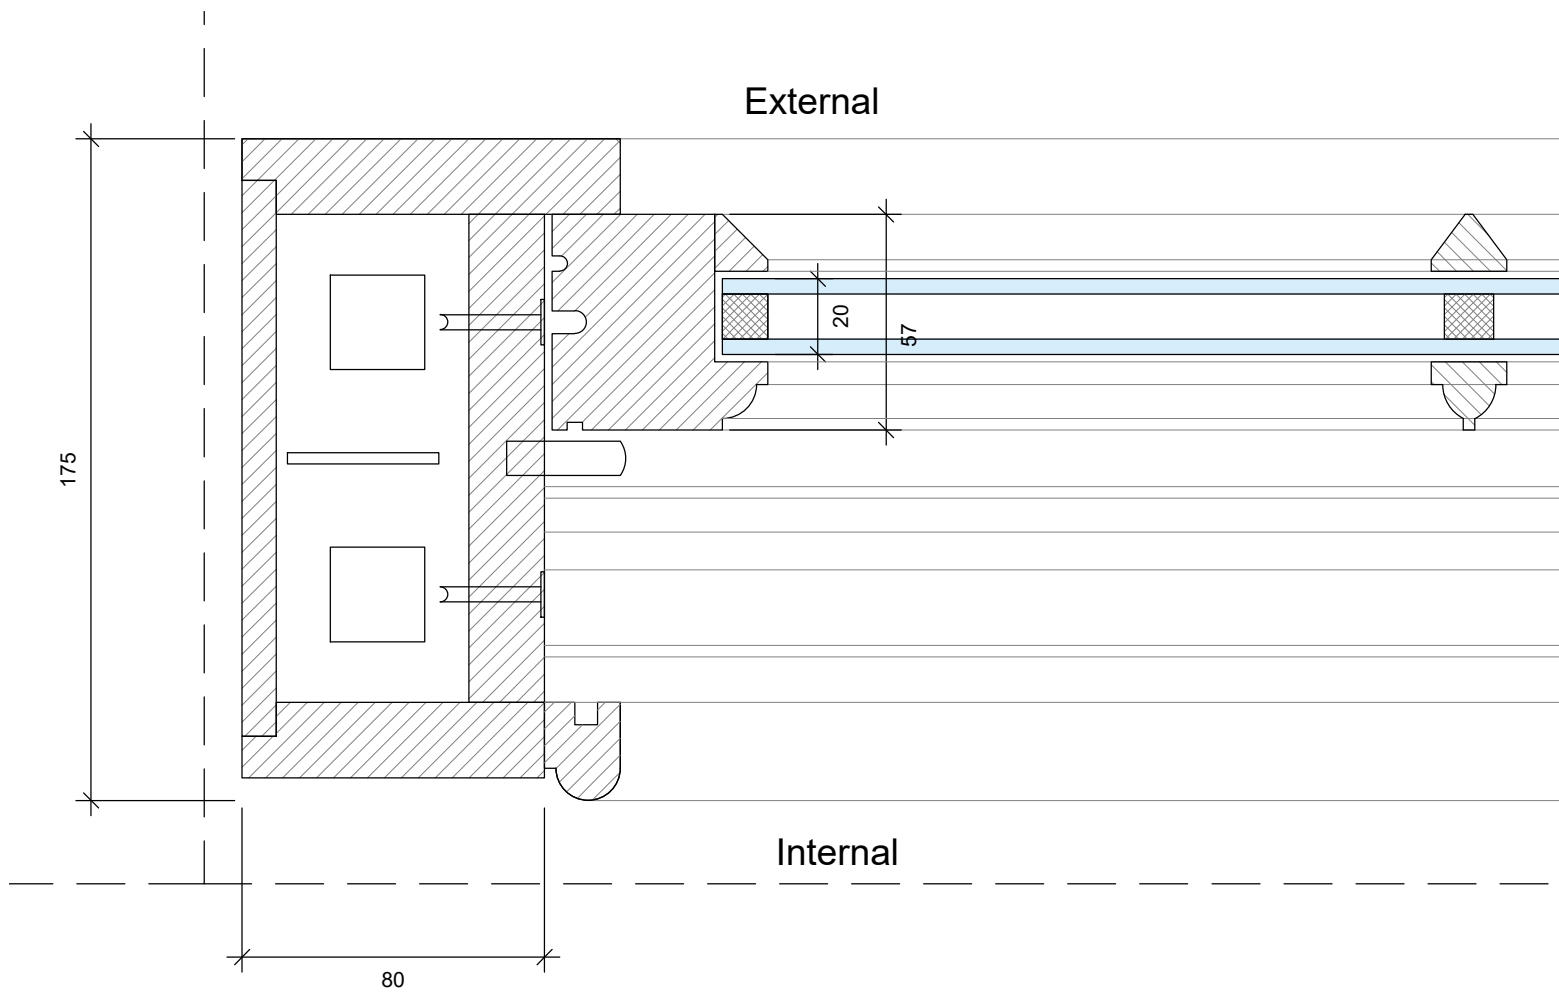

External

Internal

3 TYPICAL WINDOW PLAN DETAILS
1:2

2 TYPICAL WINDOW SECTION DETAILS
1:2

Final window joinery package to be manufactured
and installed by Ben Smith Joinery



Scale Bar 1:2



Scale Bar 1:10

The copyright of this drawing is vested with Corstorphine & Wright Ltd and must not be copied or reproduced
without the consent of the company.

T-08	Scale Bar Added	05.08.26	SM	MS
T-07	Annotations Amended	15.07.26	SM	MS
T-06	Section 73 Issue	07.05.26	SM	MS
T-05	Revisions Following Conservation Comments	02.03.26	SM	MS
T-04	Final Tender Issue	16.12.25	SM	MS
T-03	Tender Issue (formerly drawing no. 23007- 2100 at planning issue)	1.12.25	SM	MS
T-02	Planning/Listed Building Condition Discharge Issue	07.11.25	SM	MS
T-01	Revisions following review from Specialist	05.11.25	SM	MS
Rev	Description	Date	Drw	Chk

05.08.26	SM	MS
15.07.26	SM	MS
07.05.26	SM	MS
02.03.26	SM	MS
16.12.25	SM	MS
1.12.25	SM	MS
07.11.25	SM	MS
05.11.25	SM	MS
Rev	Description	Date

Client
Larasian Ltd

Project
Cathedral Hotel
Salisbury

Drawing Title
Typical Window Details
Sheet 7

Drawing Status
TENDER

Corstorphine & Wright

Fordingbridge Studio
27 Glasshouse Studios, Fryern Court Road, Bursledon, Fordingbridge SP6 1GX
01425 656166

corstorphine-wright.com

Drawing No.
23007-2096

Drawn
SM

Checked
MS

Paper Size
A1

Scale
1:10

Date
30.10.25

Revision
T-08