
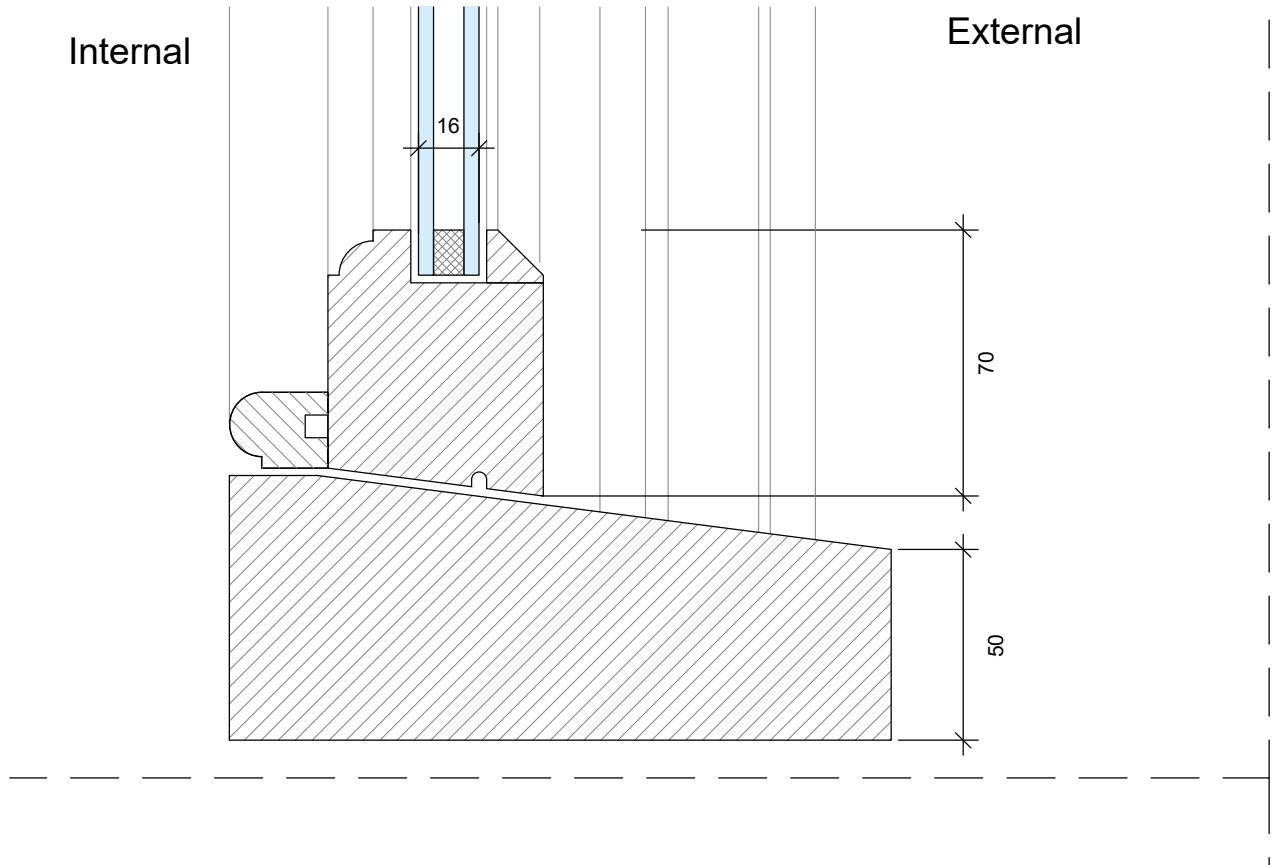


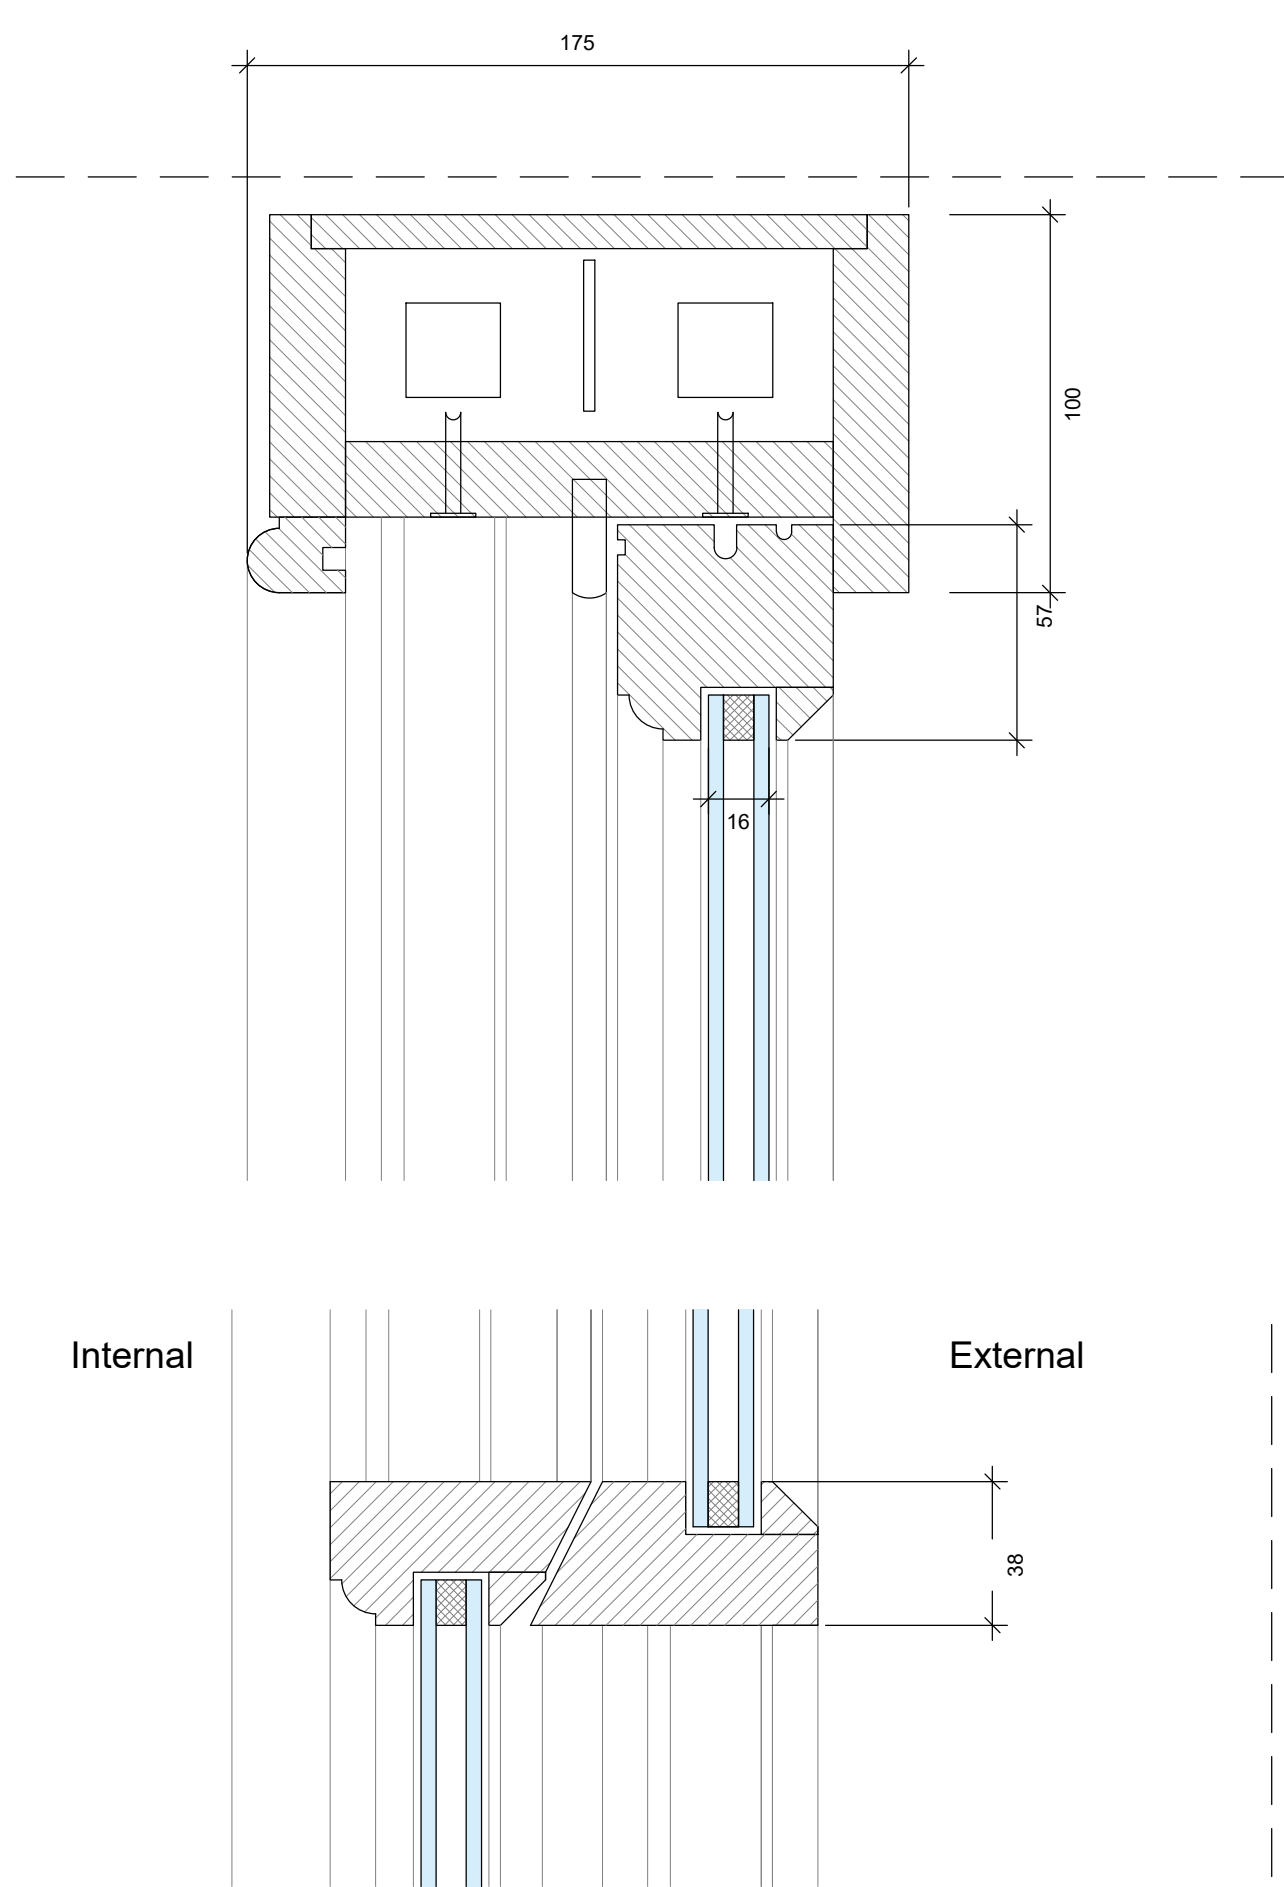


2 TYPICAL WINDOW SECTION DETAILS
1:2


Window Joinery Detail

Type - Sliding Sash SS1
Single hung (fixed top sash) Box Sash
Timber - Acoya
Glazing - Heritage Style Slim Double Glazed
(4-8-4 Glass-Low E Argon Gas Fill-Glass)
Glazing Bars - None
Trickle Vent - Standard head fixed trickle vent with
external hidden vent outlet



Note
Details developed with Ben Smith Joinery to
meet and comply with heritage requirements and
bespoke glazing.

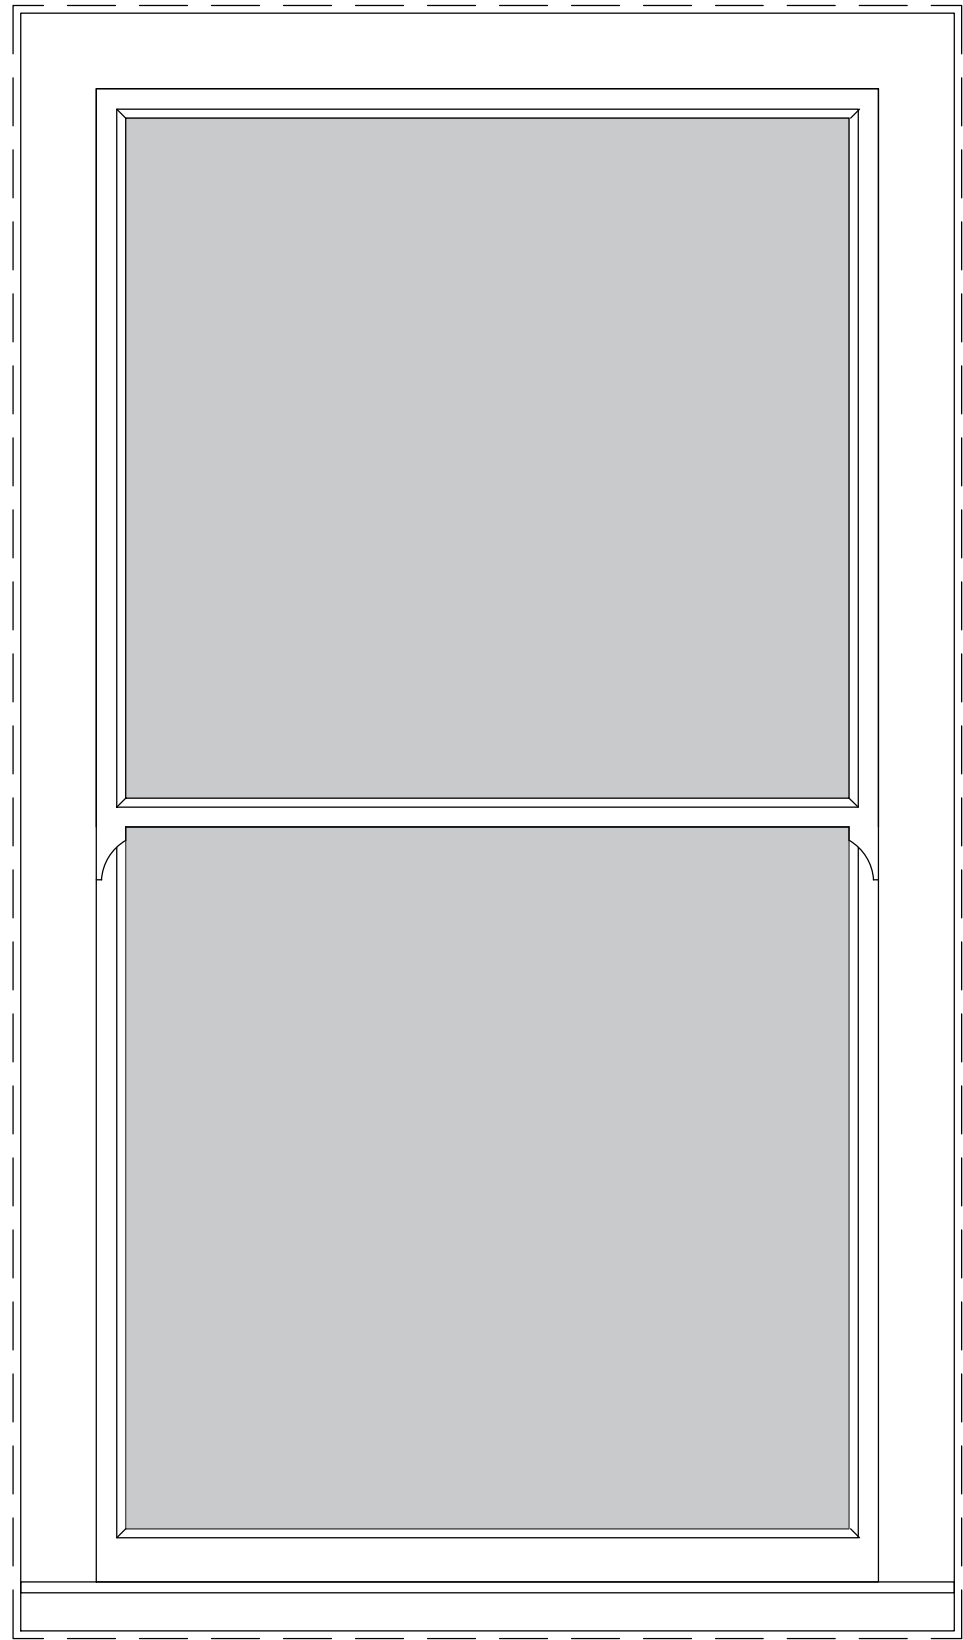

1 TYPICAL WINDOW ELEVATION DETAILS
1:10

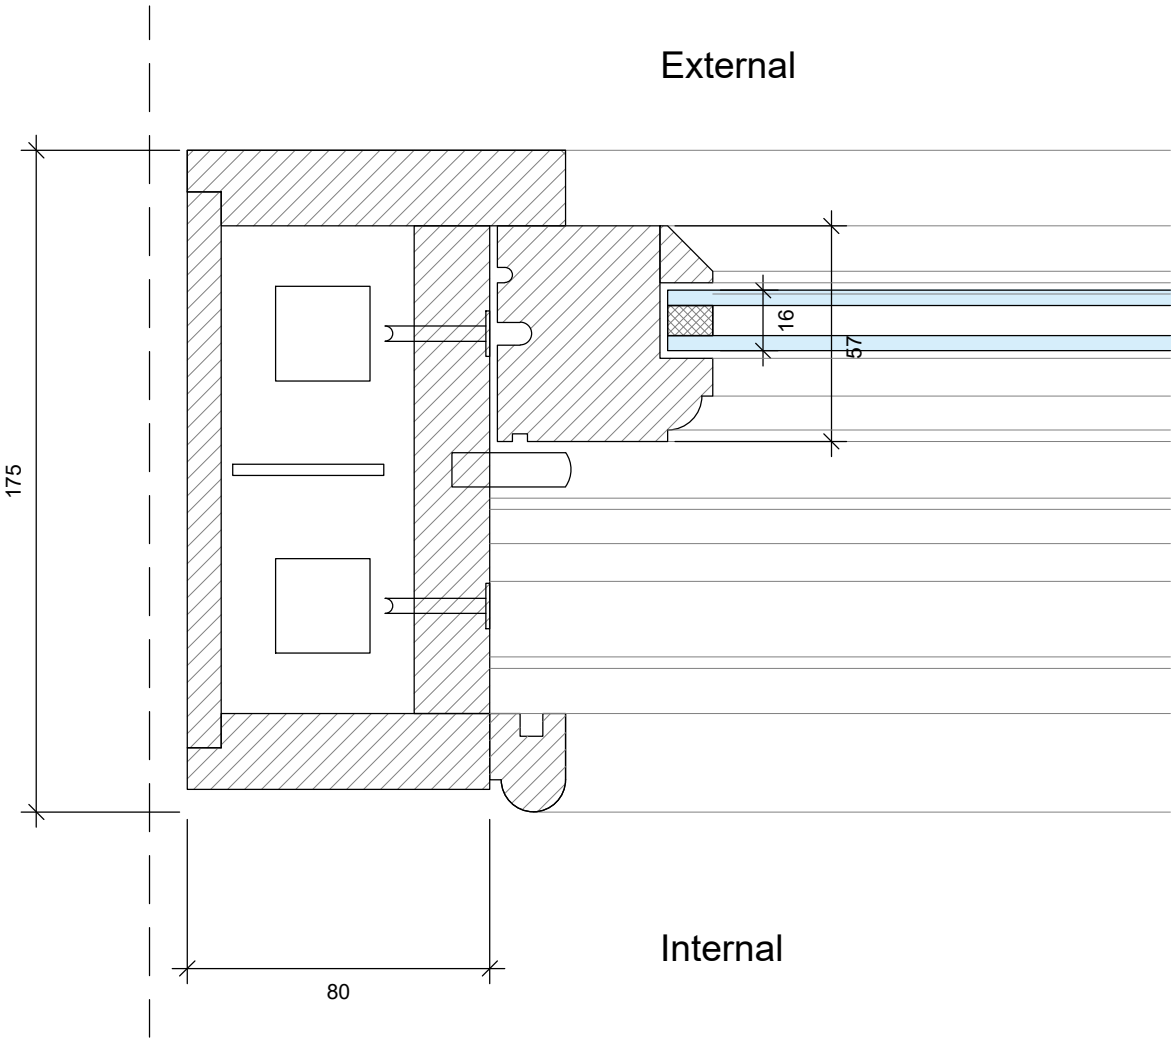

3 TYPICAL WINDOW PLAN DETAILS
1:2

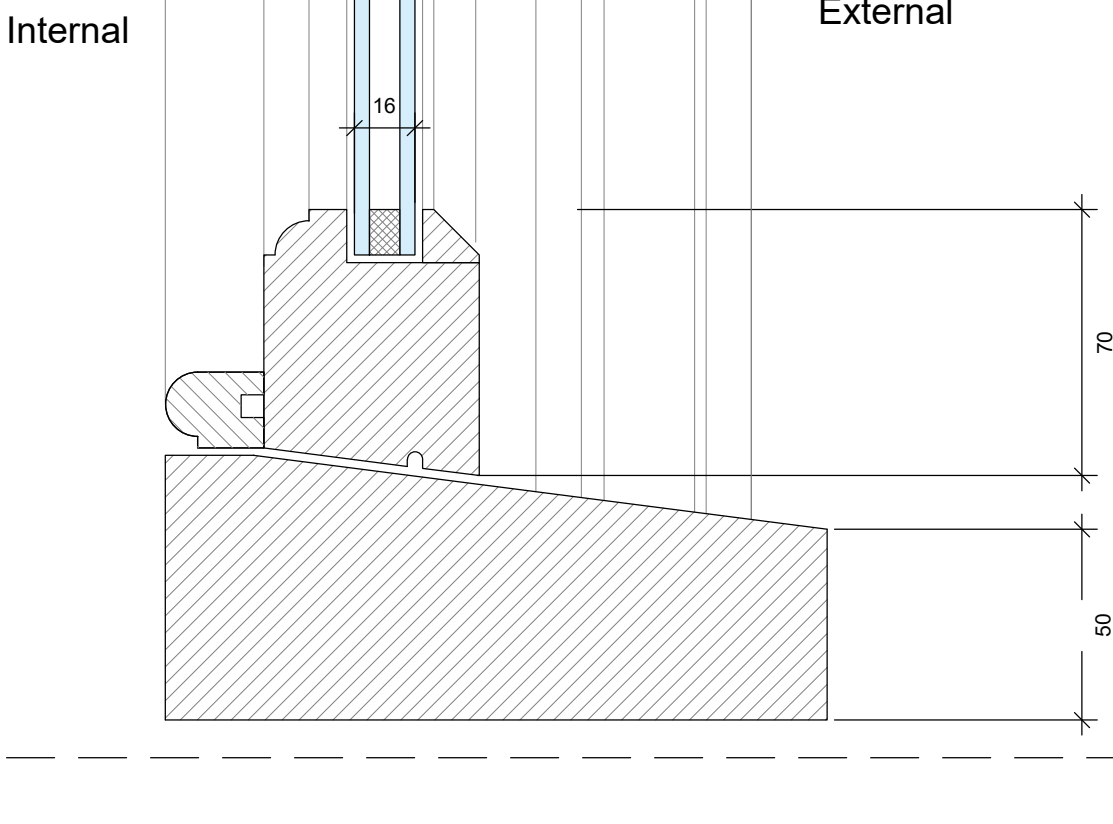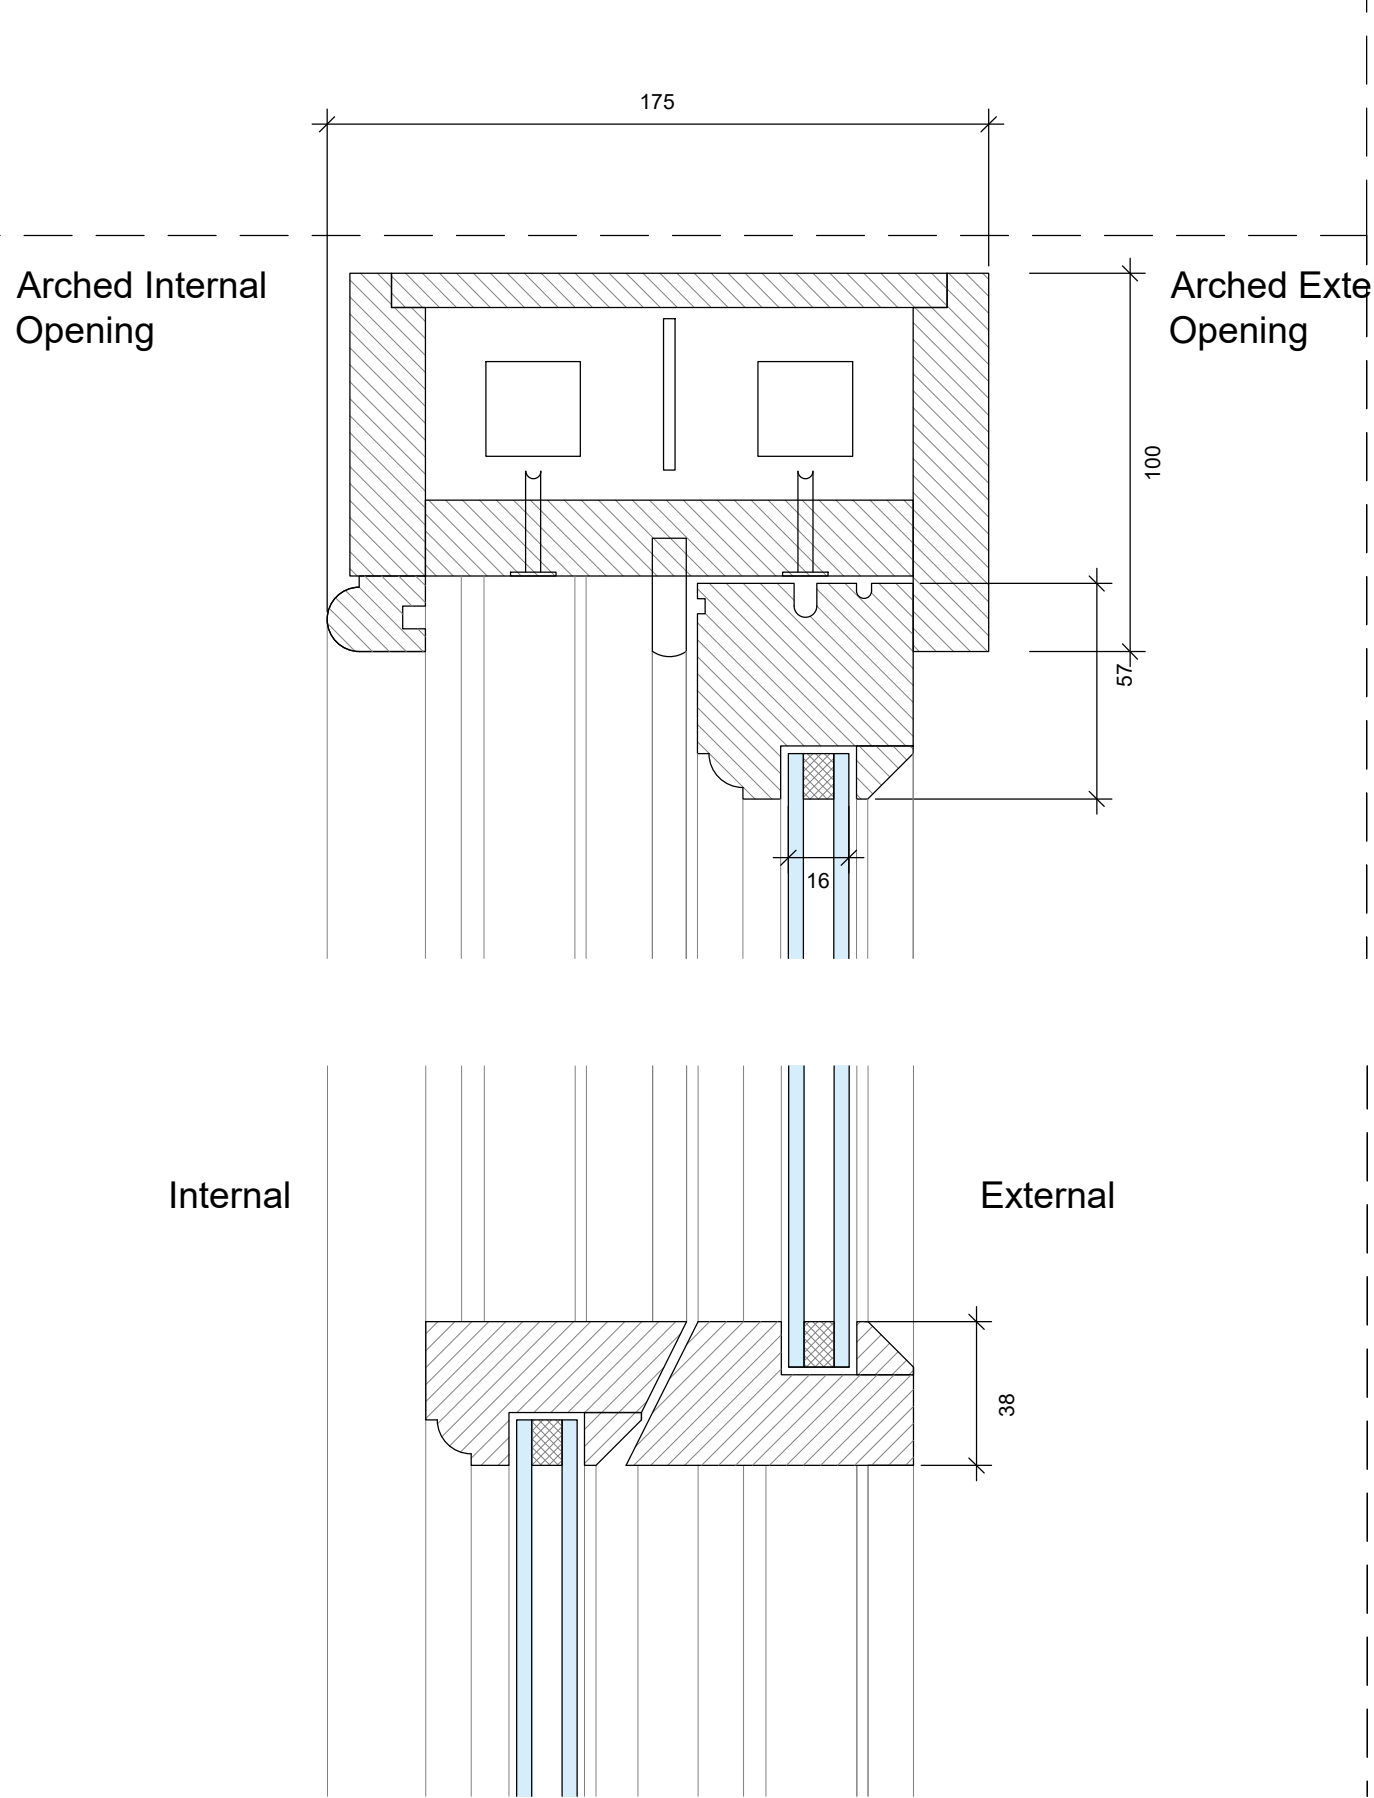


5 TYPICAL WINDOW SECTION DETAILS
1:2


Window Joinery Detail

Type - Sliding Sash SS2
Single hung (fixed top sash) Box Sash
Timber - Acoya
Glazing - Heritage Style Slim Double Glazed
(4-8-4 Glass-Low E Argon Gas Fill-Glass)
Glazing Bars - None
Trickle Vents - Side fixed push trickle vent internally
with external hidden vent outlet

Note
Details developed with Ben Smith Joinery to
meet and comply with heritage requirements and
bespoke glazing.

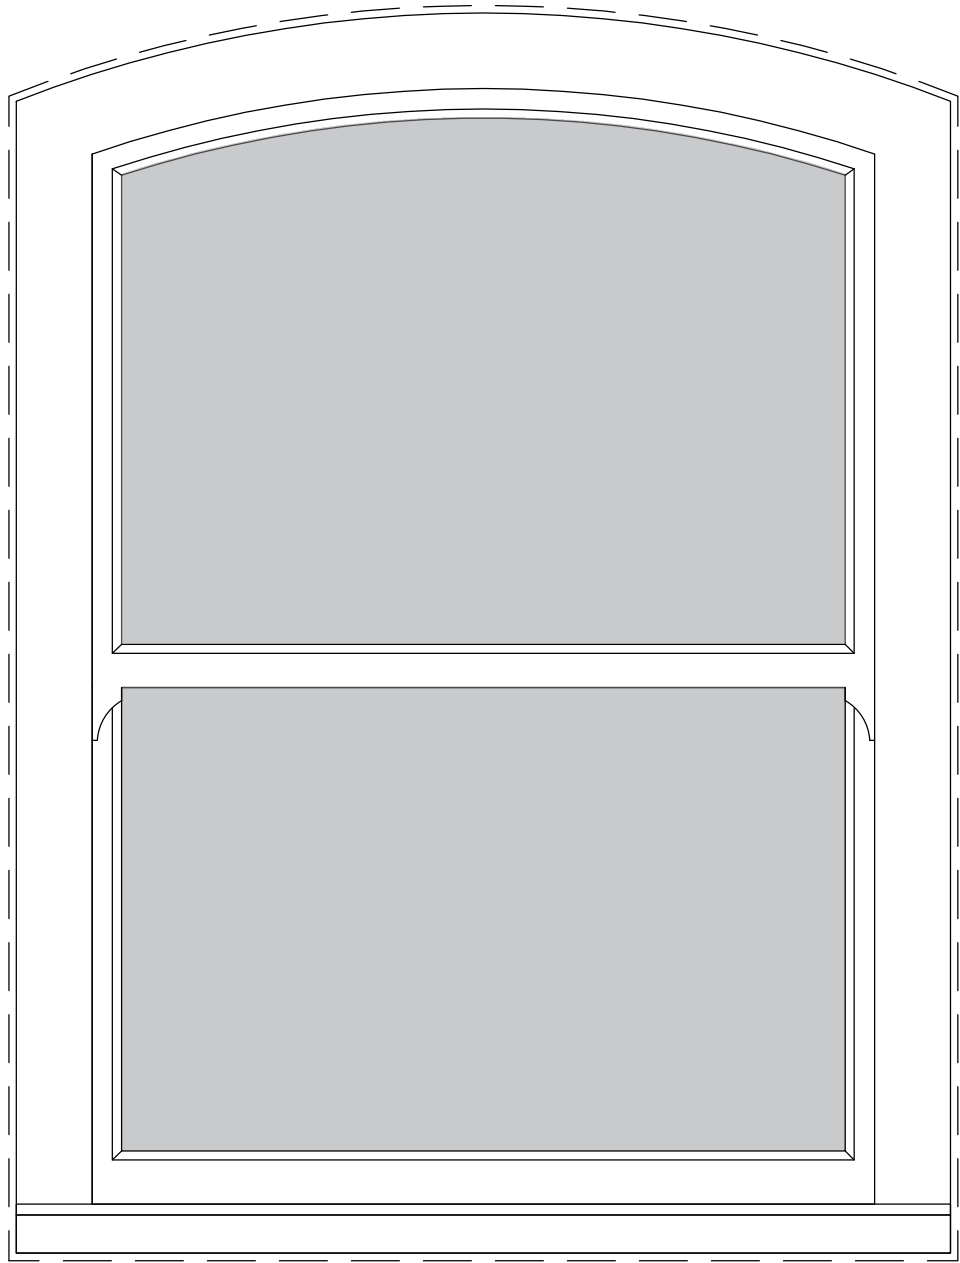

4 TYPICAL WINDOW ELEVATION DETAIL
1:10

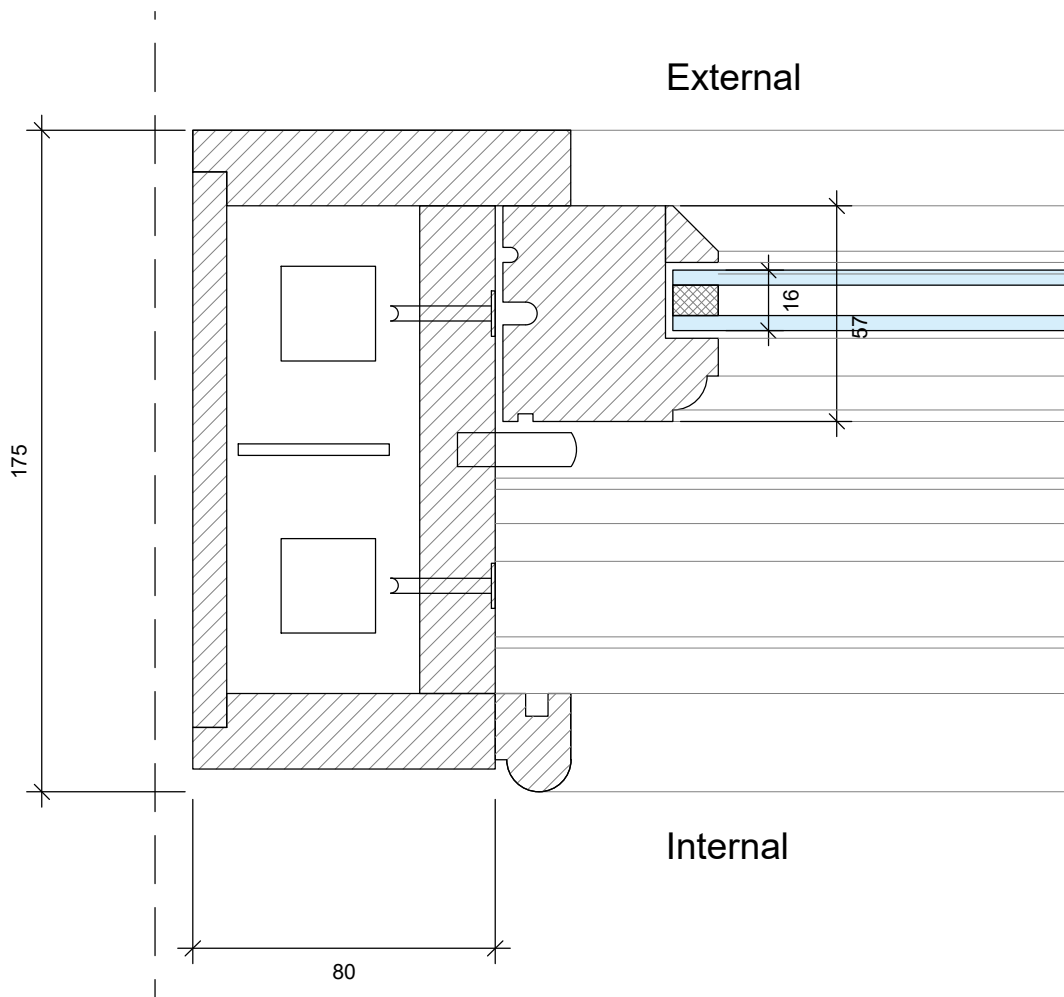


6 TYPICAL WINDOW PLAN DETAILS
1:2

Final window joinery package to be manufactured
and installed by Ben Smith Joinery



Scale Bar 1:2

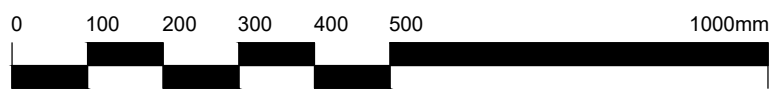

Scale Bar 1:10

The copyright of this drawing is vested with Corstorphine & Wright Ltd and must not be copied or reproduced
without the consent of the company.

T-11	Scale Bar Added	05.08.26	SM	MS
T-10	Annotation Amended	15.07.26	SM	MS
T-09	Section 73 Issue	07.05.26	SM	MS
T-08	Revisions Following Conservation Comments	02.03.26	SM	MS
T-07	Final Tender Issue	16.12.25	SM	MS
T-06	Tender Issue	1.12.25	SM	MS
T-05	Planning/ Listed Building Condition Discharge Issue	07.11.25	SM	MS
T-04	Revisions following review from Specialist	05.11.25	SM	MS
T-03	Details Amended	30.10.25	SM	MS
T-02	General Amendments	14.10.25	JM	MS
T-01	First Issue - For Review & Comment	03.10.25	JM	MS
Rev	Description	Date	Drw	Chk

Client
Larasian Ltd

Project
Cathedral Hotel
Salisbury

Drawing Title
Typical Window Details
Sheet 1

Drawing Status
TENDER

Corstorphine & Wright

Fordingbridge Studio

27 Glasshouse Studios, Fryern Court Road, Bургate, Fordingbridge SP6 1GX

01425 6561606

corstorphine-wright.com

Drawing No.

23007-2090

Drawn

JM

Checked

MS

Paper Size

A1

Scale

1:10

Revision

T-11

Date

02.10.25