
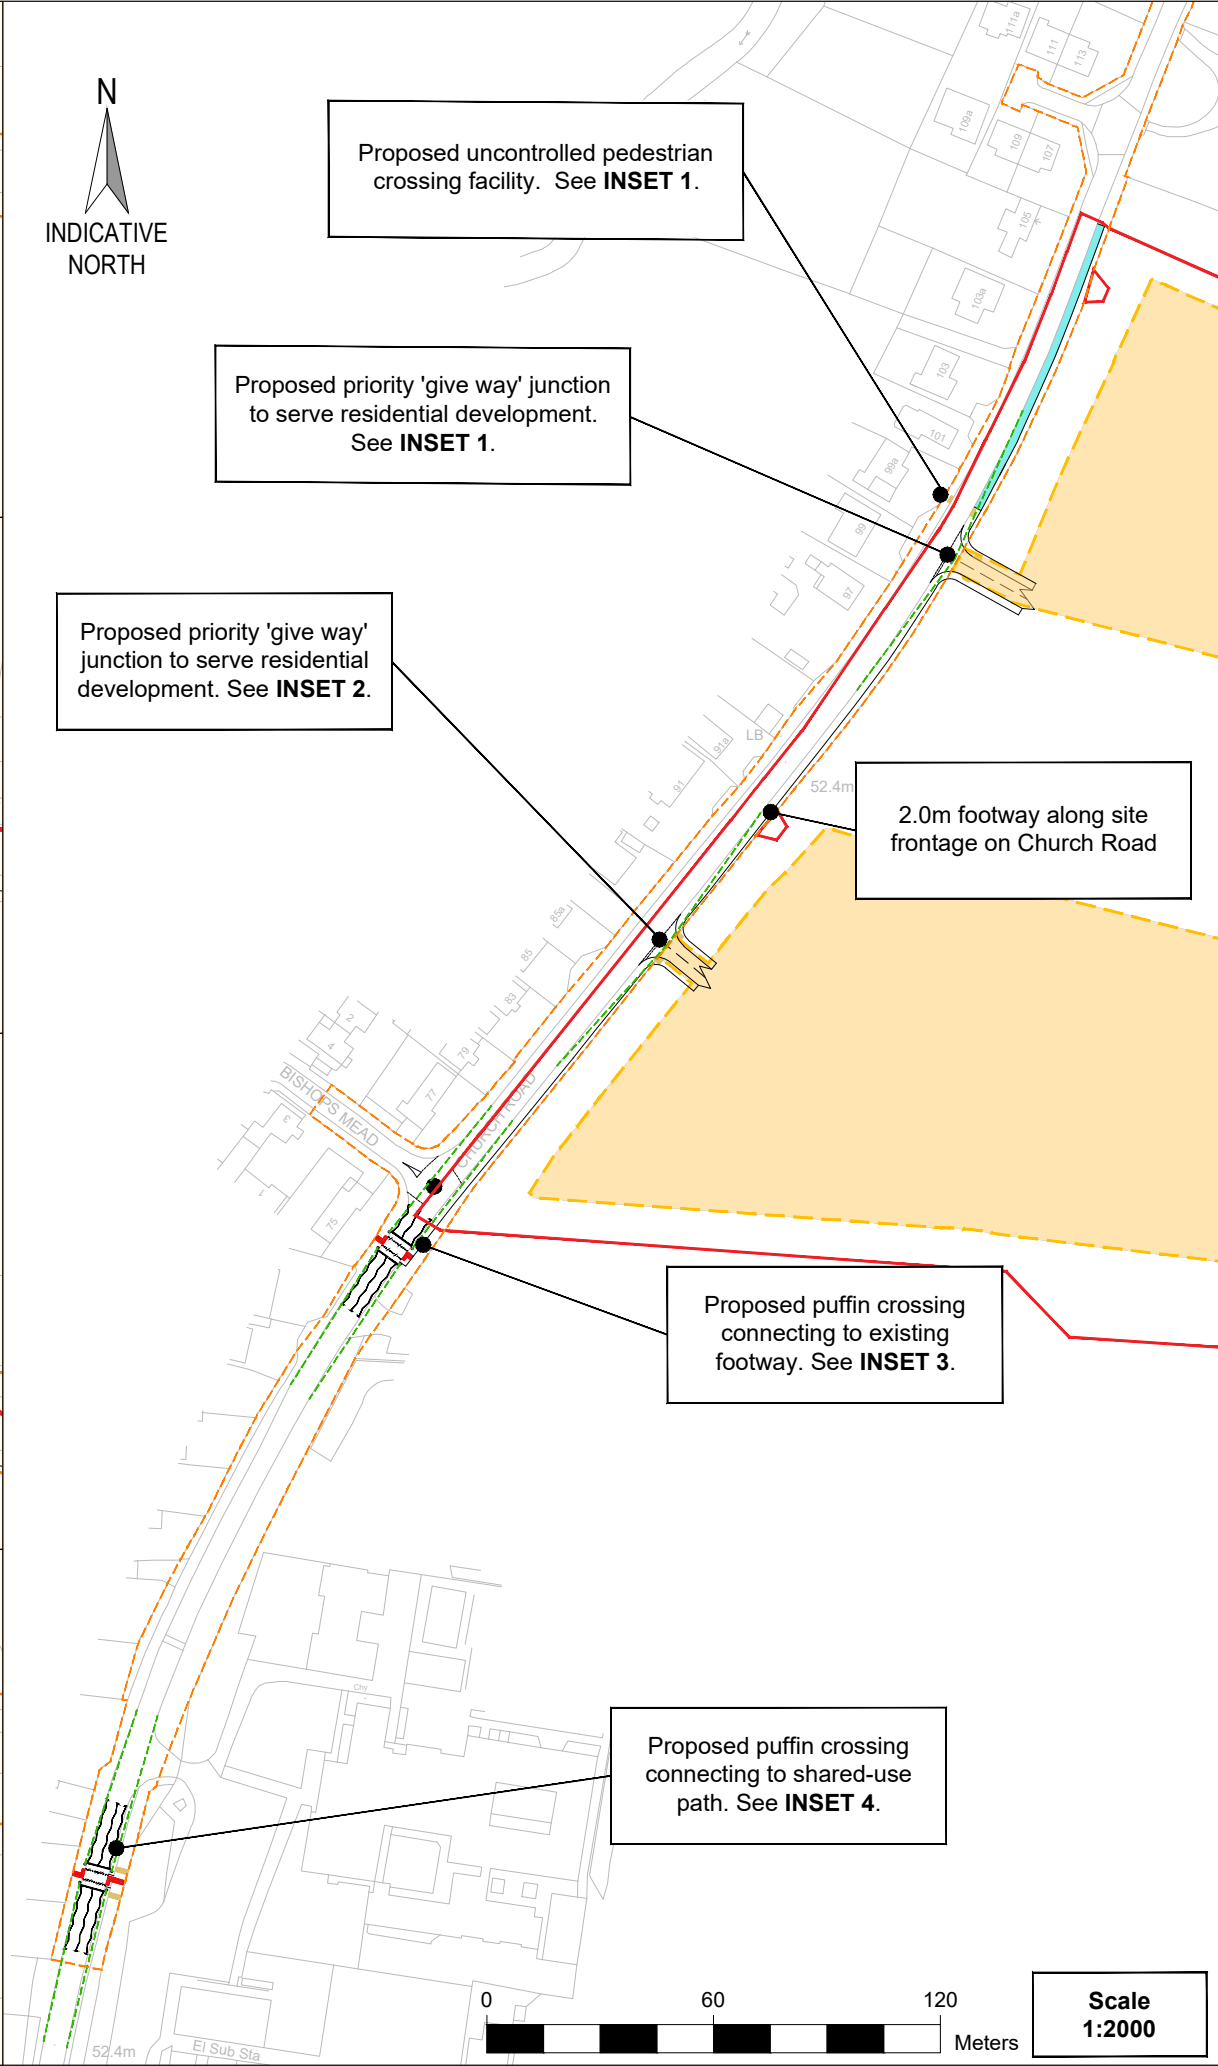


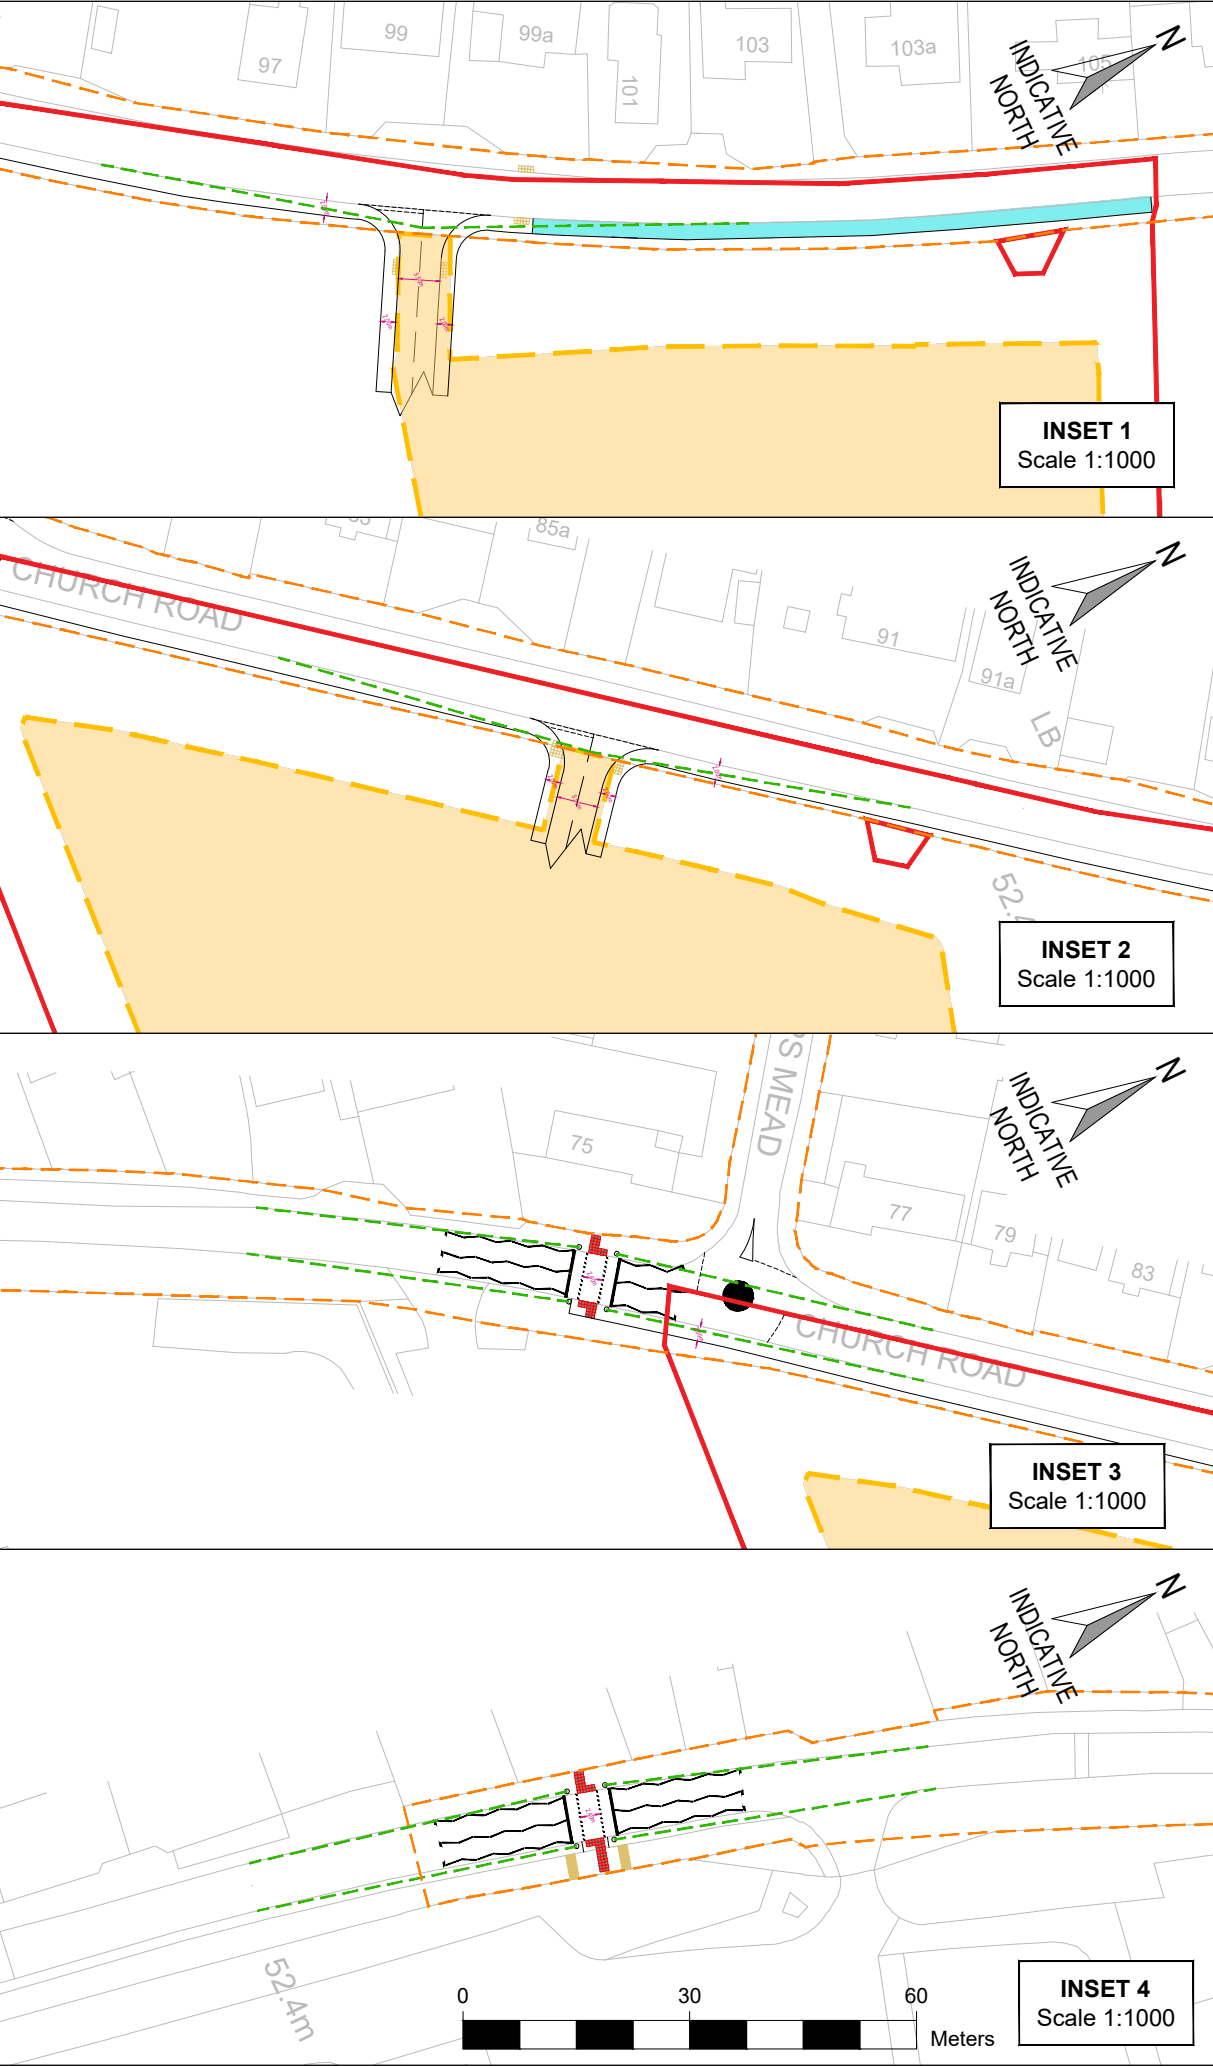

KEY

- Site Boundary
- Extent of Adopted Highway
- Visibility Splay
2.4m x 43m (MfS 30mph)
- Highway land providing the ability for a 2m footway to be provided if required to deliver a safe walking route for future developments.

P11	22.07.26	Scale Bar Added	BT	JD
P10	01.07.26	Amendments	BT	JD
P9	13.03.26	Amendments	BT	JD
P8	16.05.24	Amendments	DL	AW
P7	10.04.24	Amendments	DL	JD
P6	26.03.24	Access Amendment	BT	JD
P5	18.03.24	Amendments	DL	JD
P4	25.01.24	Amendments	DL	AW
P3	26.04.23	Annotation Amendment	JF	MG
P2	18.04.23	Annotation Amendment	JF	MG
P1	04.12.20	Preliminary Issue	TB	MG

Rev

Date

Description

By

Apvd

PROJECT:
LAND OFF CHURCH ROAD
LAVERSTOCK

TITLE:
PROPOSED VEHICULAR AND
PEDESTRIAN ACCESS

CLIENT:
HALLAM LAND

SCALE@A3:
SEE WINDOW

PROJECT REF:
14150

DRAWING No:
SK_T_012

REV:
P11

Revision Referencing
P = Preliminary A = Approval T = Tender C = Construction

RIDGE