"For the purposes of Planning Consent the following applies to any copy of this drawing made by the Local Authority:

This copy has been made by and with the authority of the person required to make the plan and drawing open to public inspection pursuant to Section 47 of the Copyright, Designs and Patents Act 1988. Unless that Act provides a relevant exception to copyright, the copy must not be copied without the prior permission of the copyright owner. If any copy is made under the authority only the whole drawing including the copyright holder's name and this notice, is to be copied."

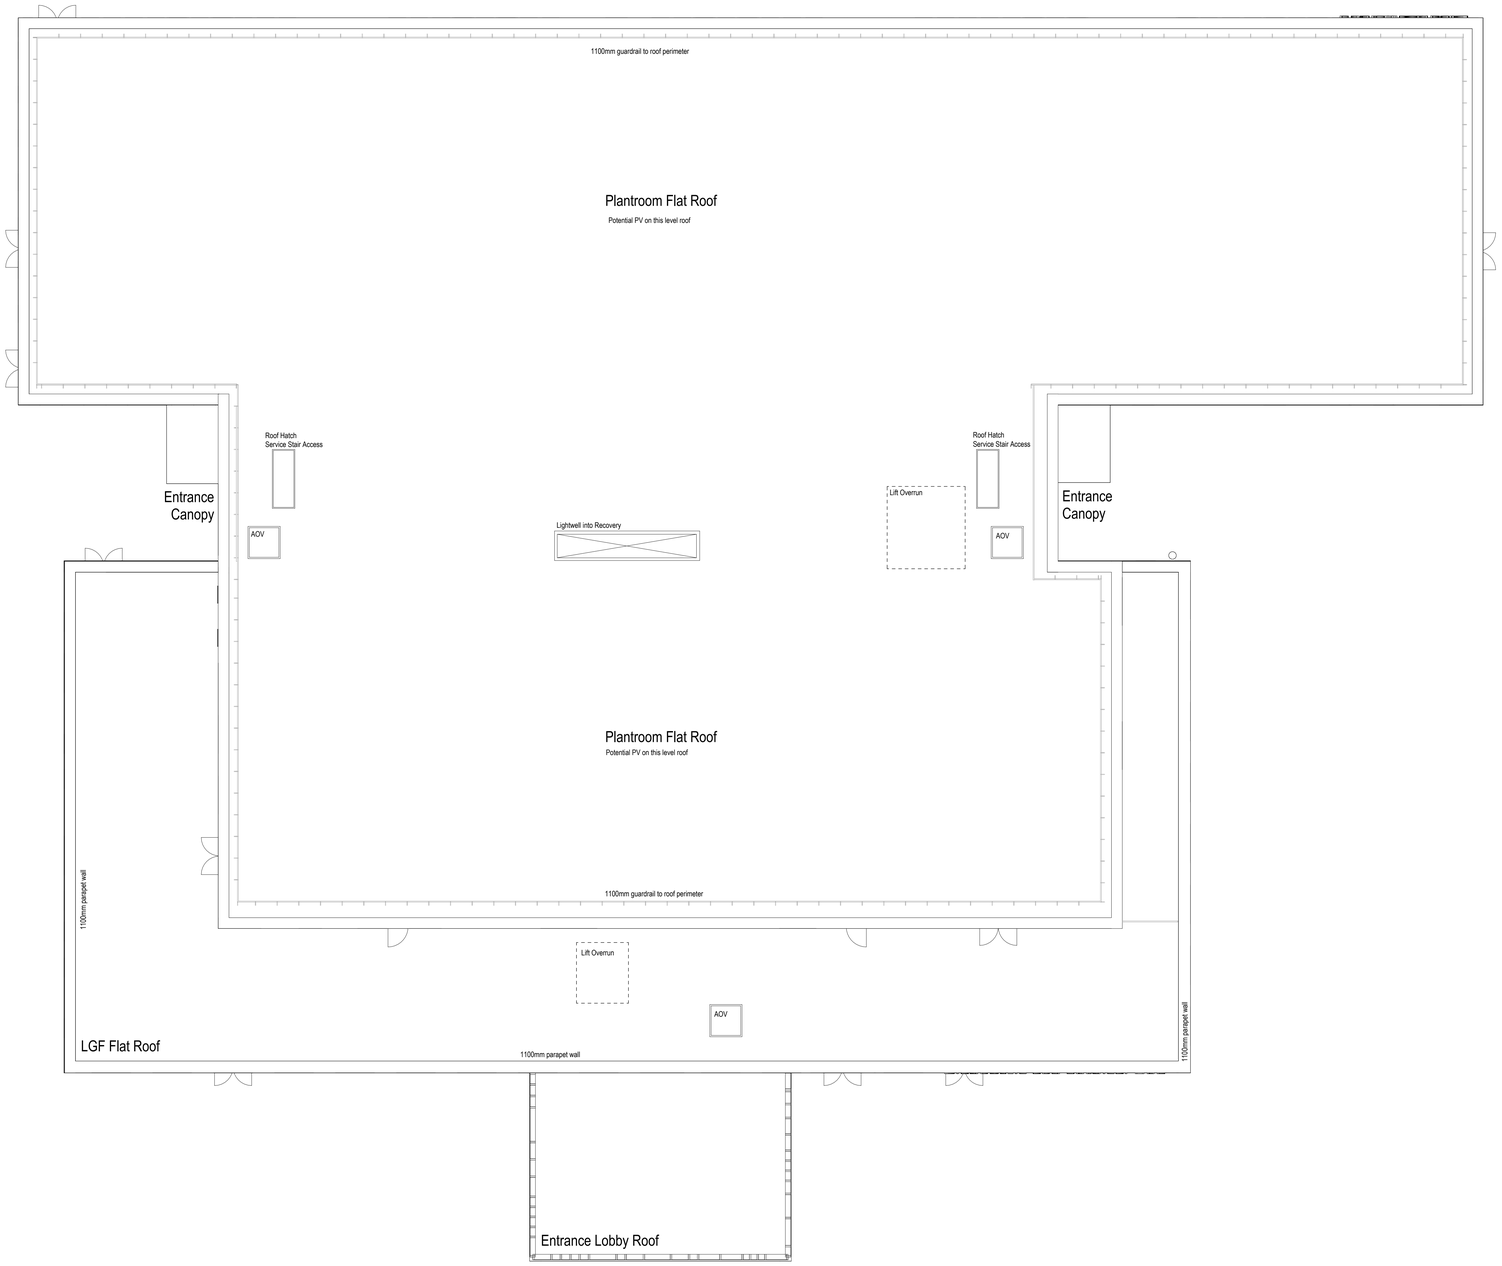

Proposed Roof plan

1 : 100

Rev:	Date:	Description:	By:	Auth:
P04	15.07.26	Drawing revised in line with client comments - Issued for planning	LJ	EB
P03	26.06.26	Issued for planning	EB	EB
P02	12.06.26	Issued for NEC Supervisor	EB	EB
P01	05.06.26	Draft Issue for Planning Application	EB	DS

P+HS architects

a. 71 Grey Street
Newcastle upon Tyne
NE1 6EF
e. enquiries@pandhs.co.uk
t. 0191 825 0082
w. www.pandhs.co.uk

Client:
Salisbury NHS Foundation Trust

Project No: 4060
Project Name: Salisbury Diagnostic and Surgical Hub (DASH)

Document Reference:

Project	Originator	Functional	Spatial	Form	Discipline	Number
STECC	PHS	XX	RF	D	A	07007

Proposed Roof Plan - Planning

Status: Code: S4 — Description: REVIEW & AUTHORIZATION
Revision: Code: P04

Created By:	Authorised By:	Date of first issue:	Scale at A0:
EB	EB	05.06.26.	As indicated

This document is © P+HS Architects. If in doubt ASK. Drawing measurements shall not be obtained by scaling. Verify all dimensions prior to construction or product manufacture. Immediately report any discrepancies on this document to the Architect. This document shall be read in conjunction with associated models, specifications and related consultants documents.

0 1 2 3 4 5 10m
Scale 1:100

N