


Mleksham ASDA - Proposed plan

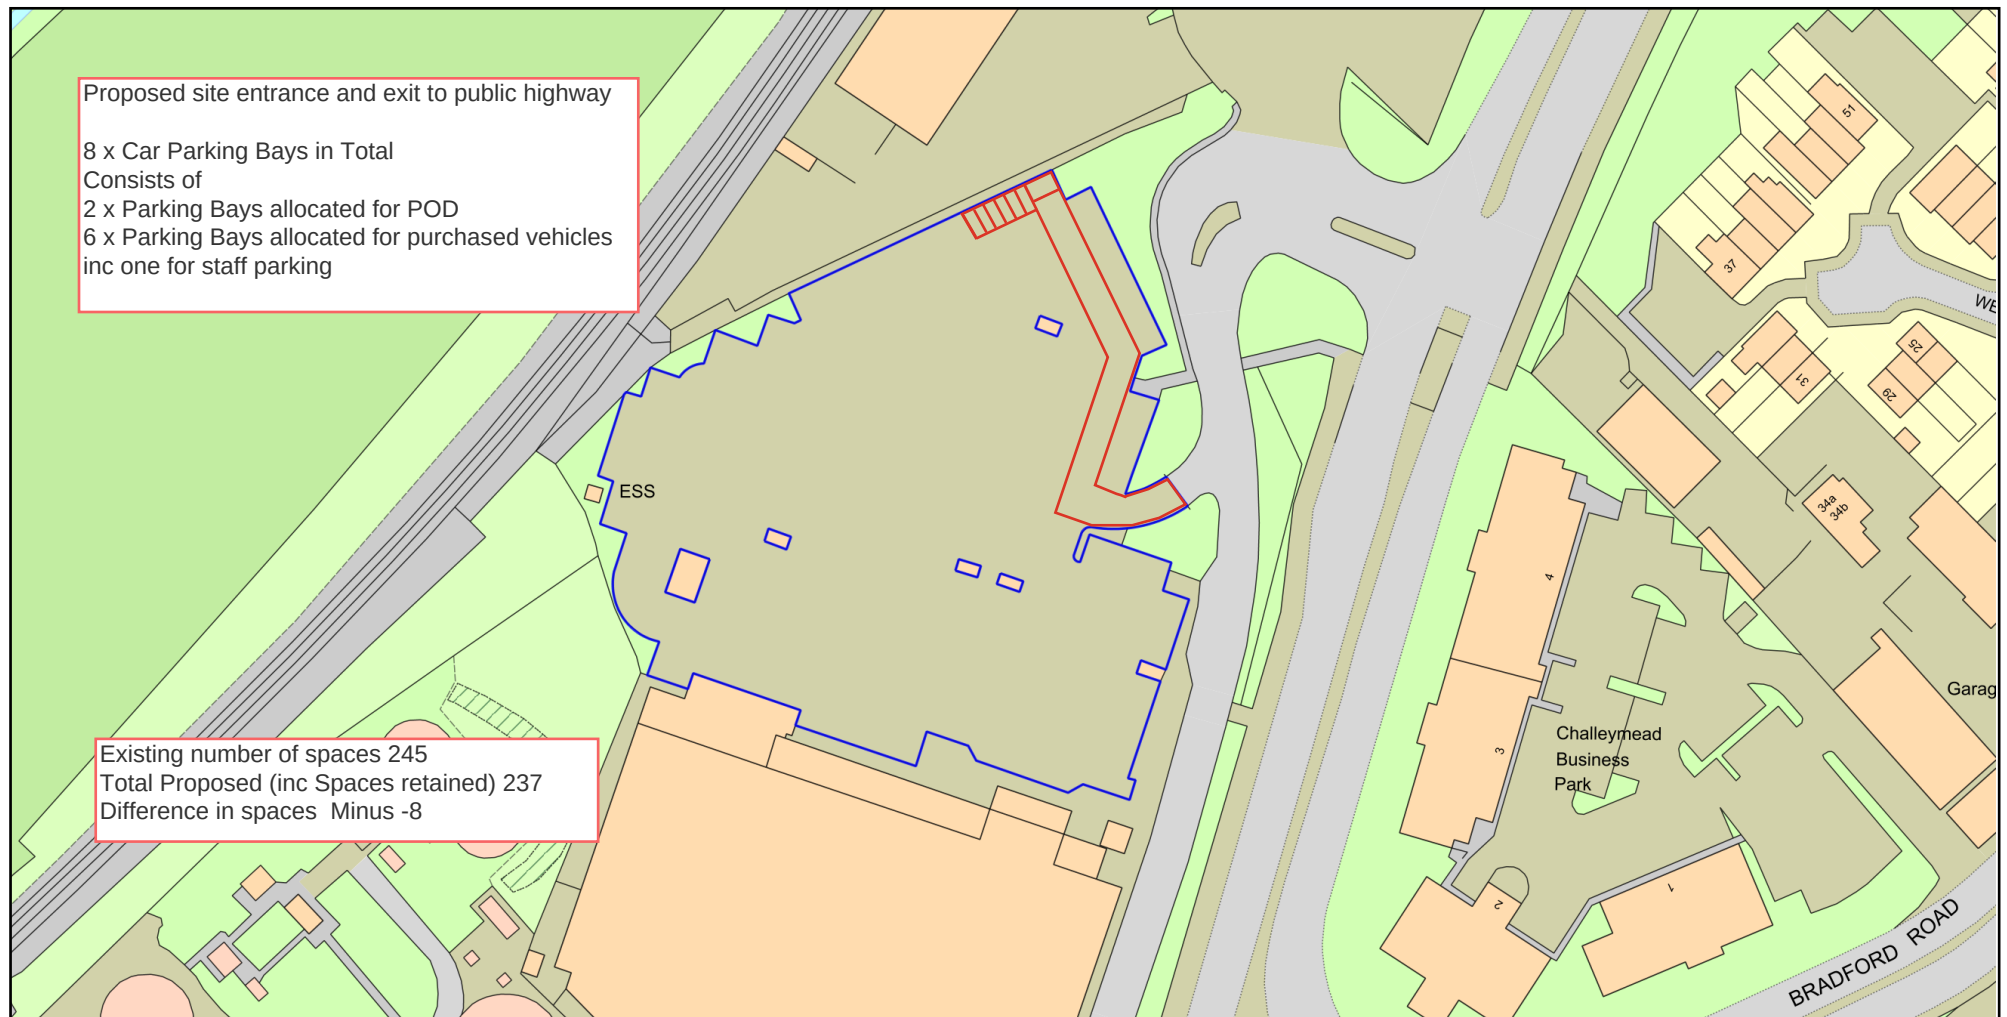

0 50
Metres



Plan Produced for: We buy any car

Date Produced: 05 May 2026

Plan Reference Number: TQRQM26125150051490

Scale: 1:1250 @ A4

© Crown copyright and database rights 2025 OS 100042766