


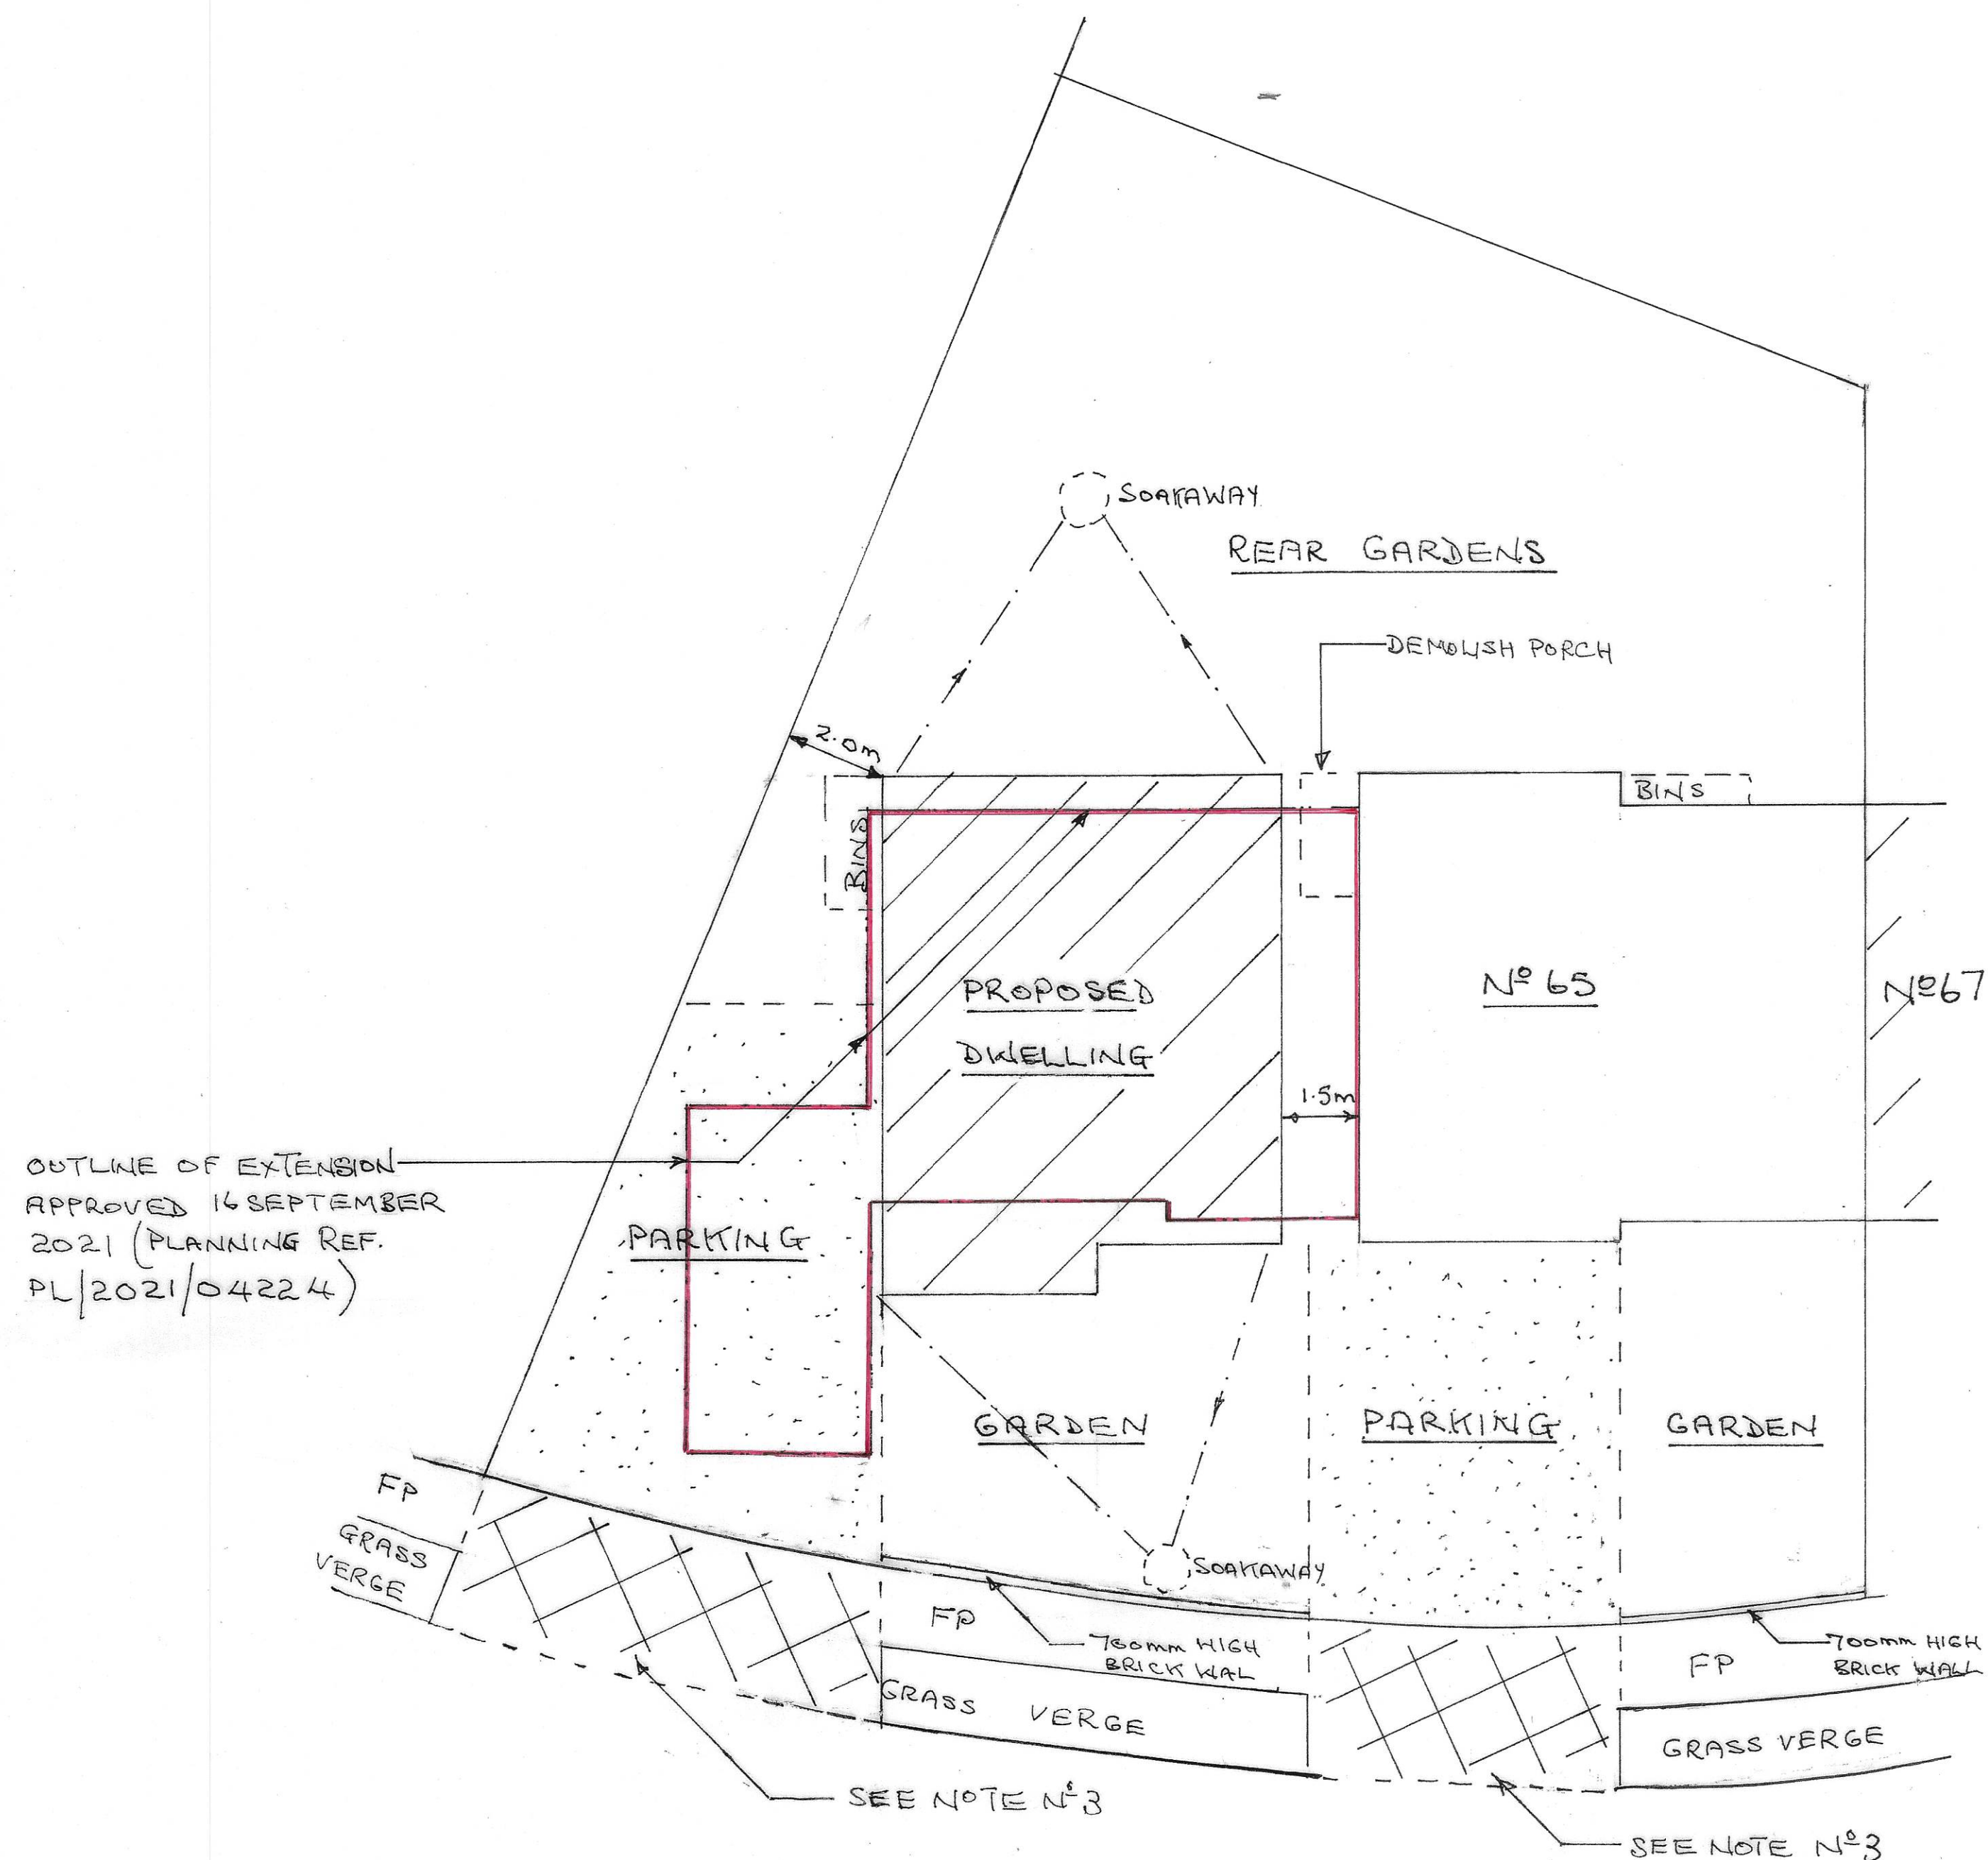

OUTLINE OF EXTENSION
APPROVED 16 SEPTEMBER
2021 (PLANNING REF.
PL/2021/04224)


BLOCK PLAN

SCALE:- 1 To 100

0 1m 2m 3m 4m 5m 10m

NOTES:-

1. THIS DRAWING TO BE READ IN CONJUNCTION WITH DRAWINGS NºS 1 AND 2
2. PROVIDE PARKING FOR 2 CARS FOR NEW AND EXISTING DWELLINGS. ~ TO BE PERMEABLE BLOCK PAVING LAID TO FALL AWAY FROM THE HIGHWAY.
3. LOWER ROAD KERBS TO PROVIDE VEHICULAR ACCESS TO NEW AND EXISTING DWELLINGS ACROSS EXISTING FOOTPATH AND GRASS VERGE ~ ALL TO THE APPROVAL OF WILTSHIRE COUNCIL HIGHWAYS DEPARTMENT.

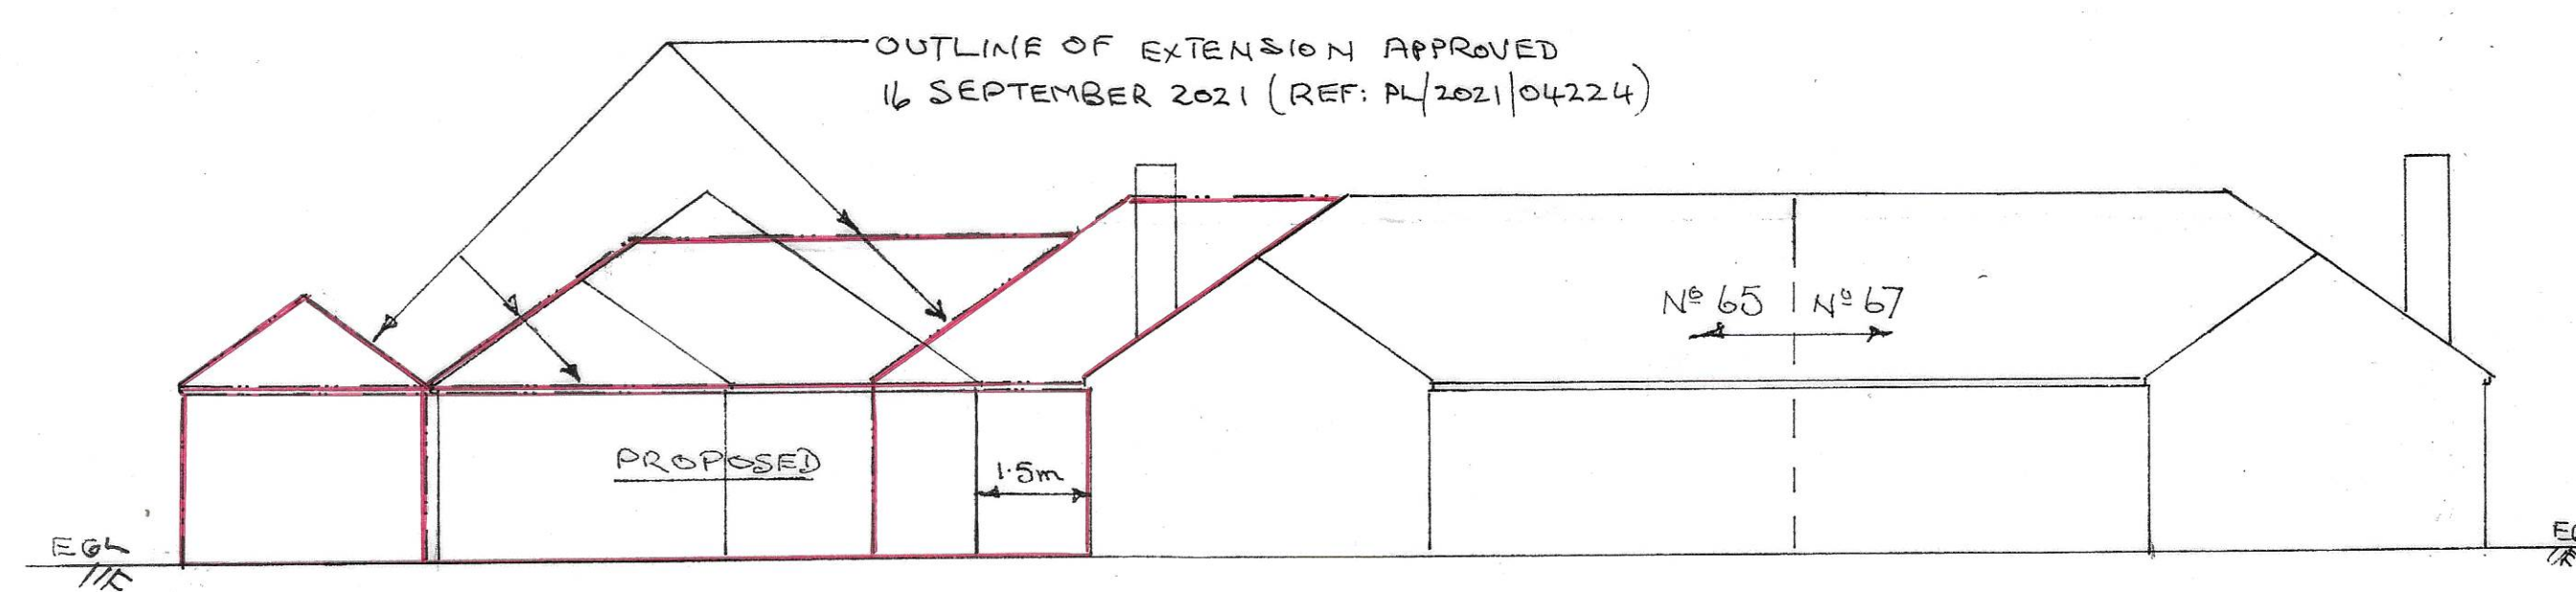

STREET SCENE SHOWING BUILDING OUTLINES

CLIENT:-

MR T. WILLIAMS

ADDRESS:-

65 LONGCROFT ROAD

DEVIZES

SN10 3AX

PROPOSED

NEW DWELLING

SCALE:- 1 To 100

DATE:- JUNE 2026

DRAWING Nº3