



Elevation - North  
1 : 100

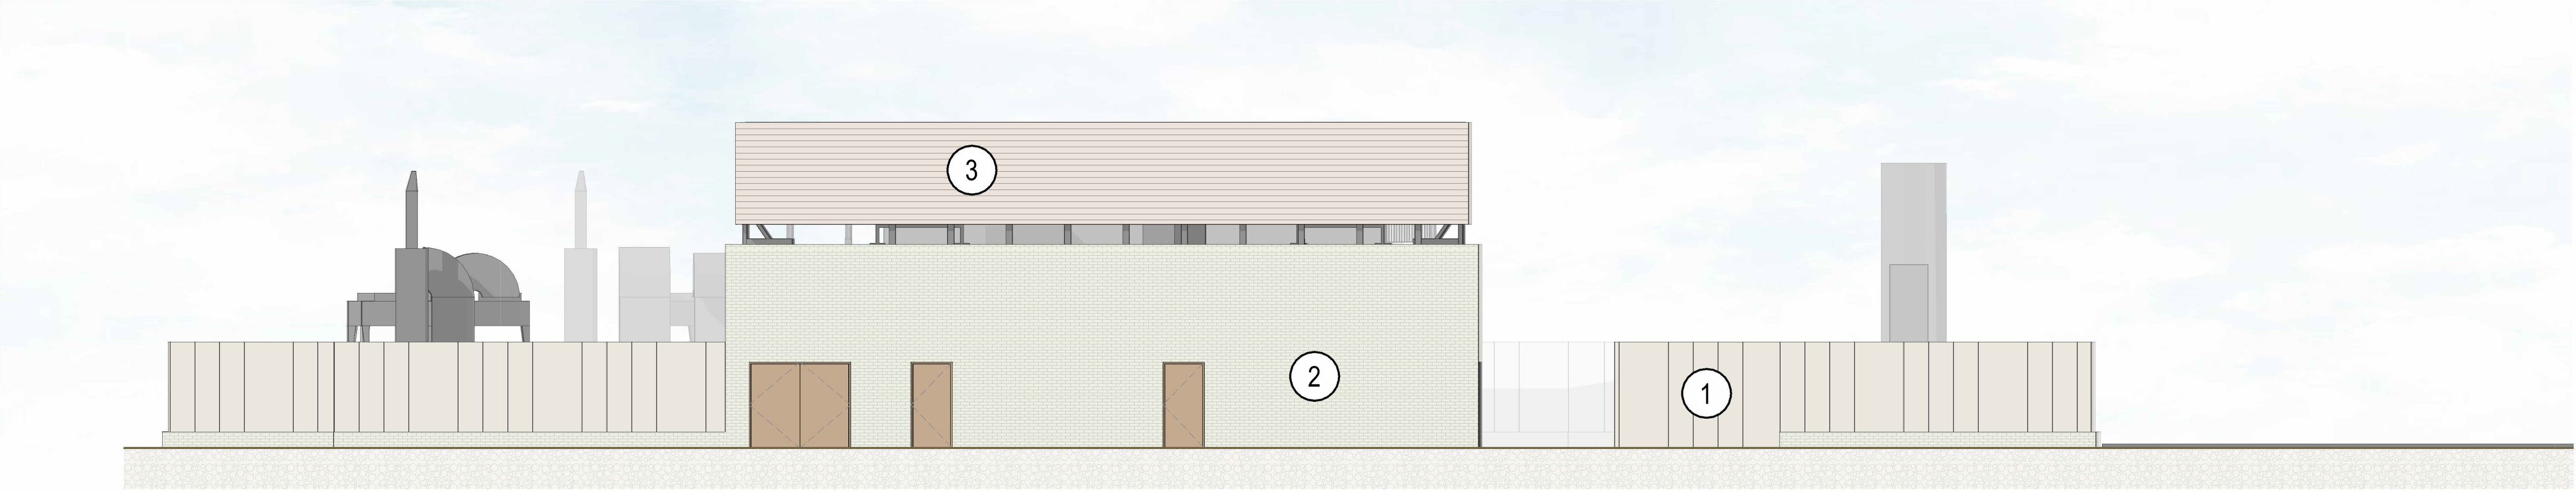


Elevation - East  
1 : 100

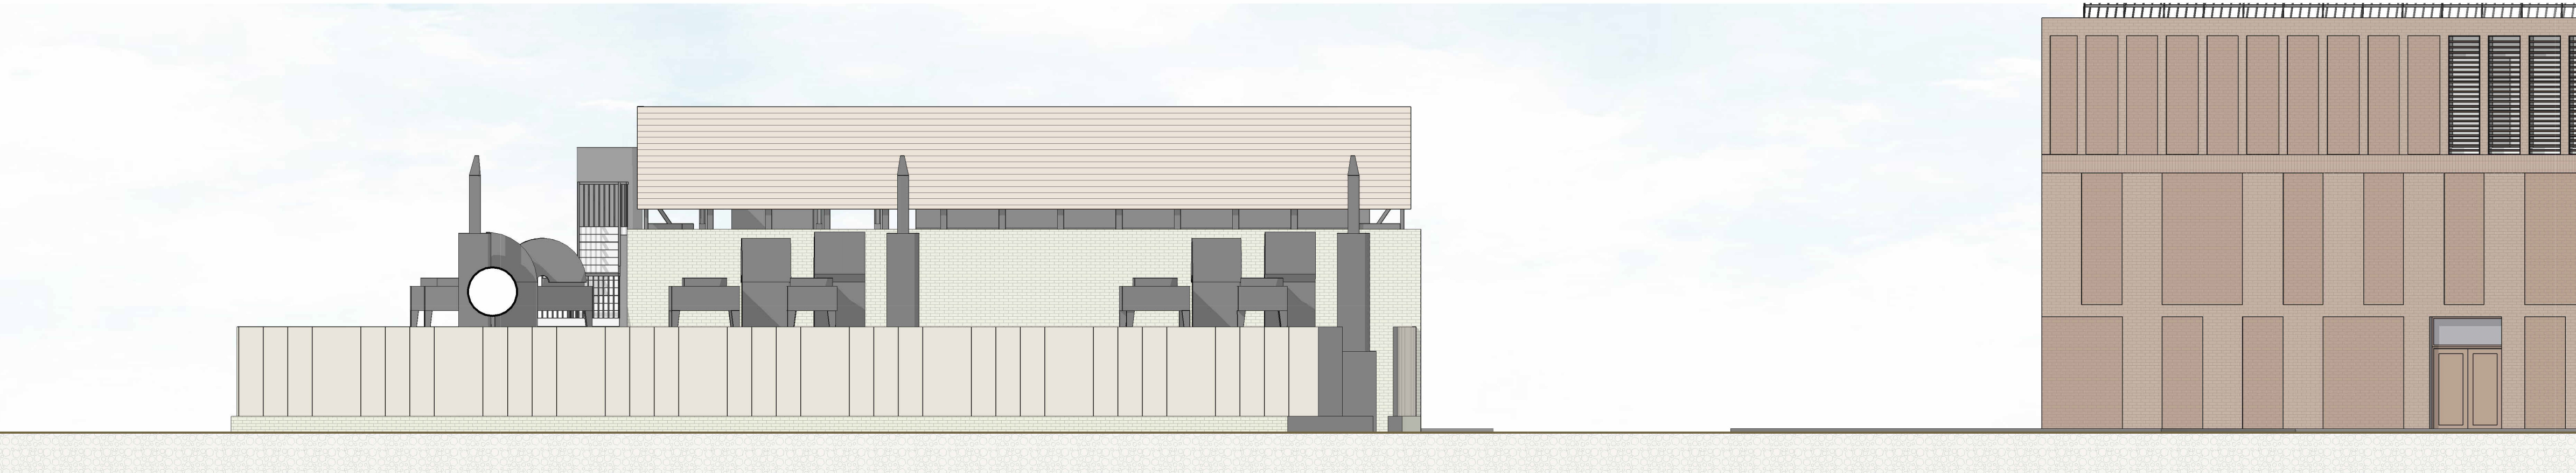

Elevation - West  
1 : 100



Elevation - South  
1 : 100

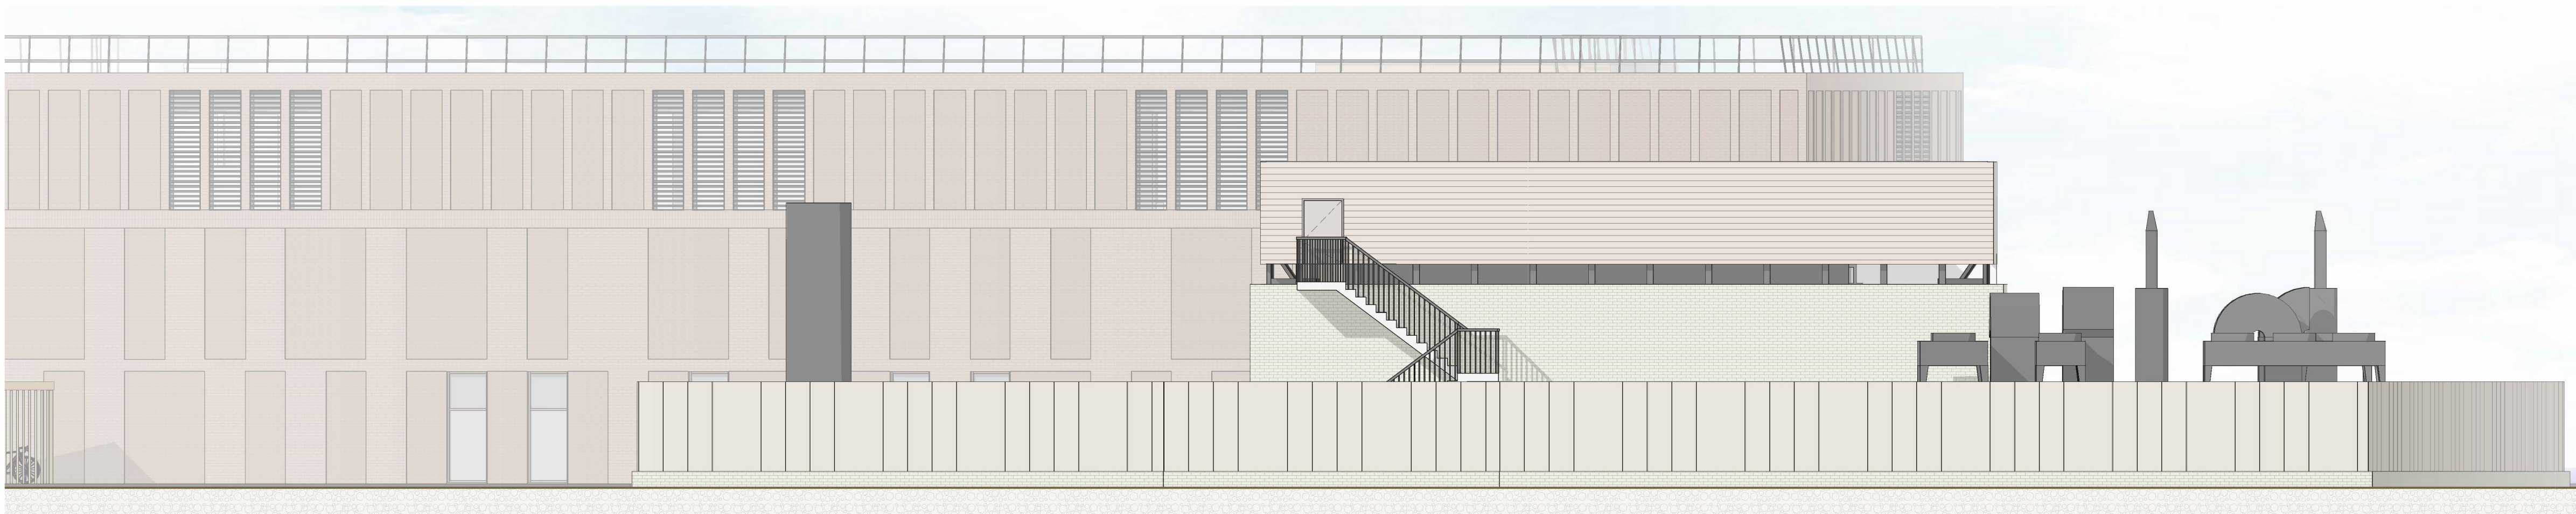


"For the purposes of Planning Consent the following applies to any copy of this drawing made by the Local Authority:


This copy has been made by and with the authority of the person required to make the plan and drawing open to public inspection pursuant to Section 47 of the Copyright, Designs and Patents Act 1988. Unless that Act provides a relevant exception to copyright, the copy must not be copied without the prior permission of the copyright owner. If any copy is made under the authority only the whole drawing including the copyright holder's name and this notice, is to be copied."



1. Screen - Panels, on brick plinth  
colour and spec TBC

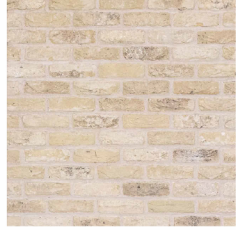


2. Brickwork  
colour and spec TBC

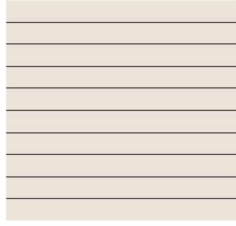

3. Acoustic Screen  
colour and spec TBC

Elevation Materials  
1 : 100

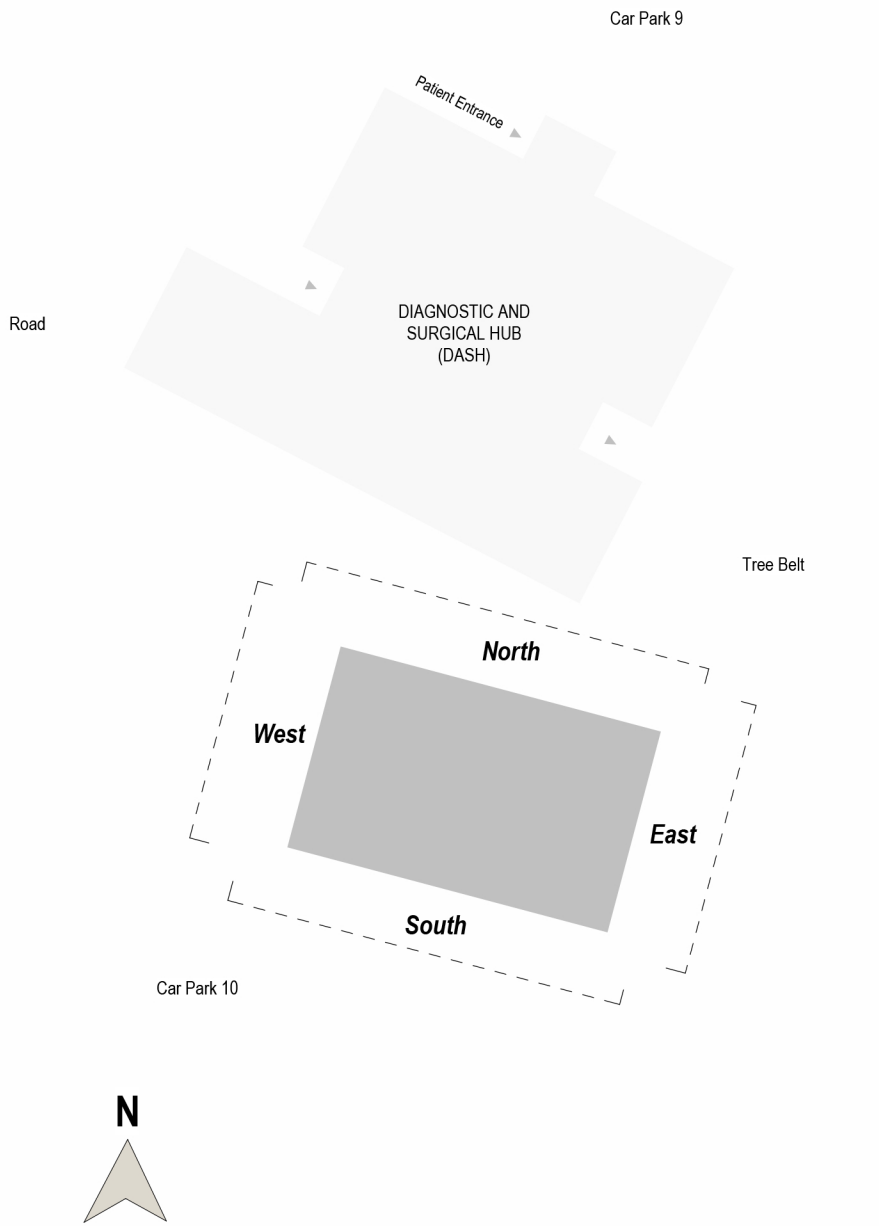

Note : Please refer to landscape general arrangement plans and site sections for detailed level information

|     |          |                                                                    |    |    |
|-----|----------|--------------------------------------------------------------------|----|----|
| P03 | 15.07.26 | Drawing revised in line with client comments - issued for planning | LJ | EB |
| P02 | 26.06.26 | Issued for Planning                                                | LJ | EB |
| P01 | 17.06.26 | First Draft Issue for Comment                                      | CW | EB |

Rev: Date: Description: By: Auth:

**P+HS**  
architects

a. The Old Station  
Station Road  
Stokesley  
TS9 7AB  
e. Stokesley@pandhs.co.uk  
t. 01642 712 684  
w. www.pandhs.co.uk

Client:  
Salisbury NHS Foundation Trust

Project No:  
4060

Project Name:  
Salisbury Diagnostic and Surgical Hub (DASH)

| Project | Originator | Functional | Spatial | Form | Discipline | Number |
|---------|------------|------------|---------|------|------------|--------|
| STECC   | - PHS      | - PC       | - XX    | - D  | - A        | 10001  |

Proposed Elevations - Plant Compound

| Status: | Description            | Revision: |
|---------|------------------------|-----------|
| S4      | REVIEW & AUTHORIZATION | P03       |

Created By: CW Authorised By: EB Date of first issue: 17.06.26 Scale at A1: As indicated

This document is © P+HS Architects. If in doubt ASK. Drawing measurements shall not be obtained by scaling. Verify all dimensions prior to construction or product manufacture. Immediately report any discrepancies on this document to the Architect. This document shall be read in conjunction with associated models, specifications and related consultants documents.