



Notes:

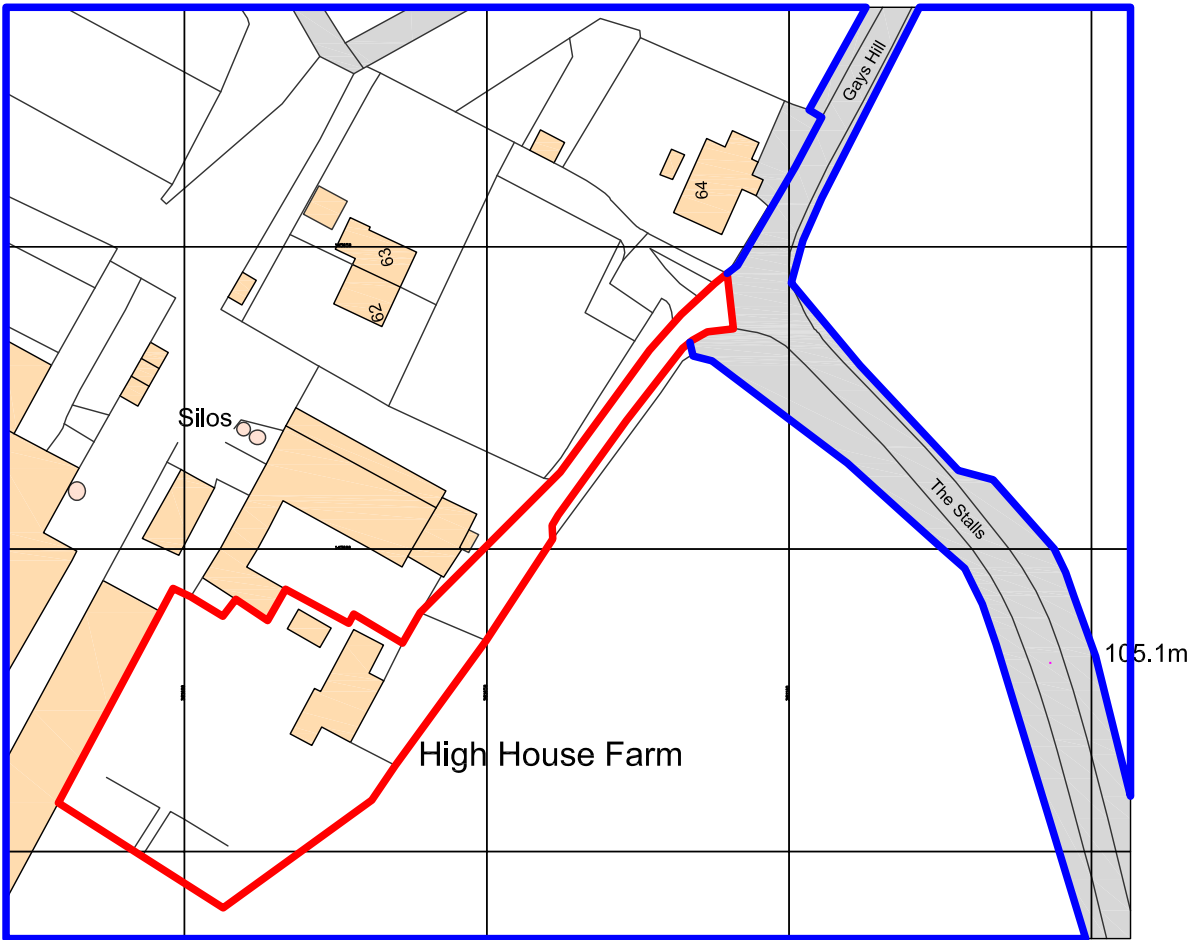

Ordnance Survey, (c) Crown Copyright 2026. All rights reserved. Licence number 100022432

No.	Date	Revision

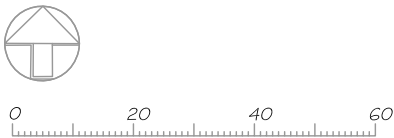

Sterling Court,
17 Dix's Field,
Exeter,
Devon,
EX1 1QA.
Tel: 01392 455700
www.savills.co.uk

PROJECT
HIGH HOUSE FARMHOUSE
DERTFORD
CORSLEY
WARMINSTER

DRAWING TITLE
LOCATION PLAN

CLIENT
LONGLEAT ASTATE

Dwg. No. 748139/LP File No. 748139

Scale 1:1250 @ A3

Controlled by JH Designed by JH

Drawn by TC Checked by JH

Date JULY 26 Office EXETER