


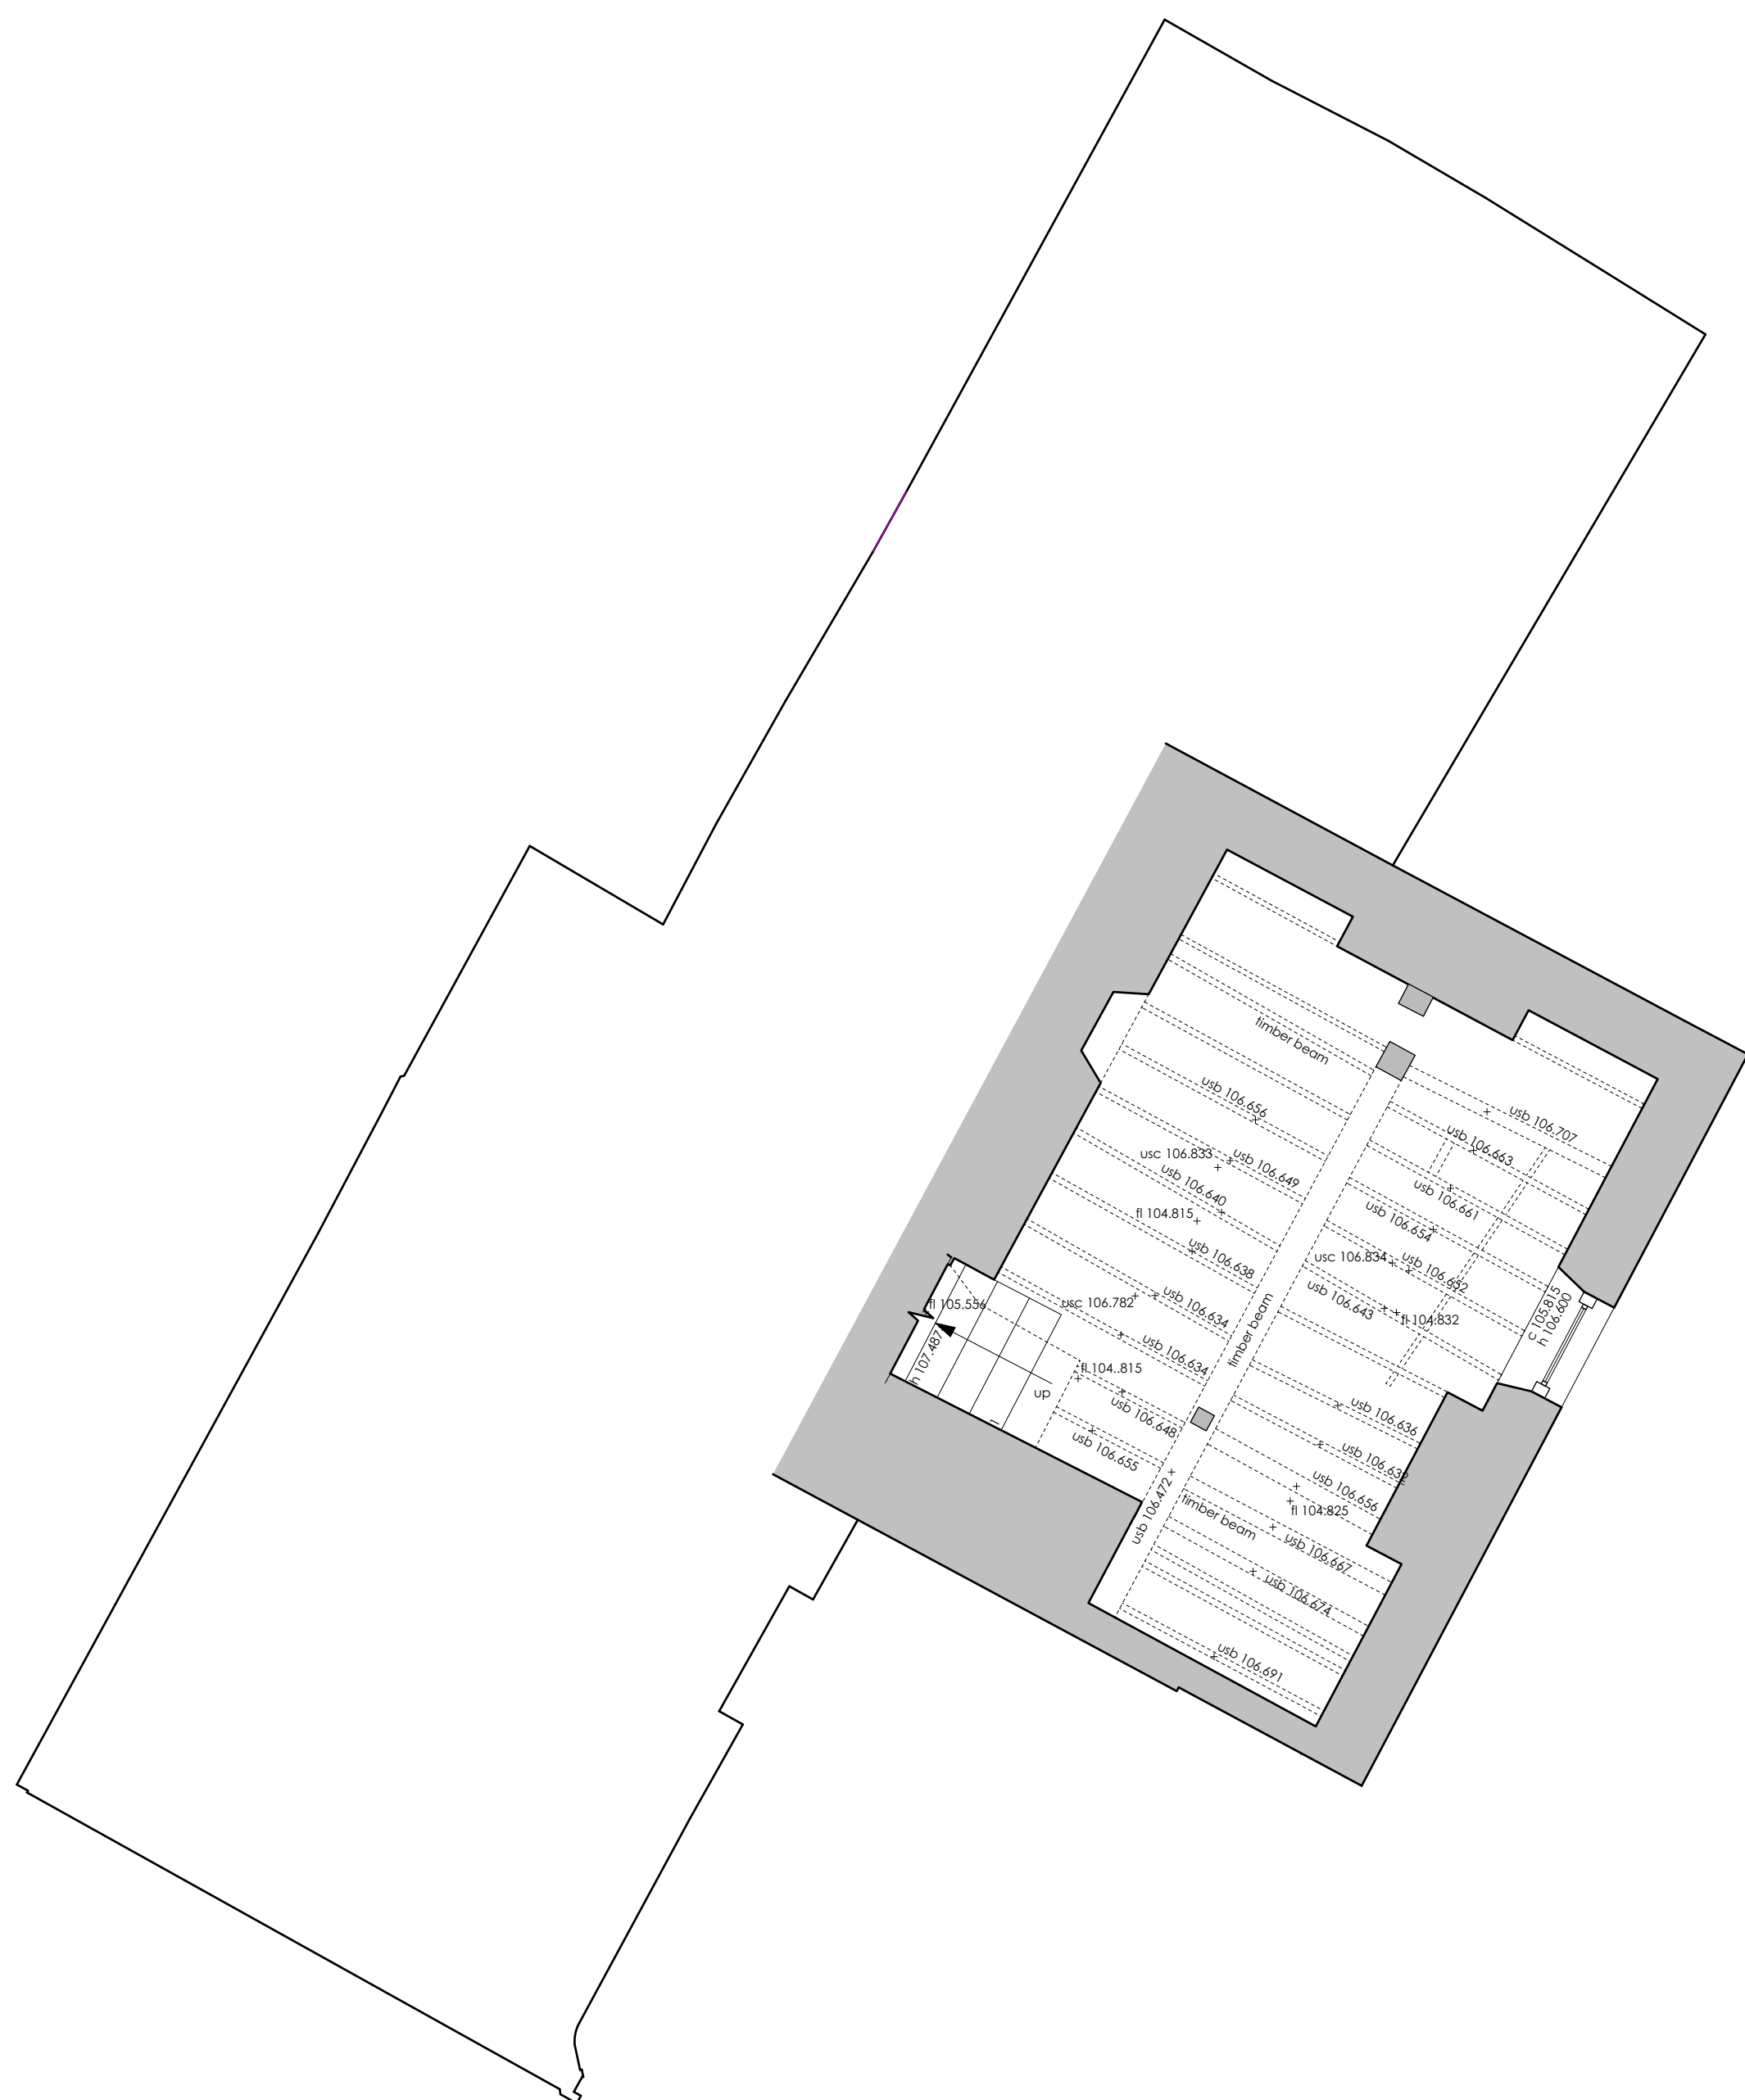

Prim Measured Surveys,
Ground Floor East.
The Quadrangle, Seale Hayne
TQ12 6NQ

T: 01626 836351

site: High House, Corsley

title: Basement & Ground Floor
Plan, as existing

client: Longford Estate	date: May 24	
scale at A1: 1:50	drawn by: LW	checked by: GS
project no: 2026.116	drawing no: 01	revision: 01