


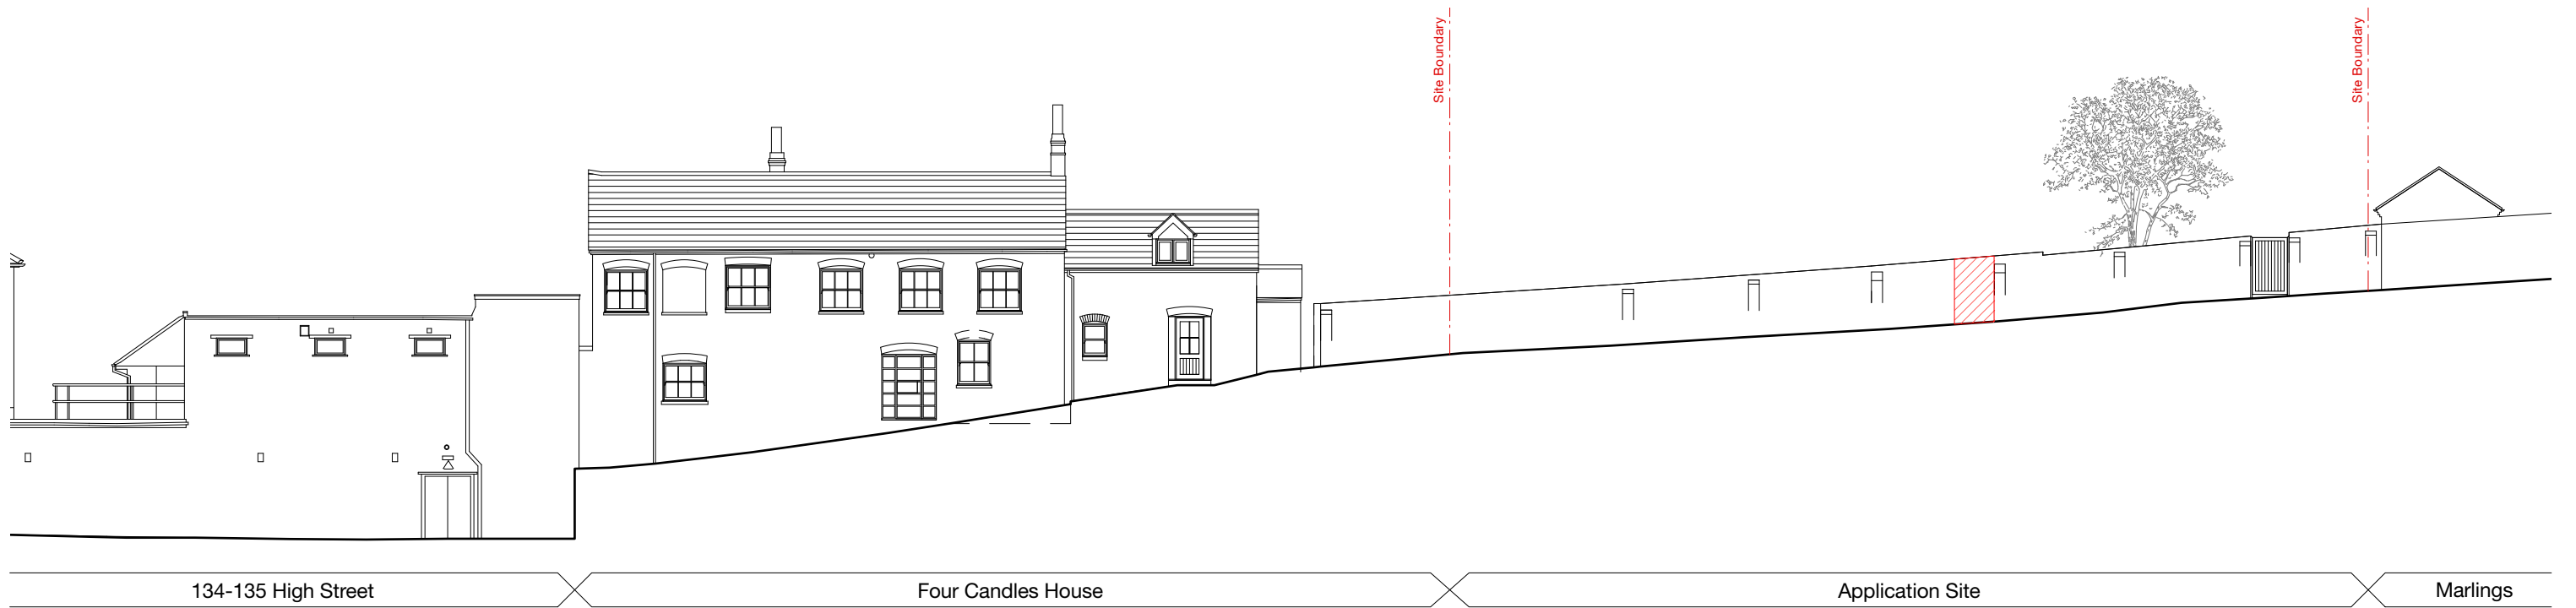

Existing Street Elevation

Scale: 1:200



Proposed Street Elevation

Scale: 1:200



Milton Architects Ltd
Old Stables Court The Parade
Marlborough Wiltshire SN8 1NE

Telephone 01672 514354
Email mail@miltonarchitects.co.uk

Project : Land to Rear of Four Candles House
Chandlers Yard
Marlborough

Contents: EXISTING and PROPOSED
Street Elevation

milton architects

Date : April 2026

Scale : 1:200

Size : ISO A3

Drawing : **2519 / 3_300**

P2