




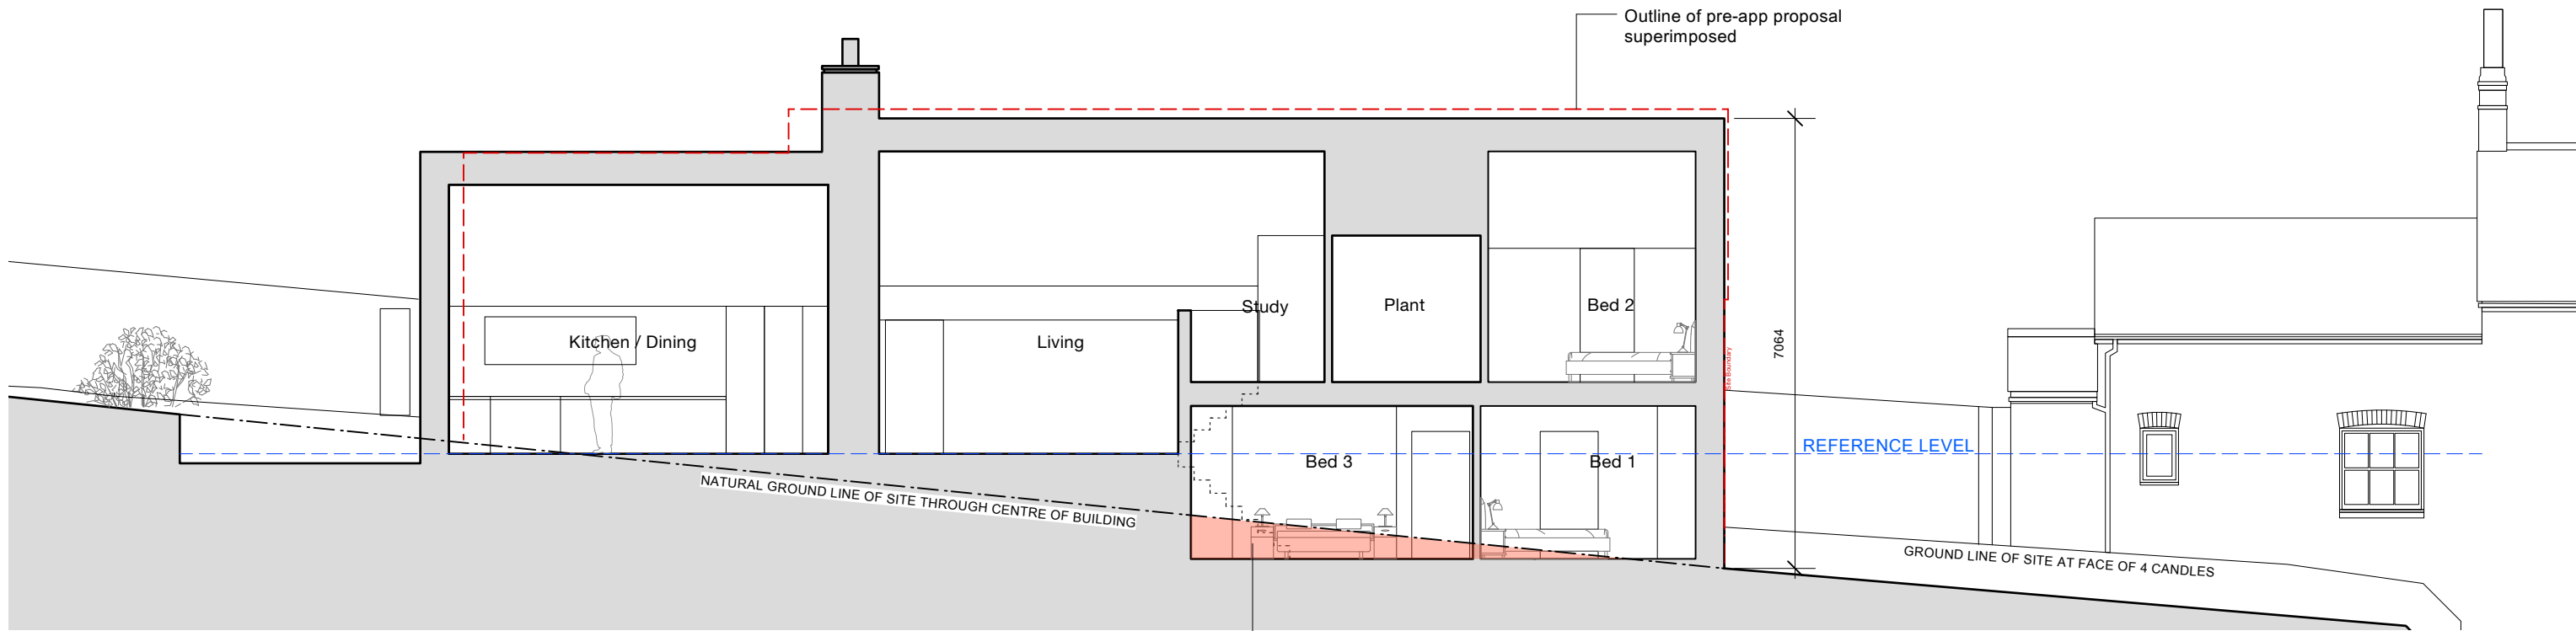

CURRENT PROPOSAL

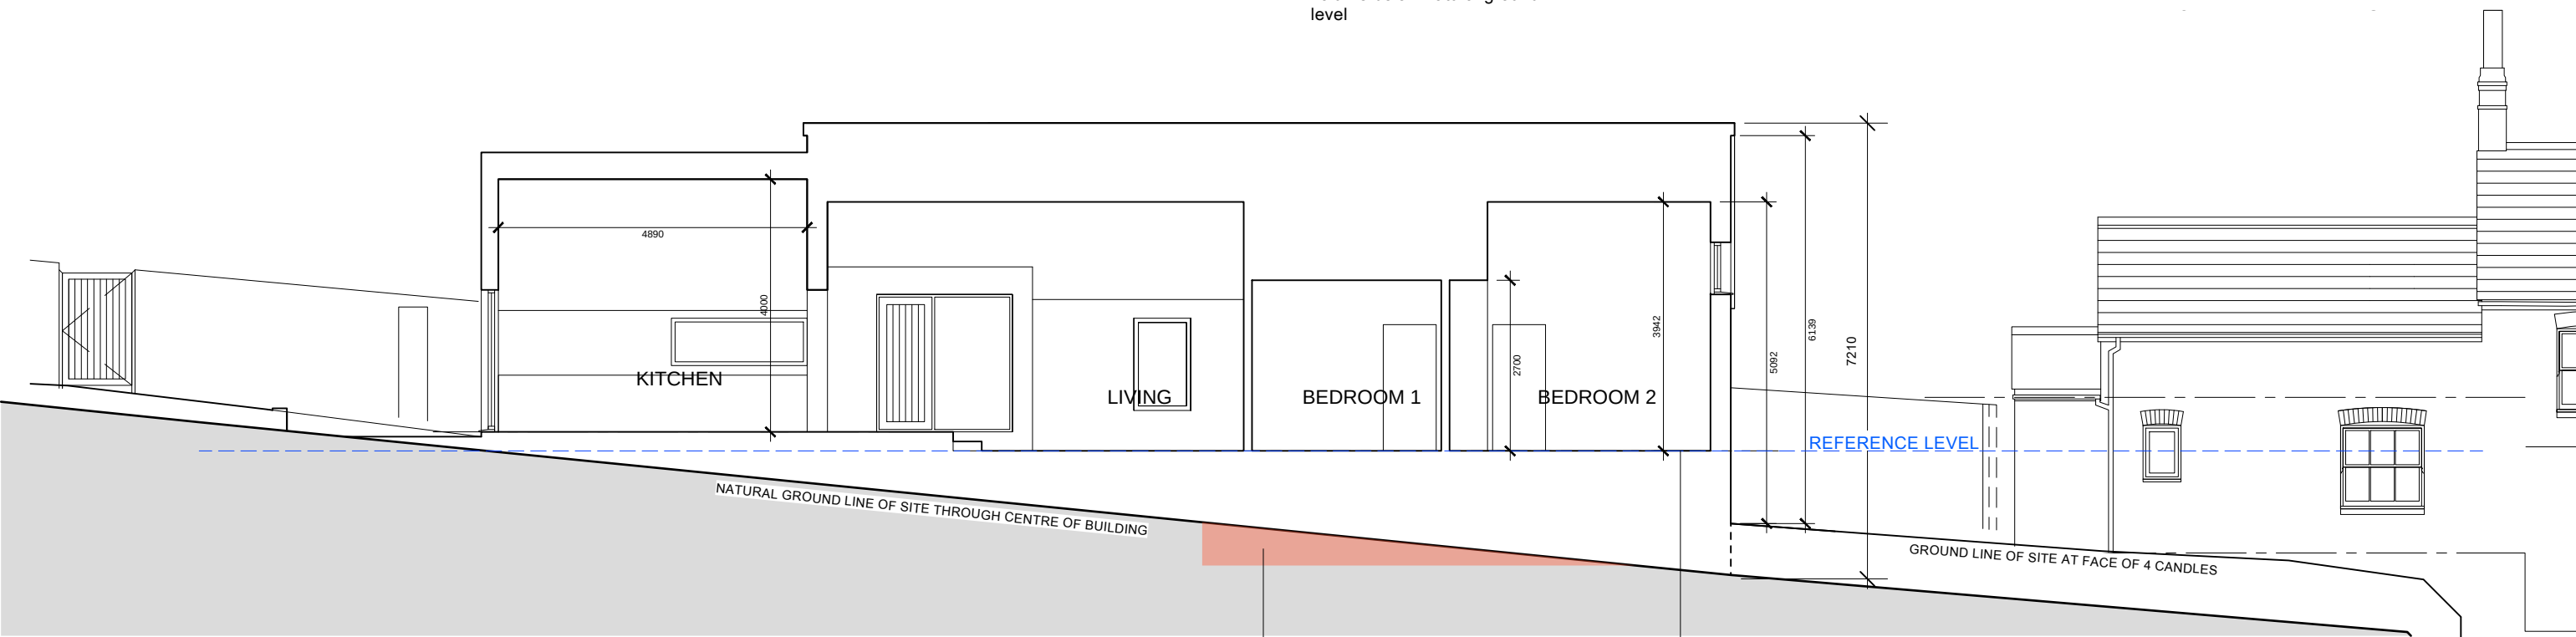

PRE-APPLICATION ENQUIRY PROPOSAL

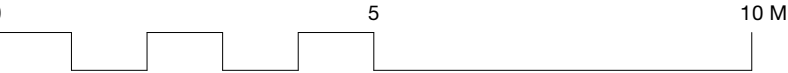

Milton Architects Ltd
 Old Stables Court The Parade
 Marlborough Wiltshire SN8 1NE
 Telephone 01672 514354
 Email mail@miltonarchitects.co.uk

Project : Land to Rear of Four Candles House
 Chandlers Yard
 Marlborough
 Contents: PROPOSED - Section Comparison

Date : July 2026
 Scale : 1:100
 Size : ISO A3

Drawing :	2519 / 3_305	P1
-----------	---------------------	-----------

milton architects