

PARTY WALL

WHERE WORK INVOLVES ALTERATIONS TO A PARTY WALL OR WORKS ADJACE TO A BOUNDARY, IT IS THE OWNER'S RESPONSIBILITY TO COMPLY WITH THE NECESSARY NOTICES ETC. REQUIRED BY THE PARTY WALL ACT 1996. NOTICES TO BE SERVED AT LEAST TWO MONTHS BEFORE WORK COMMENCES.

GENERAL NOTES

THE CONTRACTOR MUST COMPLY IN ALL RESPECTS WITH CURRENT BUILDING REGULATIONS & RELEVANT BUILDING STANDARDS & PRACTICE WHETHER SPECIFICALLY STATED ON THIS DRAWING OR NOT.


BEFORE THE START OF WORK ALL SITE MEASUREMENTS, ANGLES & LEVELS MUST BE CHECKED BY THE CONTRACTOR. IN THE EVENT OF ANY INADVERTENCES ON THIS DRAWING NO LIABILITY OR RESPONSIBILITY WILL BE ACCEPTED ONCE WORK HAS STARTED.

ONLY THE MATERIALS ON THIS DRAWING ARE TO BE USED. ANY SUBSTITUTIONS MUST BE OF A SIMILAR QUALITY & STANDARD AS THAT STATED. ALL MATERIALS ARE TO BE USED IN ACCORDANCE WITH MANUFACTURERS' INSTRUCTIONS UNLESS OTHERWISE DIRECTED.

THIS DRAWING IS THE PROPERTY OF ACORN ARCHITECTURAL AND COPYRIGHT IS RESERVED BY THEM. THIS DRAWING IS NOT TO BE COPIED OR DISCLOSED BY OR TO ANY UNAUTHORISED PERSONS WITHOUT THE PRIOR WRITTEN CONSENT OF ACORN ARCHITECTURAL.


TOWER

THE CONTRACTOR IS TO ALLOW FOR ALL WORKS NECESSARY TO COMPLETE THE PROJECT READY FOR OCCUPATION BY THE CLIENT. IF THE CONTRACTOR CONSIDERS ANY OTHER WORKS ARE NECESSARY AND IT IS NOT CLEAR OR NOTED ON THE DRAWING IT MUST BE BROUGHT TO THE CLIENT'S ATTENTION BEFORE SUBMISSION OF THE CONTRACTOR'S TENDER. IT IS TO BE ASSUMED THAT THE CONTRACTOR HAS ALLOWED FOR ALL ITEMS OF WORK UNLESS THEY ARE SPECIFICALLY NOTED AS EXCLUDED IN THE CONTRACTOR'S TENDER SUBMISSION.

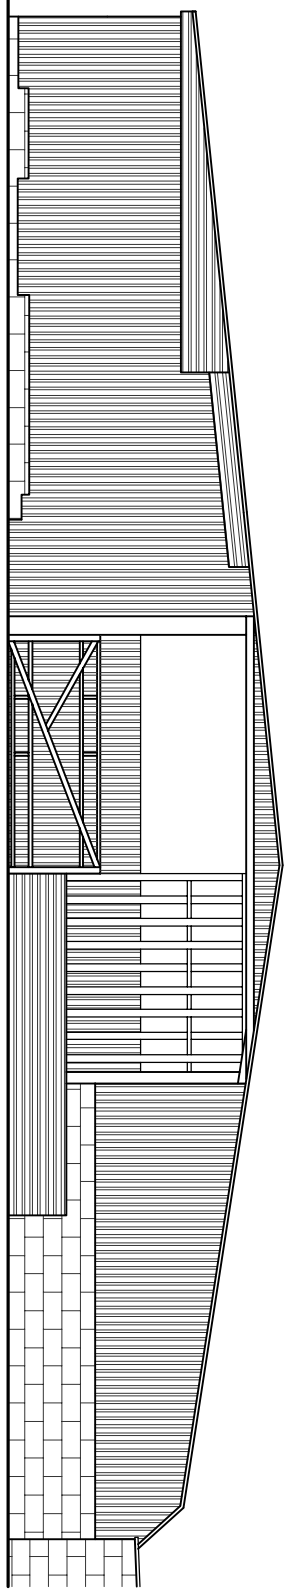



EXISTING EAST (REAR) ELEVATION

(SCALE 1:100)

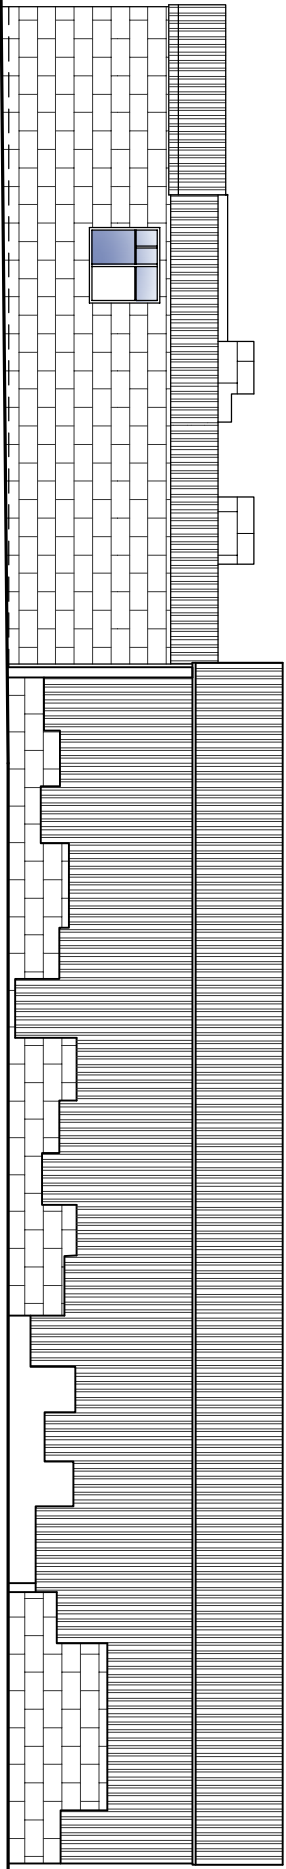


EXISTING SOUTH (SIDE) ELEVATION

(SCALE 1:100)

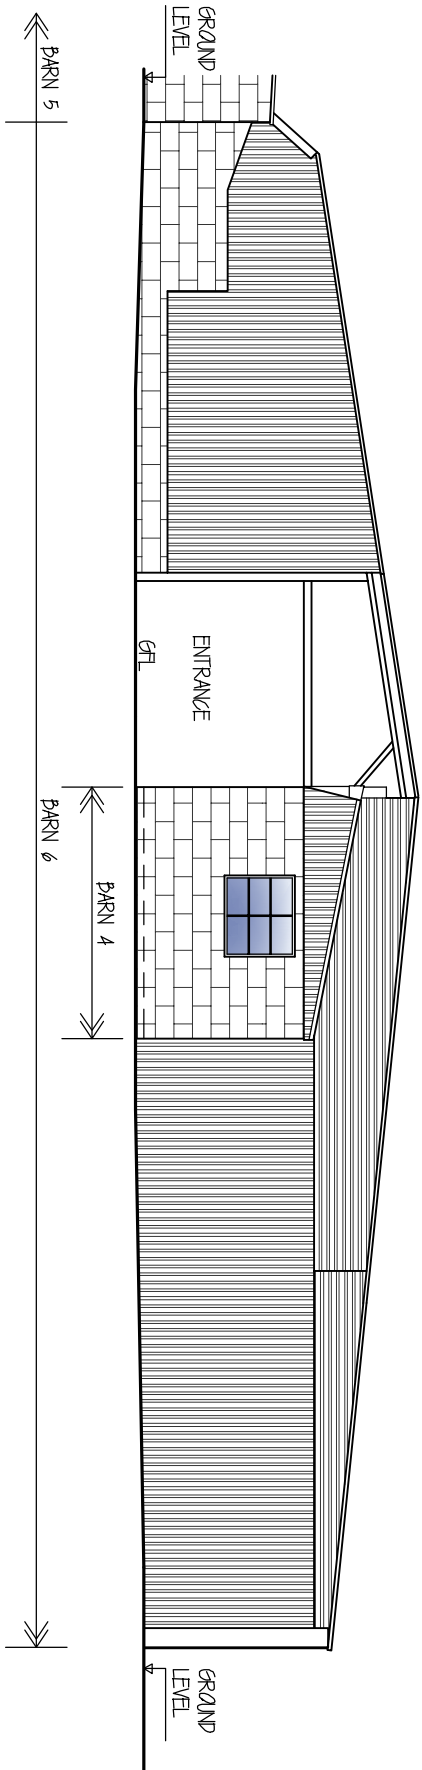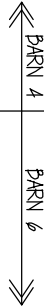

EXISTING WEST (FRONT) ELEVATION & SITE SECTION

(SCALE 1:100)

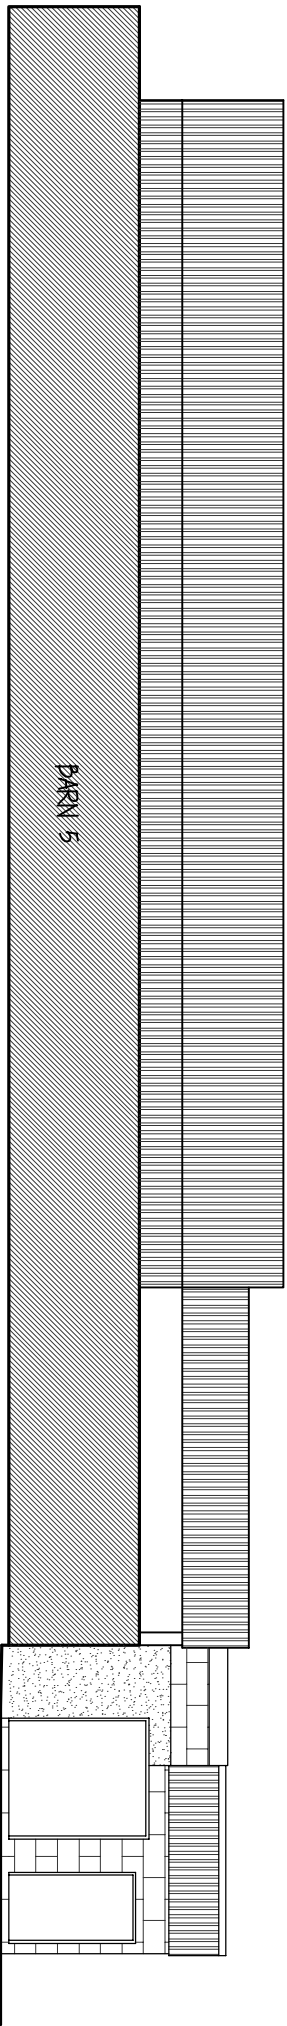

EXISTING NORTH (SIDE) ELEVATION

(SCALE 1:100)



SCALE: 1:100 @ A1

Client			
WARDENT DEVELOPMENTS LTD			
Project			
POKERS PALMERS FARM,			
CARPS LANE			
HENWOOD, WESTBURY,			
BA13 4NE			
ACORN architectural			
Units 102 & 104 Bridge, Cheltenham, GL53 7FJ			
01234 56789			
www.acornarchitectural.com			
Title			
EXISTING ELEVATIONS AND			
SITE SECTION BARN 4 & 6			
Date:	Dwg. No.	Rev.	
FEB. 16	1645-601	P1	