

PARTY WALL

WHERE WORK INVOLVES ALTERATIONS TO A PARTY WALL OR WORKS CLOSE TO A BOUNDARY, IT IS THE OWNERS RESPONSIBILITY TO COMPLY WITH THE NECESSARY NOTICES ETC. REQUIRED BY THE PARTY WALL ACT. 1996. NOTICES TO BE SERVED ATLEAST TWO MONTHS BEFORE WORK COMMENCES.

GENERAL NOTES

THE CONTRACTOR MUST COMPLY IN ALL RESPECTS WITH CURRENT BUILDING REGULATIONS & RELEVANT BUILDING STANDARDS & PRACTICE WHETHER SPECIFICALLY STATED ON THIS DRAWING OR NOT.


BEFORE THE START OF WORK ALL SITE MEASUREMENTS, ANGLES & LEVELS MUST BE CHECKED BY THE CONTRACTOR IN THE EVENT OF ANY INACCURACIES ON THIS DRAWING NO LIABILITY OR RESPONSIBILITY WILL BE ACCEPTED ONCE WORK HAS STARTED.

ONLY THE MATERIALS ON THIS DRAWING ARE TO BE USED. ANY SUBSTITUTIONS MUST BE OF A SMALLER QUALITY & STANDARD AS THAT STATED. ALL MATERIALS ARE TO BE USED IN ACCORDANCE WITH MANUFACTURER'S INSTRUCTIONS UNLESS OTHERWISE DIRECTED.

THIS DRAWING IS THE PROPERTY OF AORN
ARCHITECTURAL AND COPYRIGHT IS RESERVED BY
THEM. THIS DRAWING IS NOT TO BE COPIED OR
DISCLOSED BY OR TO ANY UNAUTHORIZED PERSONS
WITHOUT THE PRIOR WRITTEN CONSENT OF AORN
ARCHITECTURAL.

TENDER

THE CONTRACTOR IS TO ALLOW FOR ALL WORKS NECESSARY TO COMPLETE THE PROJECT READY FOR OCCUPATION BY THE CLIENT. IF THE CONTRACTOR CONSIDERS ANY OTHER WORKS ARE NECESSARY AND IT IS NOT ALREADY NOTED ON THE DRAWING IT MUST BE PROMPT TO THE CLIENT'S ATTENTION BEFORE SIGNATURE OF THE CONTRACTOR'S TENDER. IT IS TO BE ASSURED THAT THE CONTRACTOR HAS ALLOWED FOR ALL ITEMS OF WORK UNLESS THEY ARE SPECIFICALLY NOTED AS EXCLUDED IN THE CONTRACTORS' TENDER.

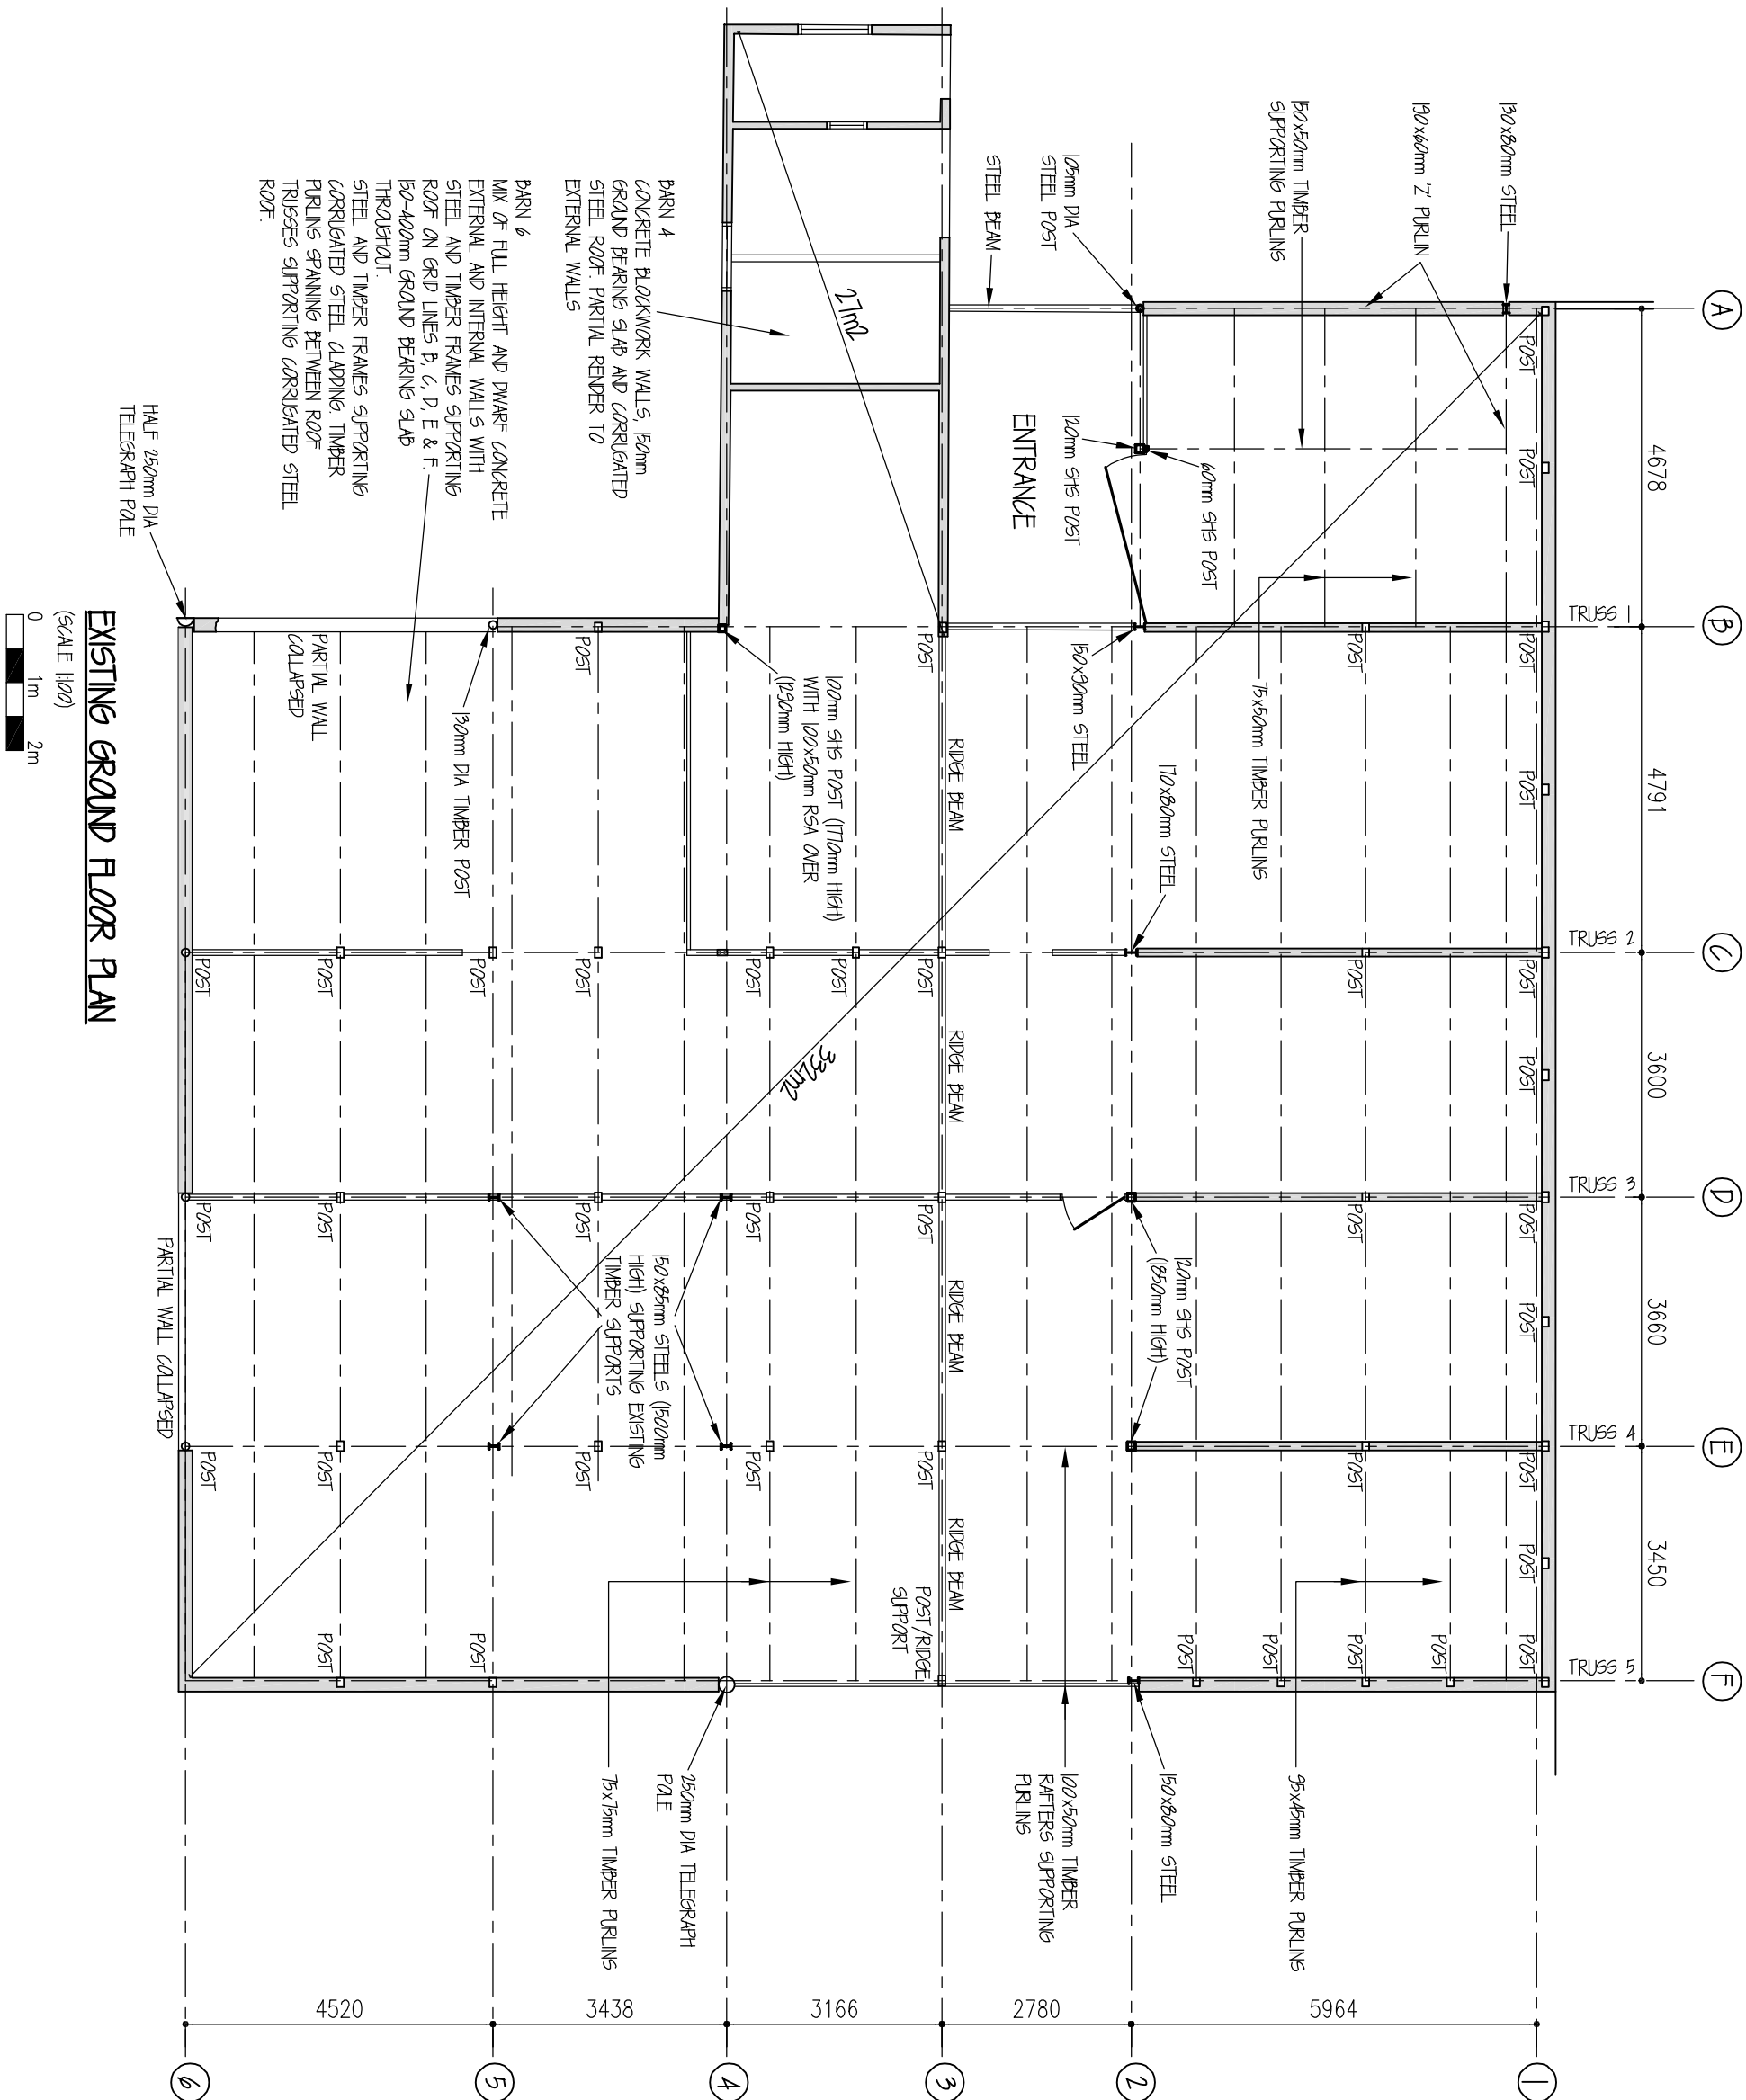

SCALE: 1:100 @ A2

Client
VARDENT DEVELOPMENTS LTD

Project
PICKERS PALMERS FARM
CAPPS LANE
HEYWOOD, WESTBURY,
BA13 9NE



Title
EXISTING GRAND FLOOR
PLAN BARN 4 & 6

Date.	Drq. No.	Rev.
FEB. 26	2645-601	P1