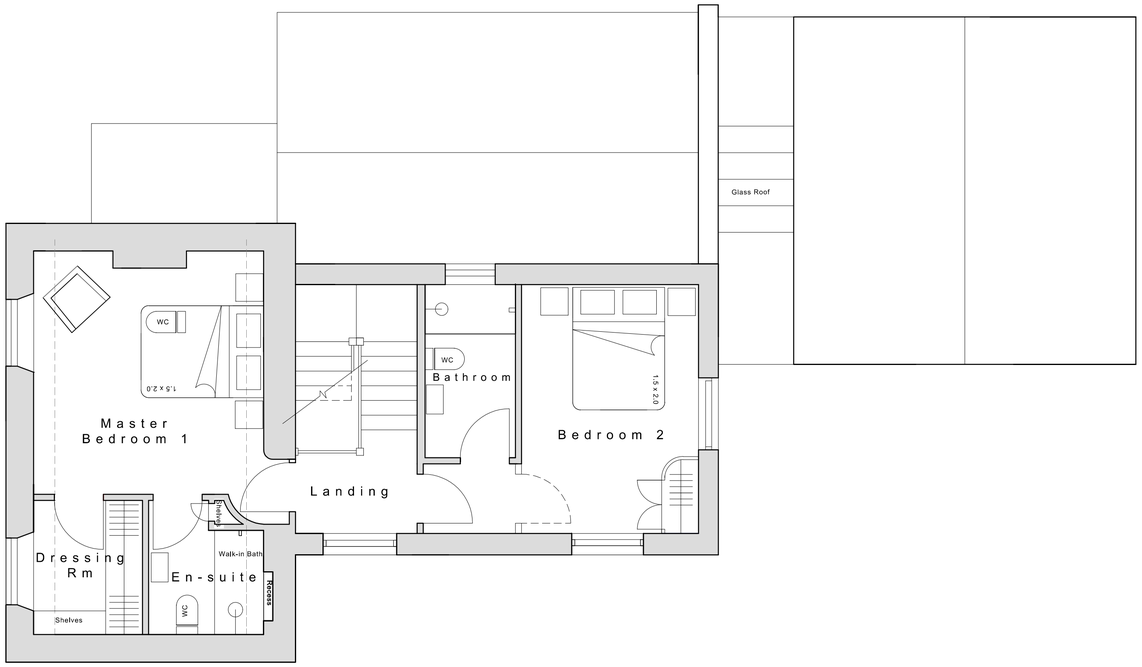

Proposed First Floor Plan

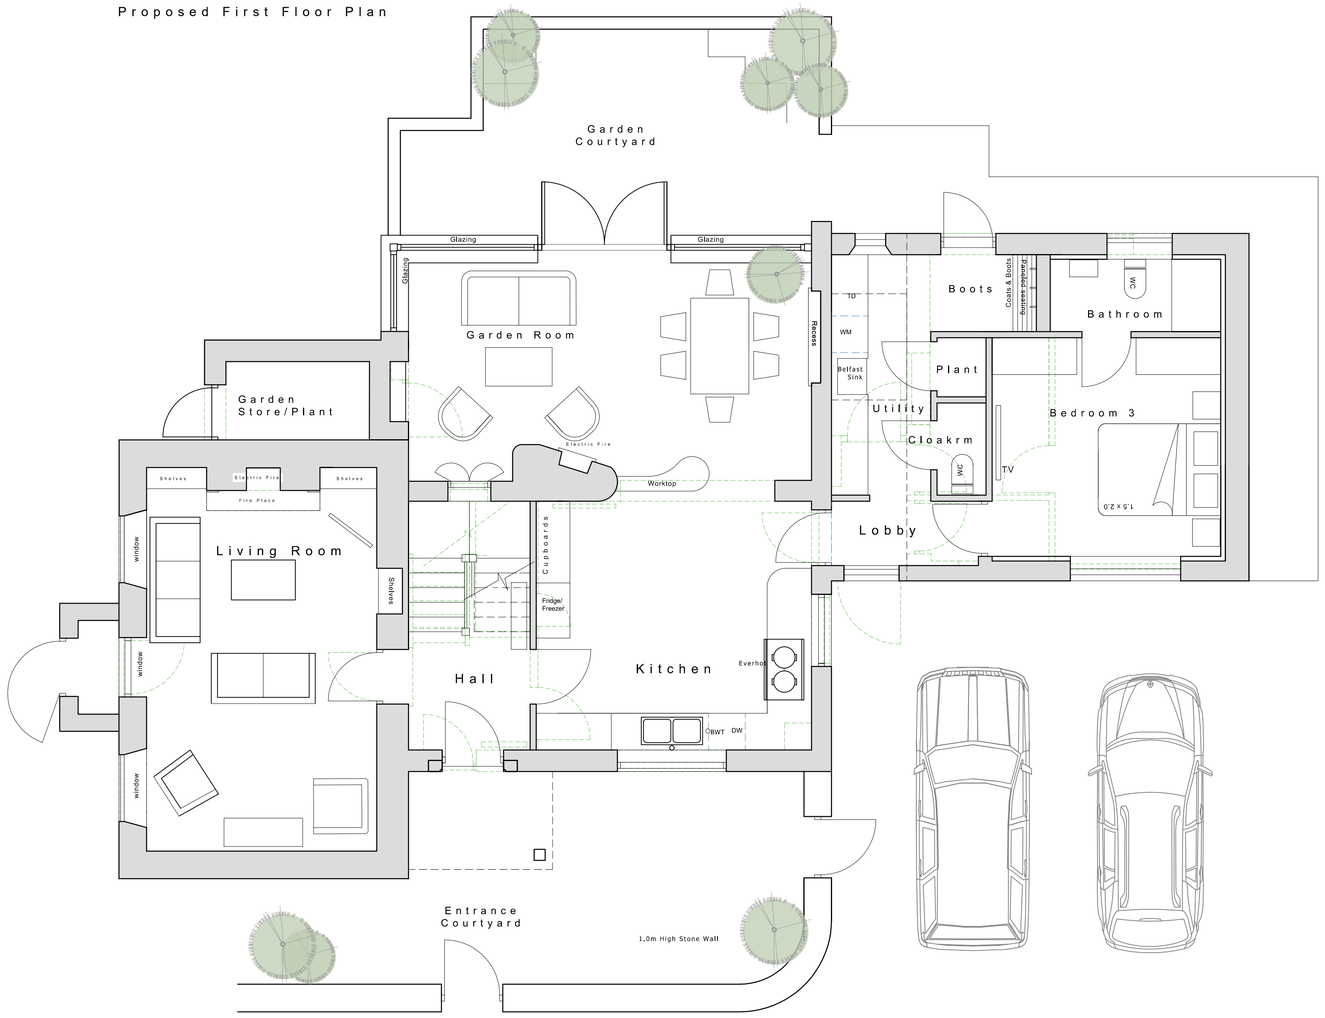

Proposed Ground Floor Plan

COPYRIGHT David Cole Design Limited All designs and information conveyed are the intellectual property of David Cole Design Limited. The unauthorised copying, usage or distribution of this drawing or the contents of, in part or in whole is forbidden without the permission of David Cole Design Limited.

All dimensions to be checked and each dimension compared to other dimensions on the drawings and against site dimensions and available space on site prior to commencing construction. Any discrepancies or missing dimensions are to be brought to the attention of David Cole Design Limited as responsibility is not accepted for errors made by others when scaling from this drawing unless potential mistakes are brought to the attention of David Cole Design Limited.

David Cole Design Limited accept no liability for any loss damage or expense whatsoever and however arising from any variation or deviance from this drawing or in the execution of the work to which this drawing relates which has not been referred to David Cole Design Limited and their instruction and approval obtained.

Scale 1:50 @ A1

1m 0 1m 2m 3m 4m 5m

Keepers Cottage
West Kington

Proposed Alterations and Extensions

title

Proposed Floor Plans

scale

1:50 & @ A1

Drawing No. Revision:

2026 - 01307 - 201

David Cole
Design Limited

Barley Croft Ston Easton Nr Bath BA3 4DH
Tel : 01761 241105 Mob : 07850 741419
Email : davidcolearchitecture@btinternet.com

CIAT
CHARTERED PRACTICE