


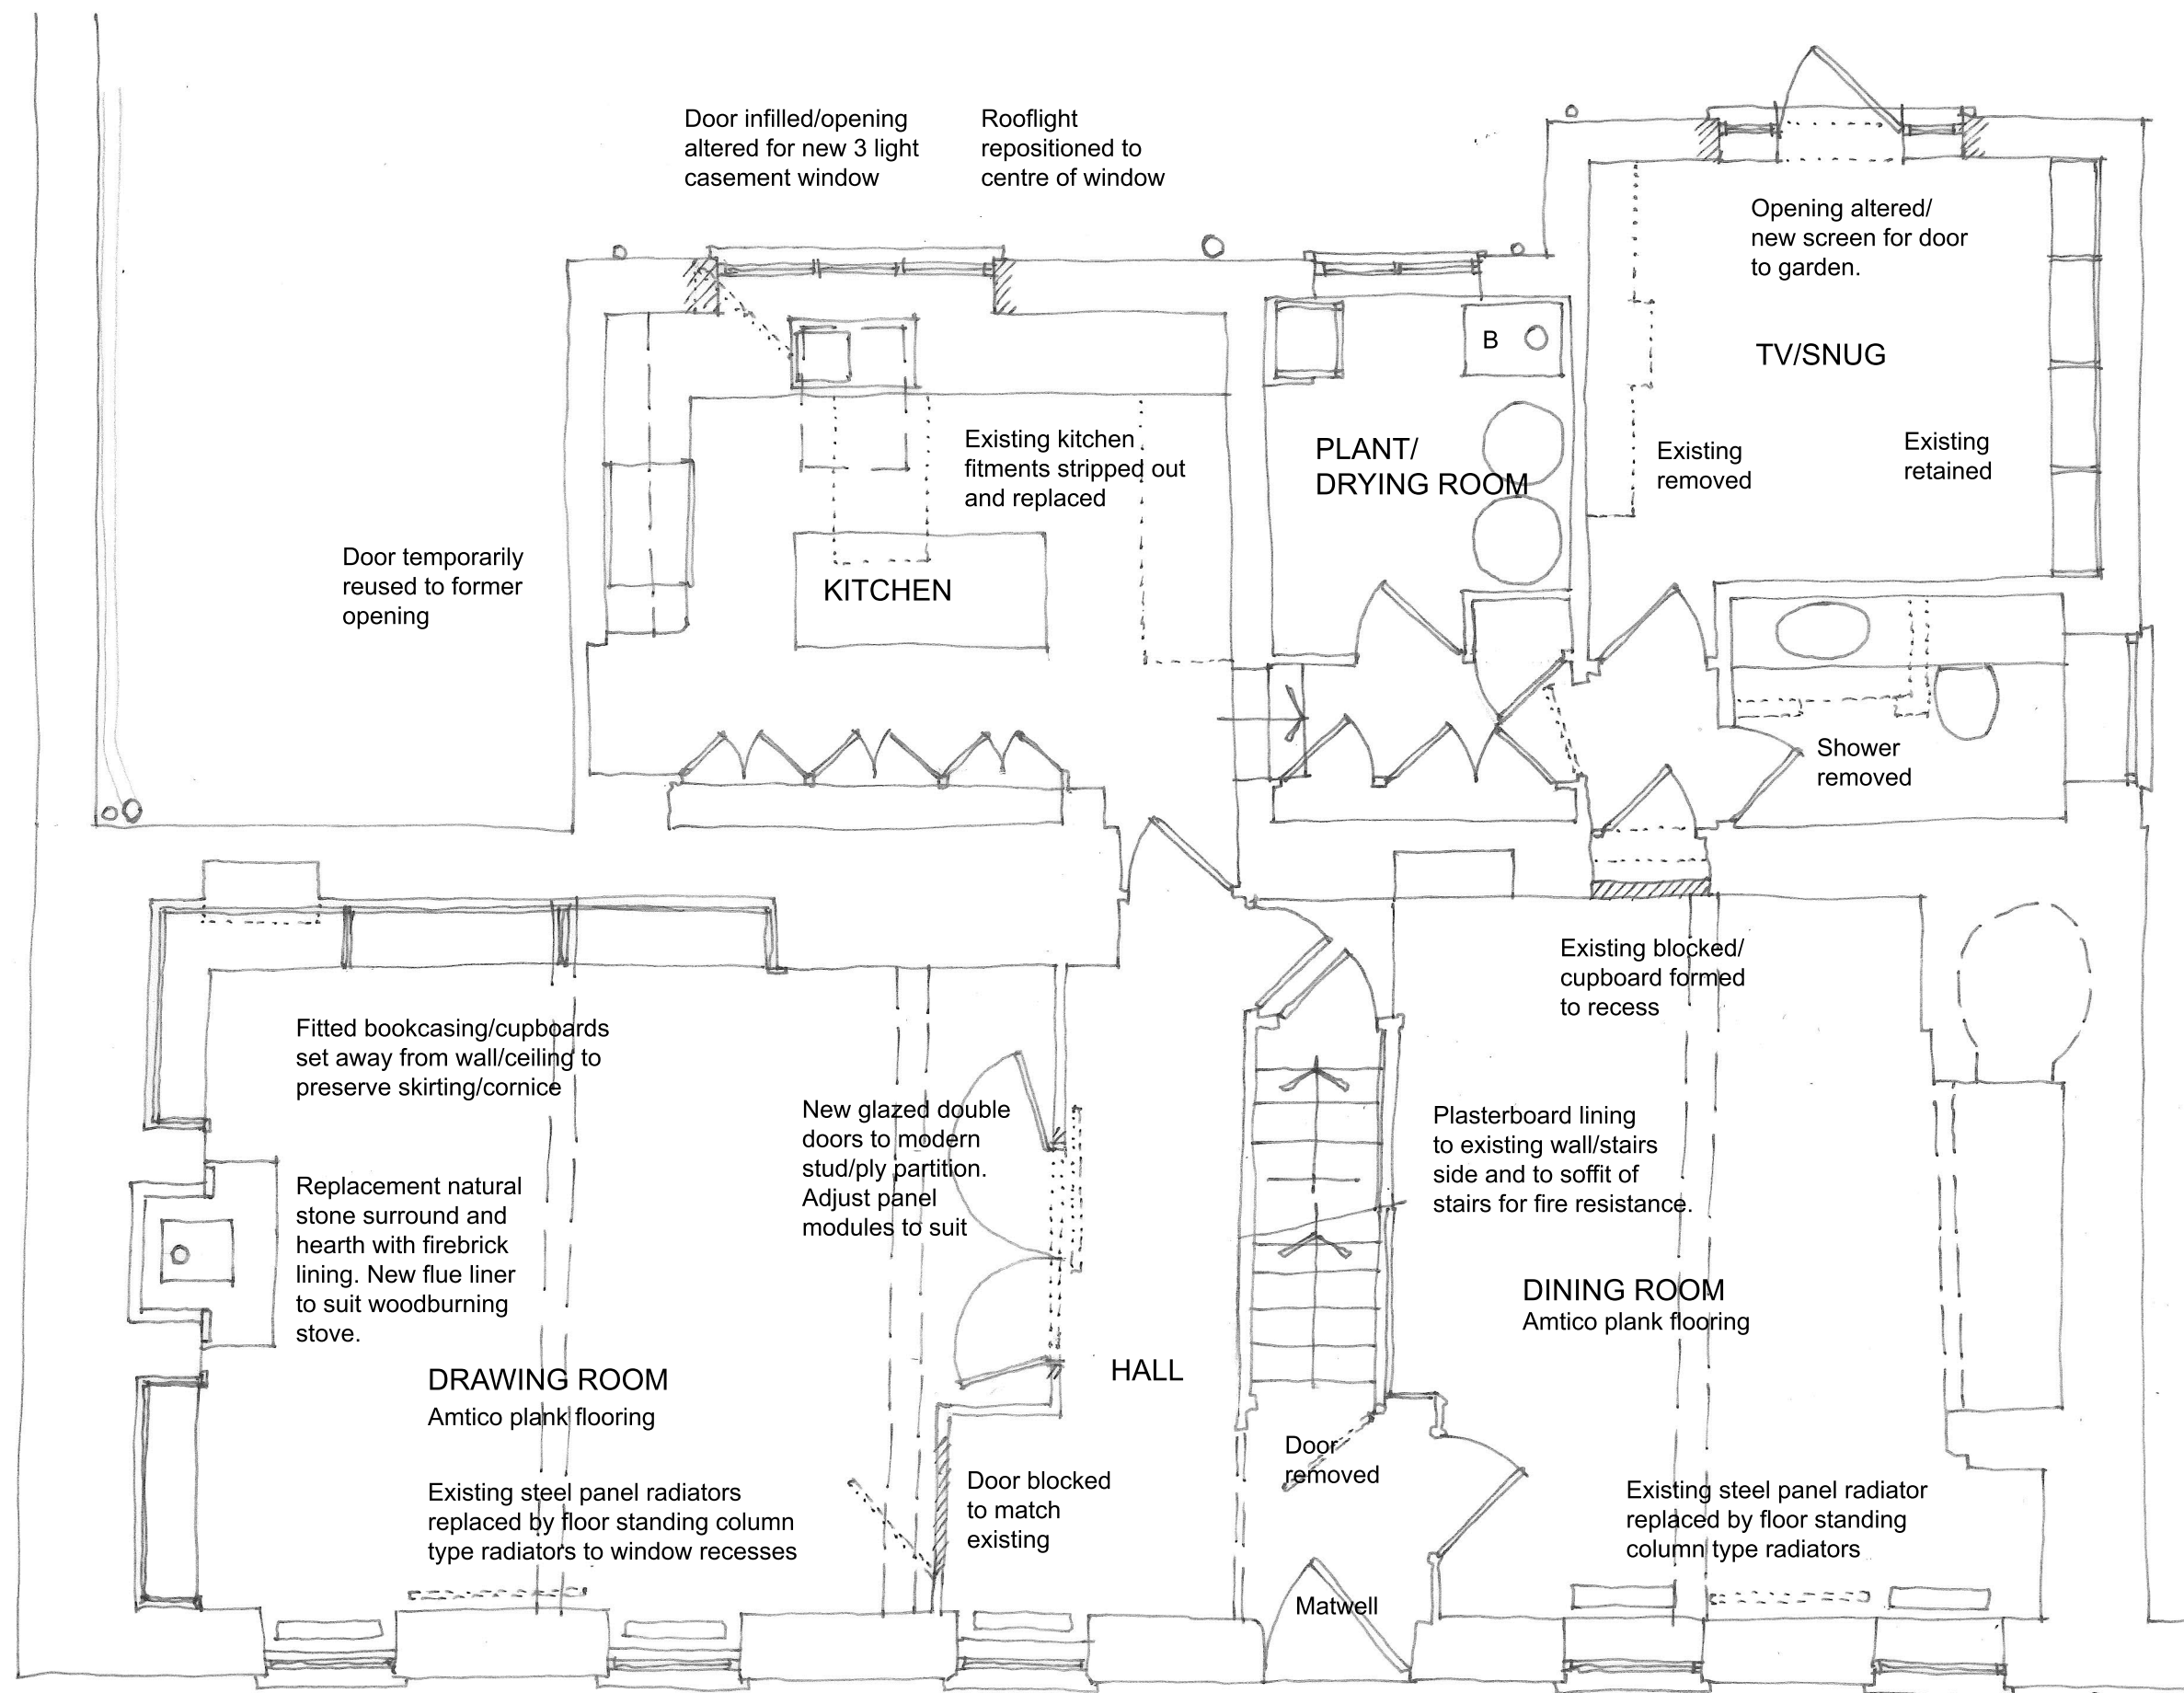

215x215 terracotta air brick with sleeve through wall at low level for combustion air to woodburning stove.

Existing panel mouldings/skirting removed. New plasterboard lining for fire resistance. Set to cornice line/skirting reinstated.

To hatched extent existing tile floor/mat carefully removed to retain subfloor and new tiles installed

**ALTERATIONS at
THE SHAMBLES,
69 HIGH STREET,
HEYTESBURY,
WILTSHIRE**

**GROUND FLOOR PLAN
AS PROPOSED**

226001/08
1:50 at A3