



THIS DRAWING IS COPYRIGHT AND SHALL NOT BE REPRODUCED WITHOUT THE ARCHITECT'S CONSENT. THIS DRAWING MAY BE SCALED FOR PLANNING PURPOSES ONLY. ANY DISCREPANCIES FROM THIS DRAWING SHOULD BE NOTIFIED TO THE ARCHITECT, - IF IN DOUBT ASK.

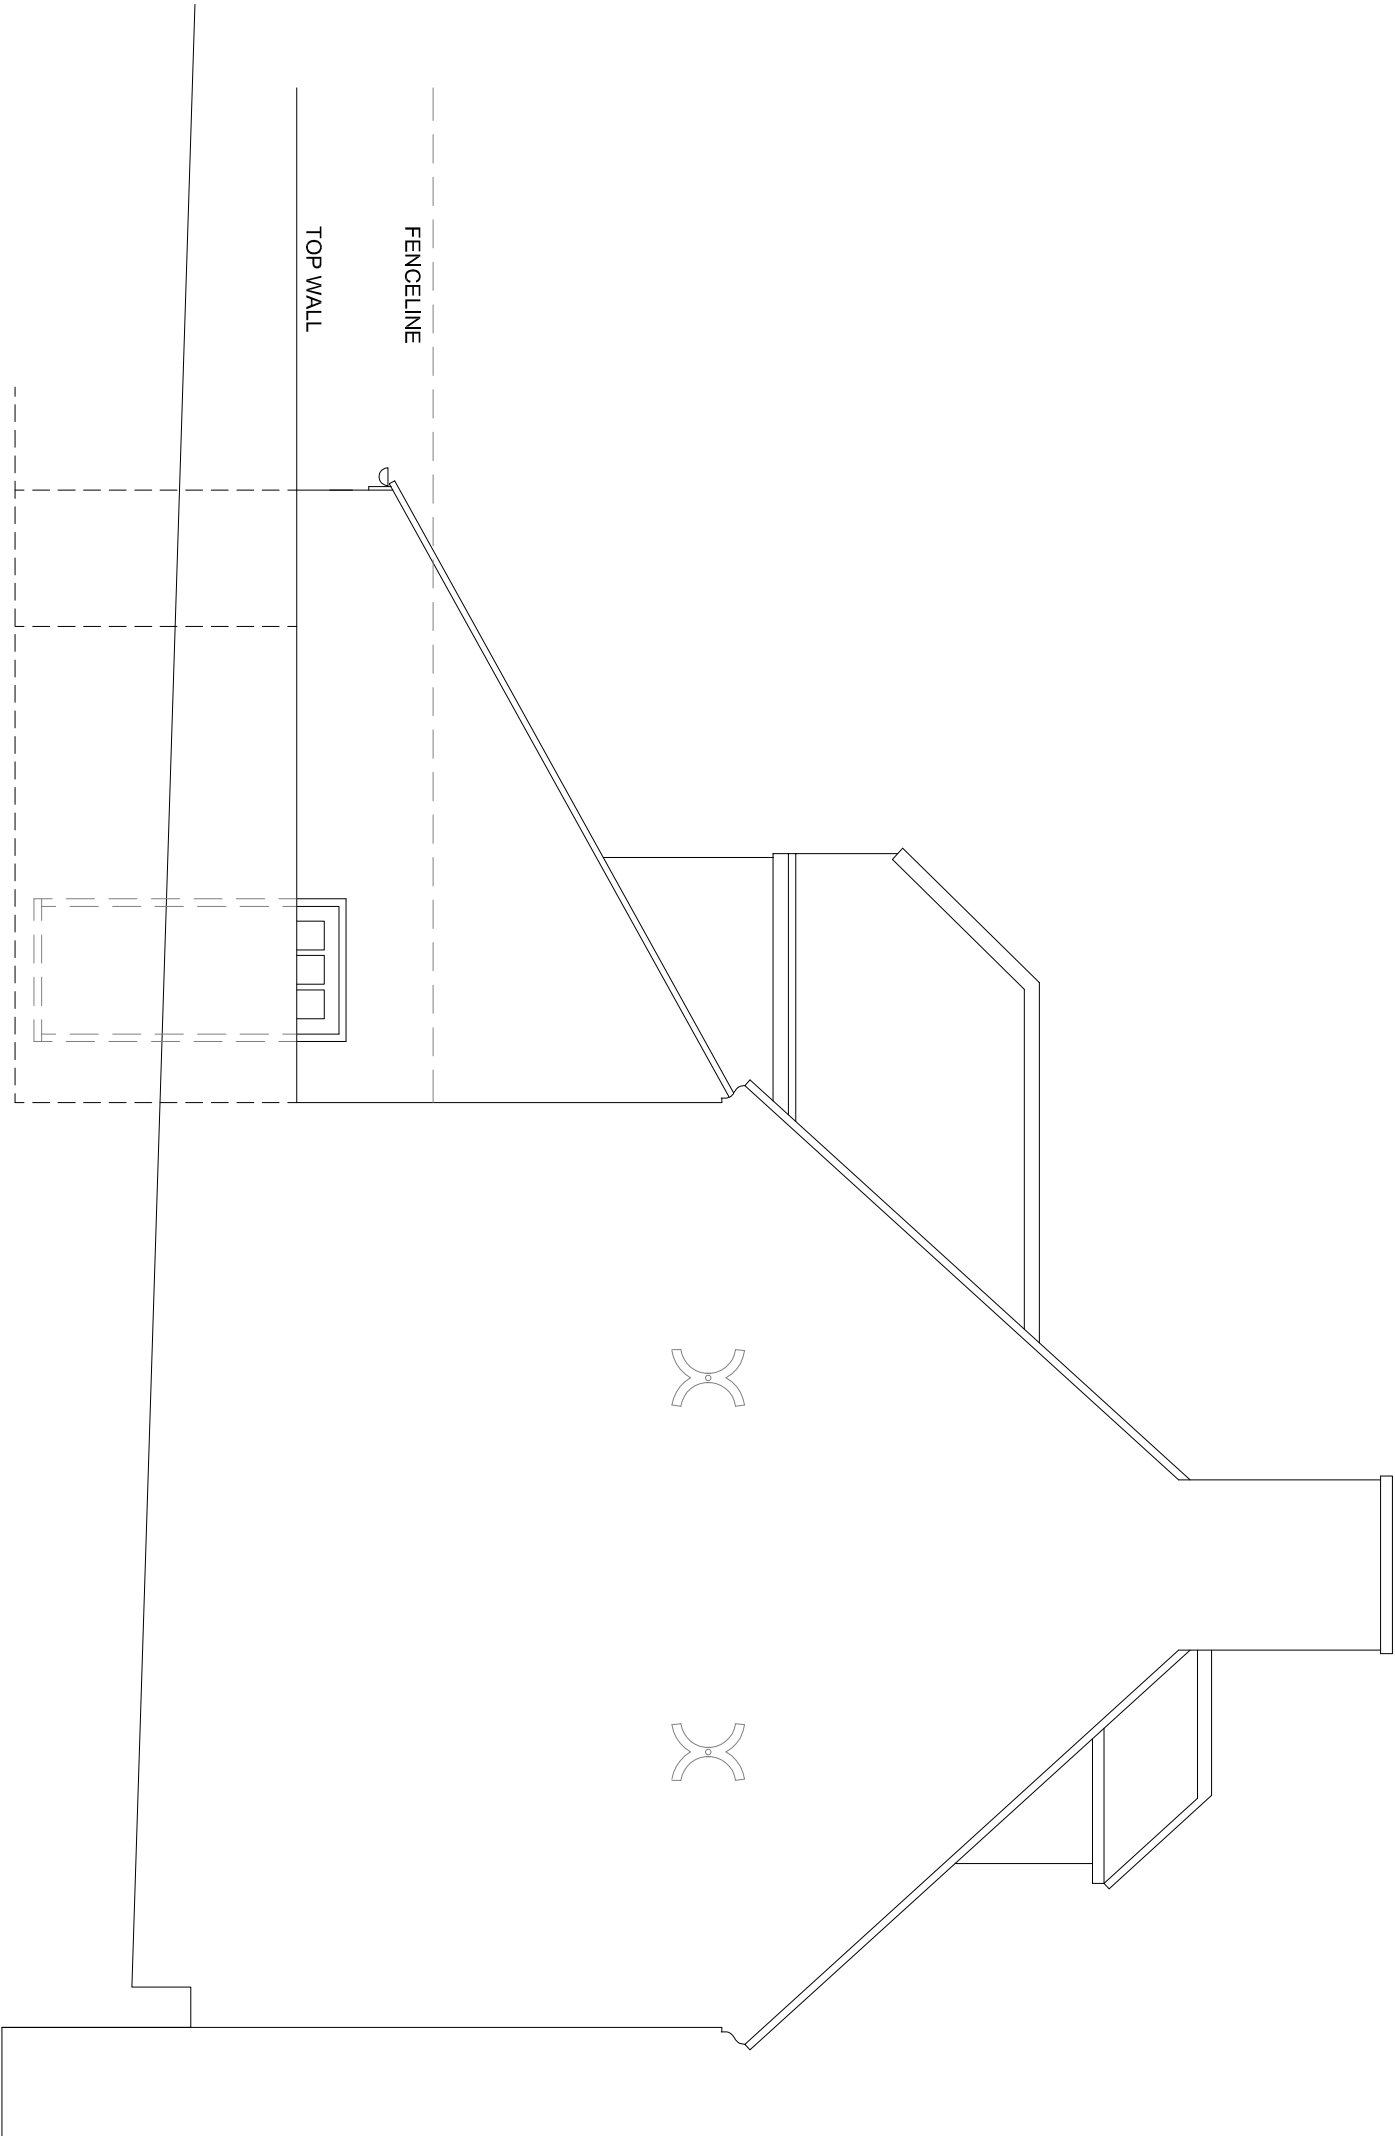

WEST SIDE ELEVATION

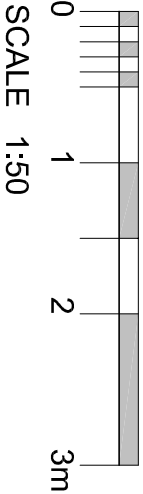

REV	DATE	BY	REVISION

CLIENT
MR AND MRS A. BARTON

PROJECT
69 HIGH STREET
HEYTESBURY
WILTSHIRE

DRAWING TITLE
WEST SIDE ELEVATION
AS PROPOSED

SCALE	DATE	AUTHOR
1:50 (at A3)	JULY 2026	IB
JOB AND DRAWING NUMBER	REVISION	
226001-10		

CS0 TLE -



bta architects

t: +44 (0) 1985 213171
w: www.bta-architects.co.uk