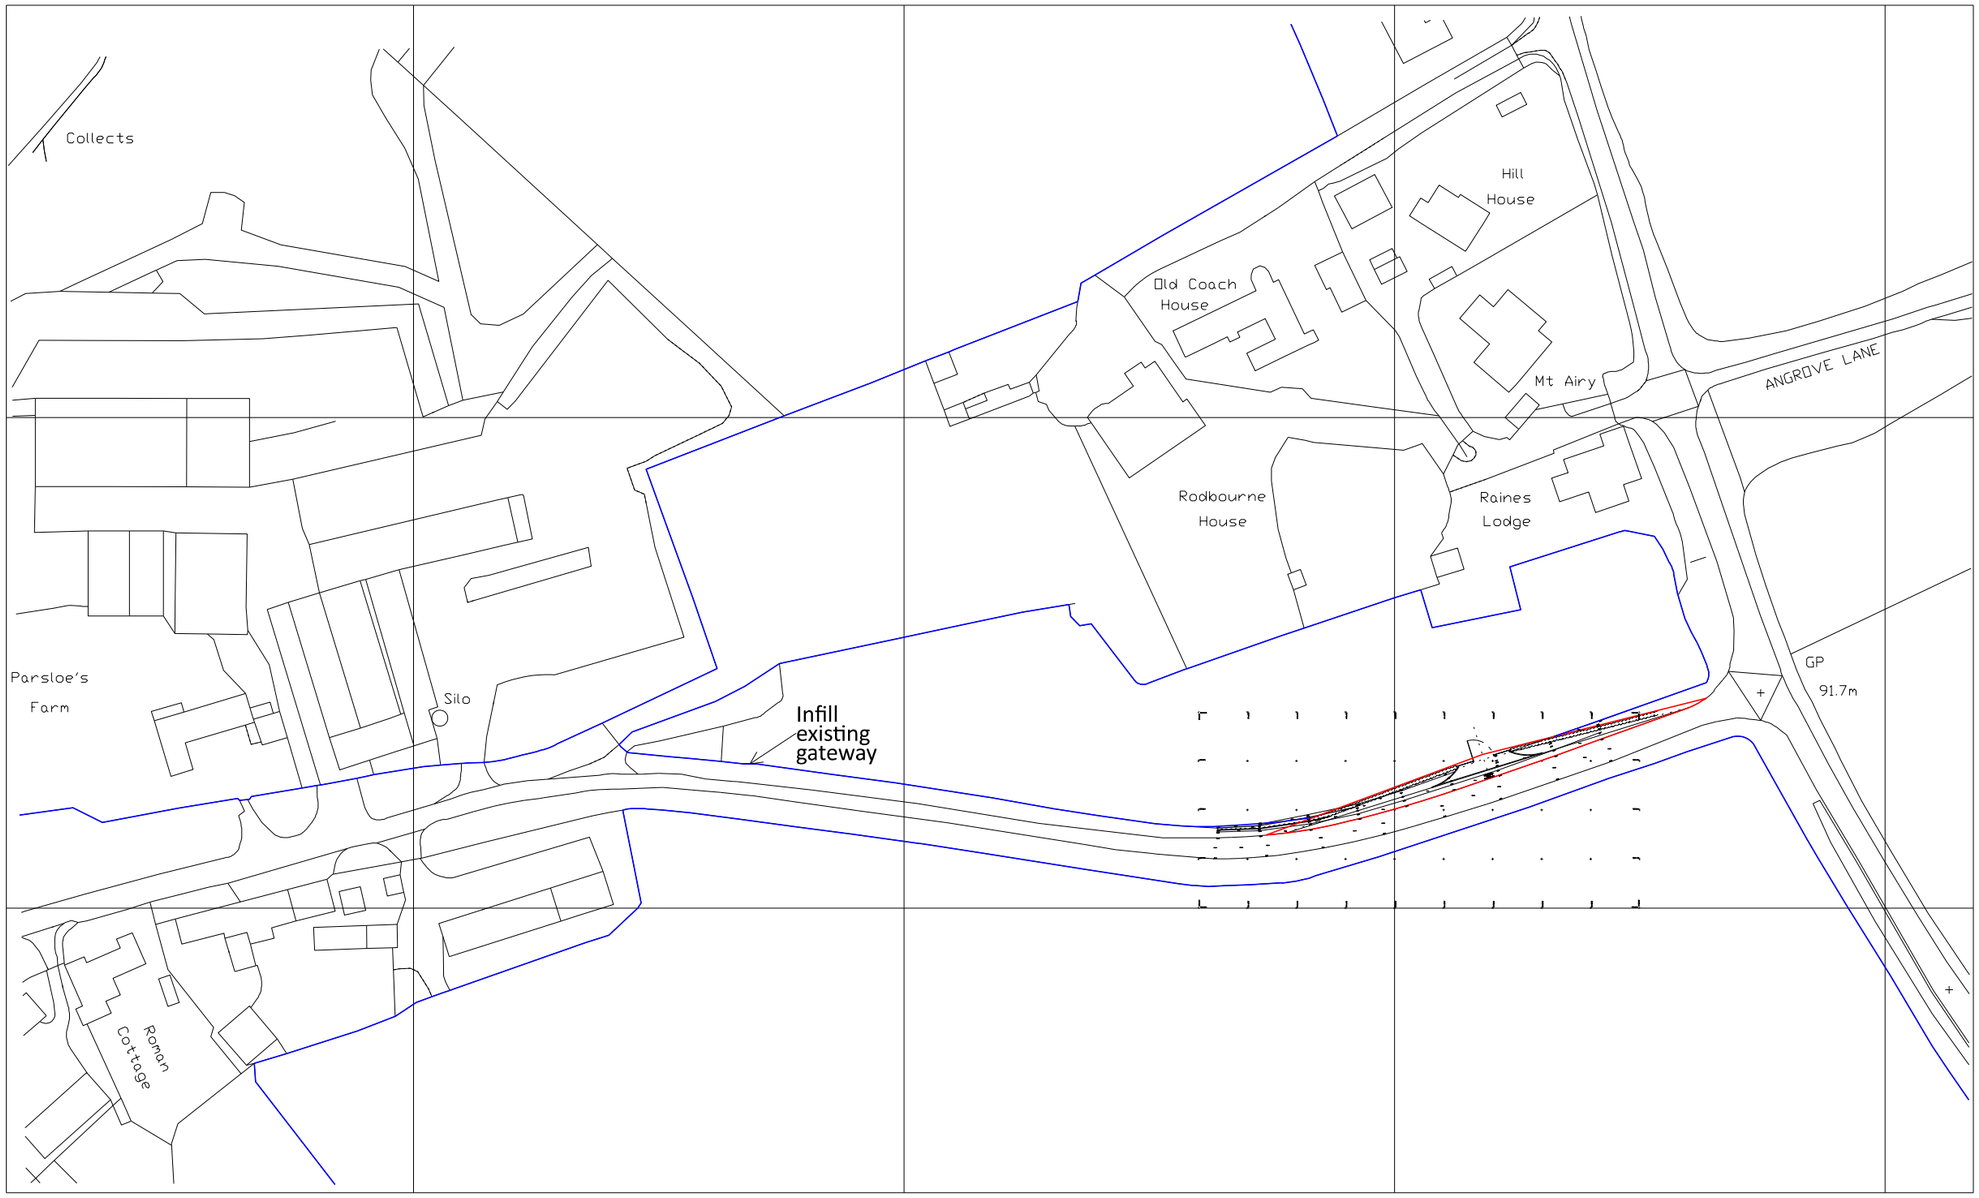

m 25 50 75 100 125

1:1250

Rev	Date	Notes
E		
D		
C		
B		
A		

TOWN AND COUNTRY PLANNING DEVELOPMENT CONSULTANTS

LPC (TRULL) LTD.,
TRULL, TETBURY, GLOUCESTERSHIRE GL8 8SQ
Tel: 01285 841433 email: admin@lpctrull.com

Client
John Vincent

Project
Proposed New Field Entrance
Parsloe Farm
Rodbourne
Malmesbury

Drawing
Proposed Location Plan
© Crown copyright and database rights 2026
OS Licence 100047474

Date
June 26

Scale
1:1250 @ A3

Drawing Number
LPC 6346 PR 01