



THIS DRAWING IS COPYRIGHT AND SHALL NOT BE REPRODUCED WITHOUT THE ARCHITECT'S CONSENT. THIS DRAWING MAY BE SCALED FOR PLANNING PURPOSES ONLY. ANY DISCREPANCIES FROM THIS DRAWING SHOULD BE NOTIFIED TO THE ARCHITECT, - IF IN DOUBT ASK.

CLIENT	
Mr & Mrs A Barton	
DRAWING TITLE	
Floorplans	
PROJECT	
69 High Street Heytesbury	
ADS SURVEYS	
ADS Surveys Ltd Andell House Andell Road Woodstock, Oxfordshire OX20 2NG Tel: 07738 462208 Email: andy@ads-surveys.uk	
The horizontal & vertical control of this survey is based on Local Survey grid. All levels should be taken from ADS survey control.	
Scale: 1:50 Plotted on A1	
REV. Drawing No: ADS/1030-FP1 © ADS Surveys Ltd 2014	
DATE DETAILS	
18/03/26 ORIGINAL ISSUE	
SURVEYED AND PROCESSED BY: ADS DRAWN BY: WJ	

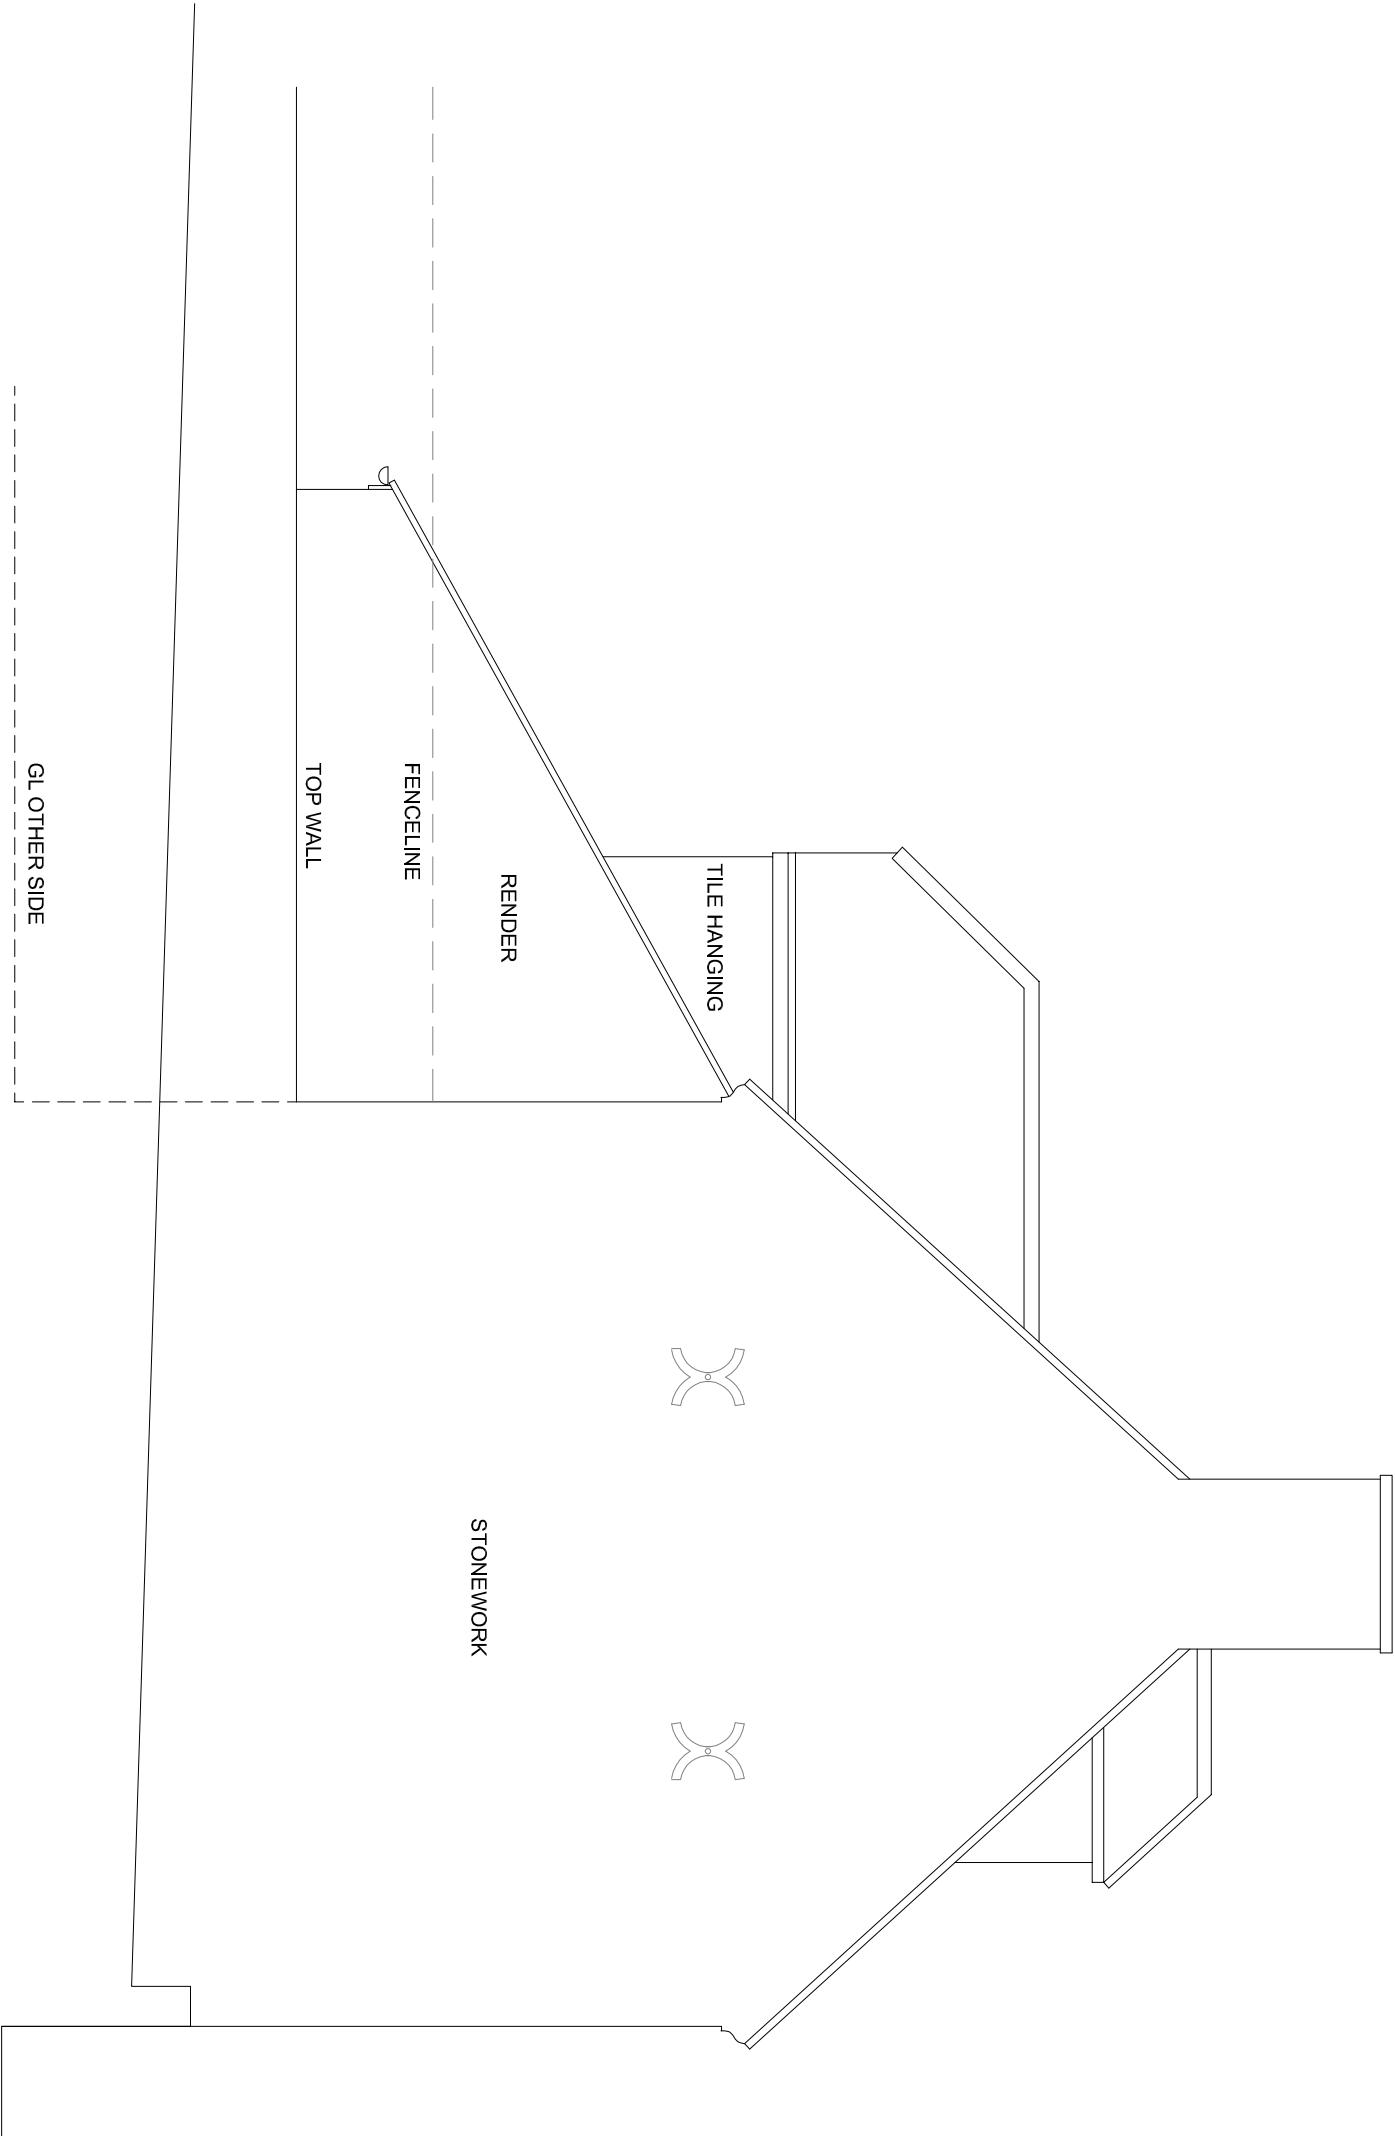

WEST SIDE ELEVATION

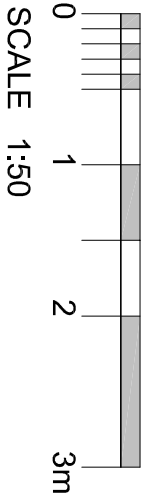

CLIENT		
MR AND MRS A. BARTON		
PROJECT		
69 HIGH STREET HEYTESBURY WILTSHIRE		
DRAWING TITLE		
WEST SIDE ELEVATION AS EXISTING		
SCALE	DATE	AUTHOR
1:50 (at A3)	JULY 2026	ADS
JOB AND DRAWING NUMBER	REVISION	
226001-SUR07		

bta architects

T: +44 (0) 1985 213171

W: www.bta-architects.co.uk