

PARTY WALL
WHERE WORK INVOLVES ALTERATIONS TO A PARTY WALL OR WORKS ADJACE TO A BOUNDARY, IT IS THE OWNER'S RESPONSIBILITY TO COMPLY WITH THE NECESSARY NOTICES ETC. REQUIRED BY THE PARTY WALL ACT 1996. NOTICES TO BE SERVED AT LEAST TWO MONTHS BEFORE WORK COMMENCES.


GENERAL NOTES
THE CONTRACTOR MUST COMPLY IN ALL RESPECTS WITH CURRENT BUILDING REGULATIONS & RELEVANT BUILDING STANDARDS & PRACTICE WHETHER SPECIFICALLY STATED ON THIS DRAWING OR NOT.

BEFORE THE START OF WORK ALL SITE MEASUREMENTS, ANGLES & LEVELS MUST BE CHECKED BY THE CONTRACTOR IN THE EVENT OF ANY INACCURACIES ON THIS DRAWING NO LIABILITY OR RESPONSIBILITY WILL BE ACCEPTED ONCE WORK HAS STARTED.

ONLY THE MATERIALS ON THIS DRAWING ARE TO BE USED. ANY SUBSTITUTIONS MUST BE OF A SIMILAR QUALITY & STANDARD AS THAT STATED. ALL MATERIALS ARE TO BE USED IN ACCORDANCE WITH MANUFACTURERS' INSTRUCTIONS UNLESS OTHERWISE DIRECTED.


THIS DRAWING IS THE PROPERTY OF ACORN ARCHITECTURAL AND COPYRIGHT IS RESERVED BY THEM. THIS DRAWING IS NOT TO BE LOANED OR DISCLOSED BY OR TO ANY UNAUTHORIZED PERSONS WITHOUT THE PRIOR WRITTEN CONSENT OF ACORN ARCHITECTURAL.

TENDER
THE CONTRACTOR IS TO ALLOW FOR ALL WORKS NECESSARY TO COMPLETE THE PROJECT READY FOR OCCUPATION BY THE CLIENT. IF THE CONTRACTOR CONSIDERS ANY OTHER WORKS ARE NECESSARY AND IT IS NOT CLEAR OR NOTED ON THE DRAWING IT MUST BE BROUGHT TO THE CLIENT'S ATTENTION BEFORE SUBMISSION OF THE CONTRACT'S TENDER. IT IS TO BE ASSUMED THAT THE CONTRACTOR HAS ALLOWED FOR ALL ITEMS OF WORK UNLESS THEY ARE SPECIFICALLY NOTED AS EXCLUDED IN THE CONTRACTOR'S TENDER SUBMISSION.

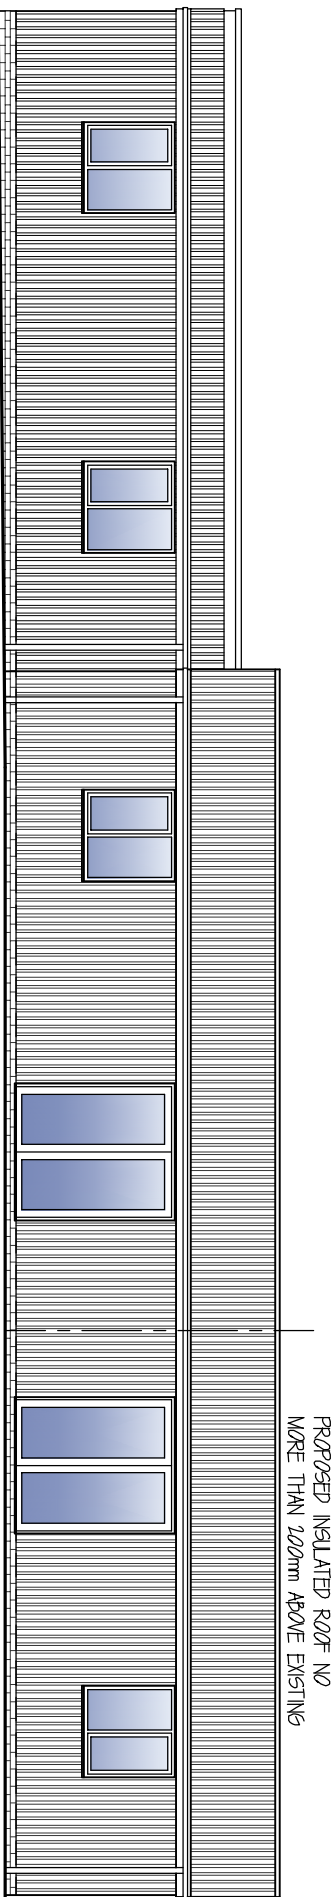

PROPOSED SOUTH (SIDE) ELEVATION

(SCALE 1:100)

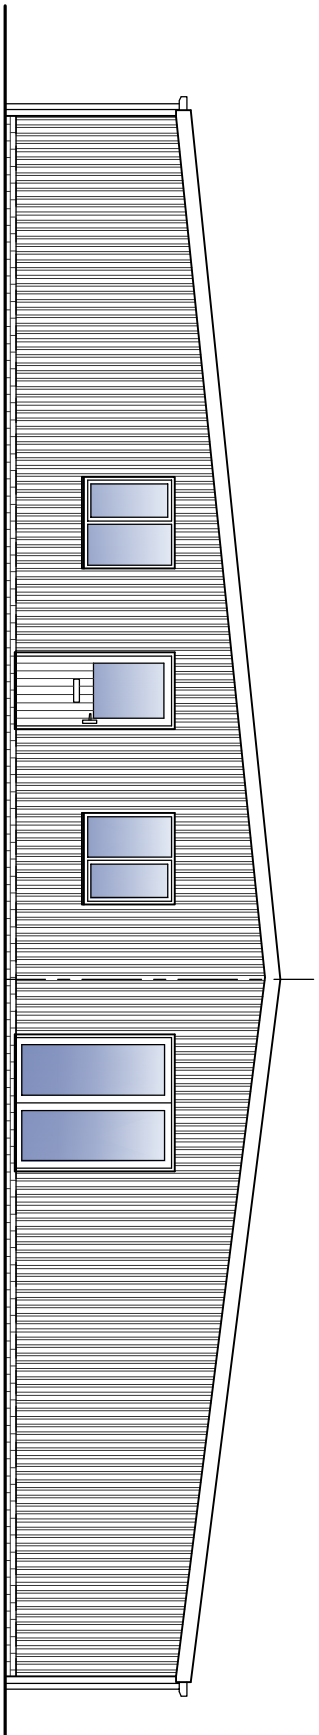


PROPOSED EAST (REAR) ELEVATION

(SCALE 1:100)




- MATERIAL NOTES:**
- ANTIKRAKE GREY COMPOSITE ROOFED INSULATED ROOF
 - CLADDING WITH ROOF/FRENEY EDGE TRIMS
 - ANTIKRAKE GREY COMPOSITE ROOFED INSULATED WALL
 - CLADDING WITH ROOF/FRENEY EDGE TRIMS
 - DOUBLE GLAZED FRAMED WINDOWS AND REAR DOORS
 - WOOD EFFECT TIMBER ENTRANCE DOORS
 - ANTIKRAKE GREY BOX GUTTER AND DOWNSPIPPES

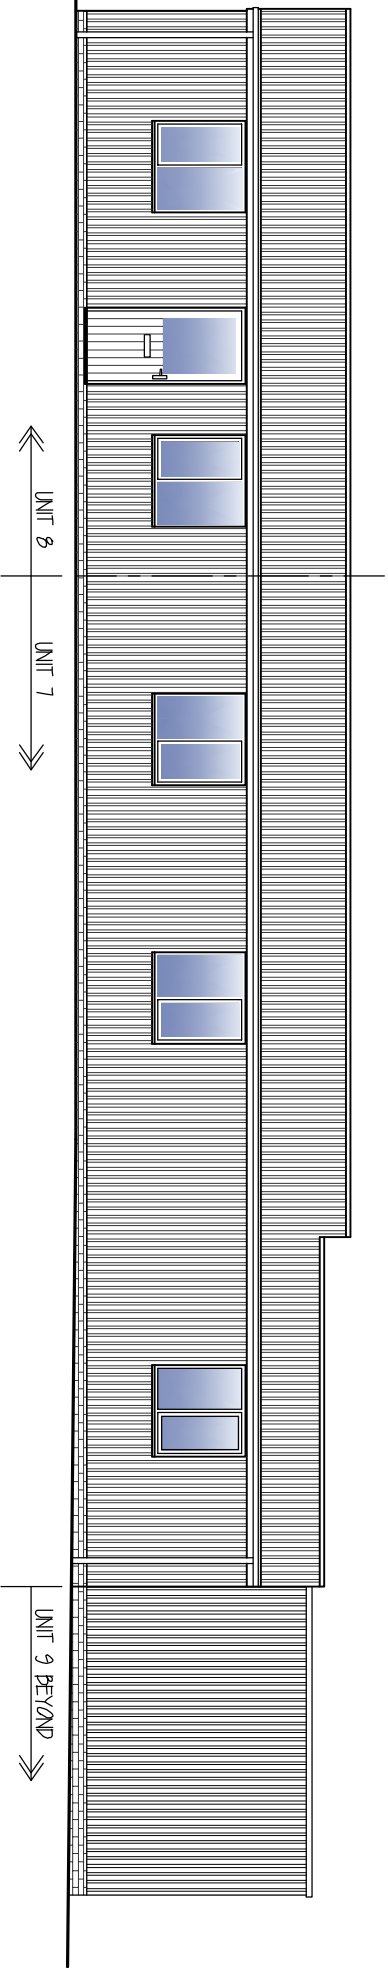

PROPOSED NORTH (SIDE) ELEVATION

(SCALE 1:100)

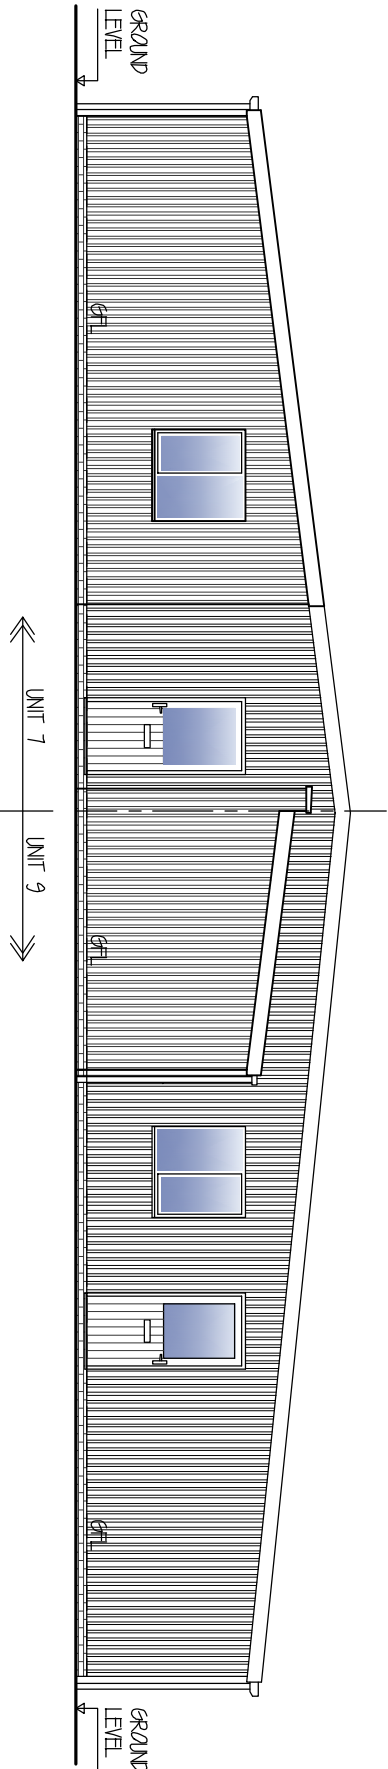

PROPOSED WEST (FRONT) ELEVATION AND SITE SECTION

(SCALE 1:100)

SCALE: 1:100 @ A1

Client
WARDENT DEVELOPMENTS LTD
Project
PICKERS PALMERS FARM,
CARPS LANE
HENWOOD, WESTBURY,
BA15 4NE



Title		
BARN 4 & 6 PROPOSED ELEVATIONS AND SITE SECTION UNITS 7, 8, 9 & 10		
Date:	Dwg. No.	Rev.
FEB. 16	1645-608	P1