



KEY:

SOFT LANDSCAPE
Refer to Planting Plan and Plant Schedule for more information (ref: 259_GLA_XX_XX_DR_L_200 and 259_GLA_XX_XX_DR_L_201)


- Proposed infrastructure trees
- Proposed orchard trees
- Proposed multi-stem trees
- Ornamental planting mix A - To Farm House setting
- Ornamental planting mix B - To outdoor nursery area and infrastructure
- Ornamental planting mix C - To nursery car park
- Infrastructure planting mix - To dark zone and habitat area
- Amenity Lawn
- Species rich meadow grass edge
- Mixed native hedgerow
- Single species native hedgerow
- Extensive wildflower green roof

HARD LANDSCAPING

- SF1 - Tarmac to footpath
- SF2 - Resin bound gravel, colour: buff - to nursery main access
- SF3 - High quality permeable pre-cast concrete block paving, colour: mix of dark and mid grey - to parking spaces
- SF4 - Forest of Dean Pennant natural stone paving, colour: mixed - to Farm House garden
- SF5 - Self-binding gravel, colour: buff - to residential front garden path
- SF6 - Gravel, colour: buff - to private drive
- SF7 - Play safety surfacing, colour: multi-colour - to nursery recreation area
- SF8 - Astro turf

BOUNDARIES & FURNITURE

- B1A - Proposed stone wall, using stone from existing wall, 0.6m high
- B1A - Proposed stone wall, material to match existing walls, 1.2m high
- B2 - Proposed stone wall, using stone from existing wall, 0.6m high. With 1.2m high close board fence above
- B3 - Timber palisade fence, 1.1m high, with matching gates
- B4 - Close board fence, 1.8m high, with matching gates
- B5 - Wavy edge timber fence, 2.1m high, with matching gates, to dark zone and habitat area
- B6 - Timber 12X Acoustic Envirofence by Jacksons, 2m high
- Open space contours
Existing in black, proposed in grey
- Timber planters
- Trim trail

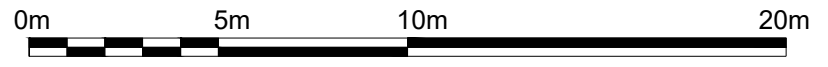

Rev	Note	Date
P5	For Planning	04.08.2026
P4	For Planning	26.05.2026
P3	For Planning	15.05.2026
P2	For Planning	14.01.2026
P1	For Planning	09.01.2026
PA	For Comment	28.11.2025

GREENHALGH

Landscape Architecture

Project
Southview Farm,
Trowbridge

Drawing Name Landscape Plan		
Drawn By BS	Checked By IG	Scale 1:200 @A1
Job No. 259	Status S3	
Drawing No. 259_GLA_XX_XX_DR_L_1001	Rev P5	