


200 100 0 100 200 300 400 500 600

Scale 1:20

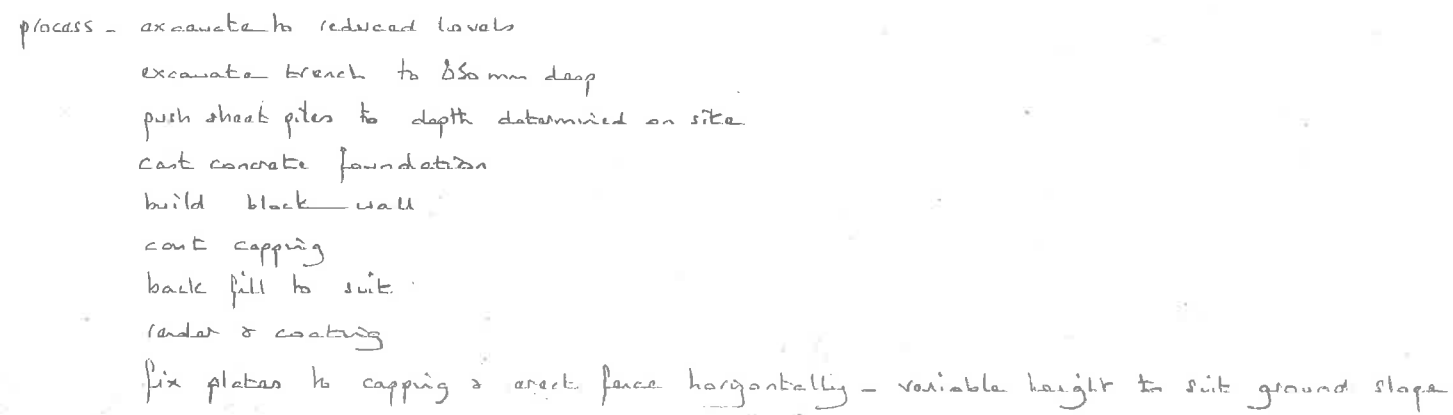

Revision

PHILIPSON DWELLING
ADJ. 101 STONEY HILL
STONEY
CALNE

const

ALL INFORMATION AND DIMENSIONS TO BE CHECKED AND
VERIFIED PRIOR TO CONSTRUCTION OF STRUCTURE. MATERIALS